

Notes


Do not scale from this drawing except for planning purposes. All dimensions must be checked on site before any work begins.

All goods, materials, and workmanship must comply with current Building Regulations, British Standards, and relevant Codes of Practice.


© Ecotecture Ecological Design Limited.

All rights reserved. This drawing and its design are the property of Ecotecture Ecological Design Limited and may not be reproduced, copied, or used for any purpose other than that for which they were issued, without prior written consent.

Drawing to be printed A1

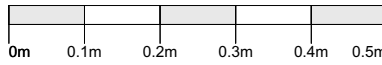


Scale 1:10

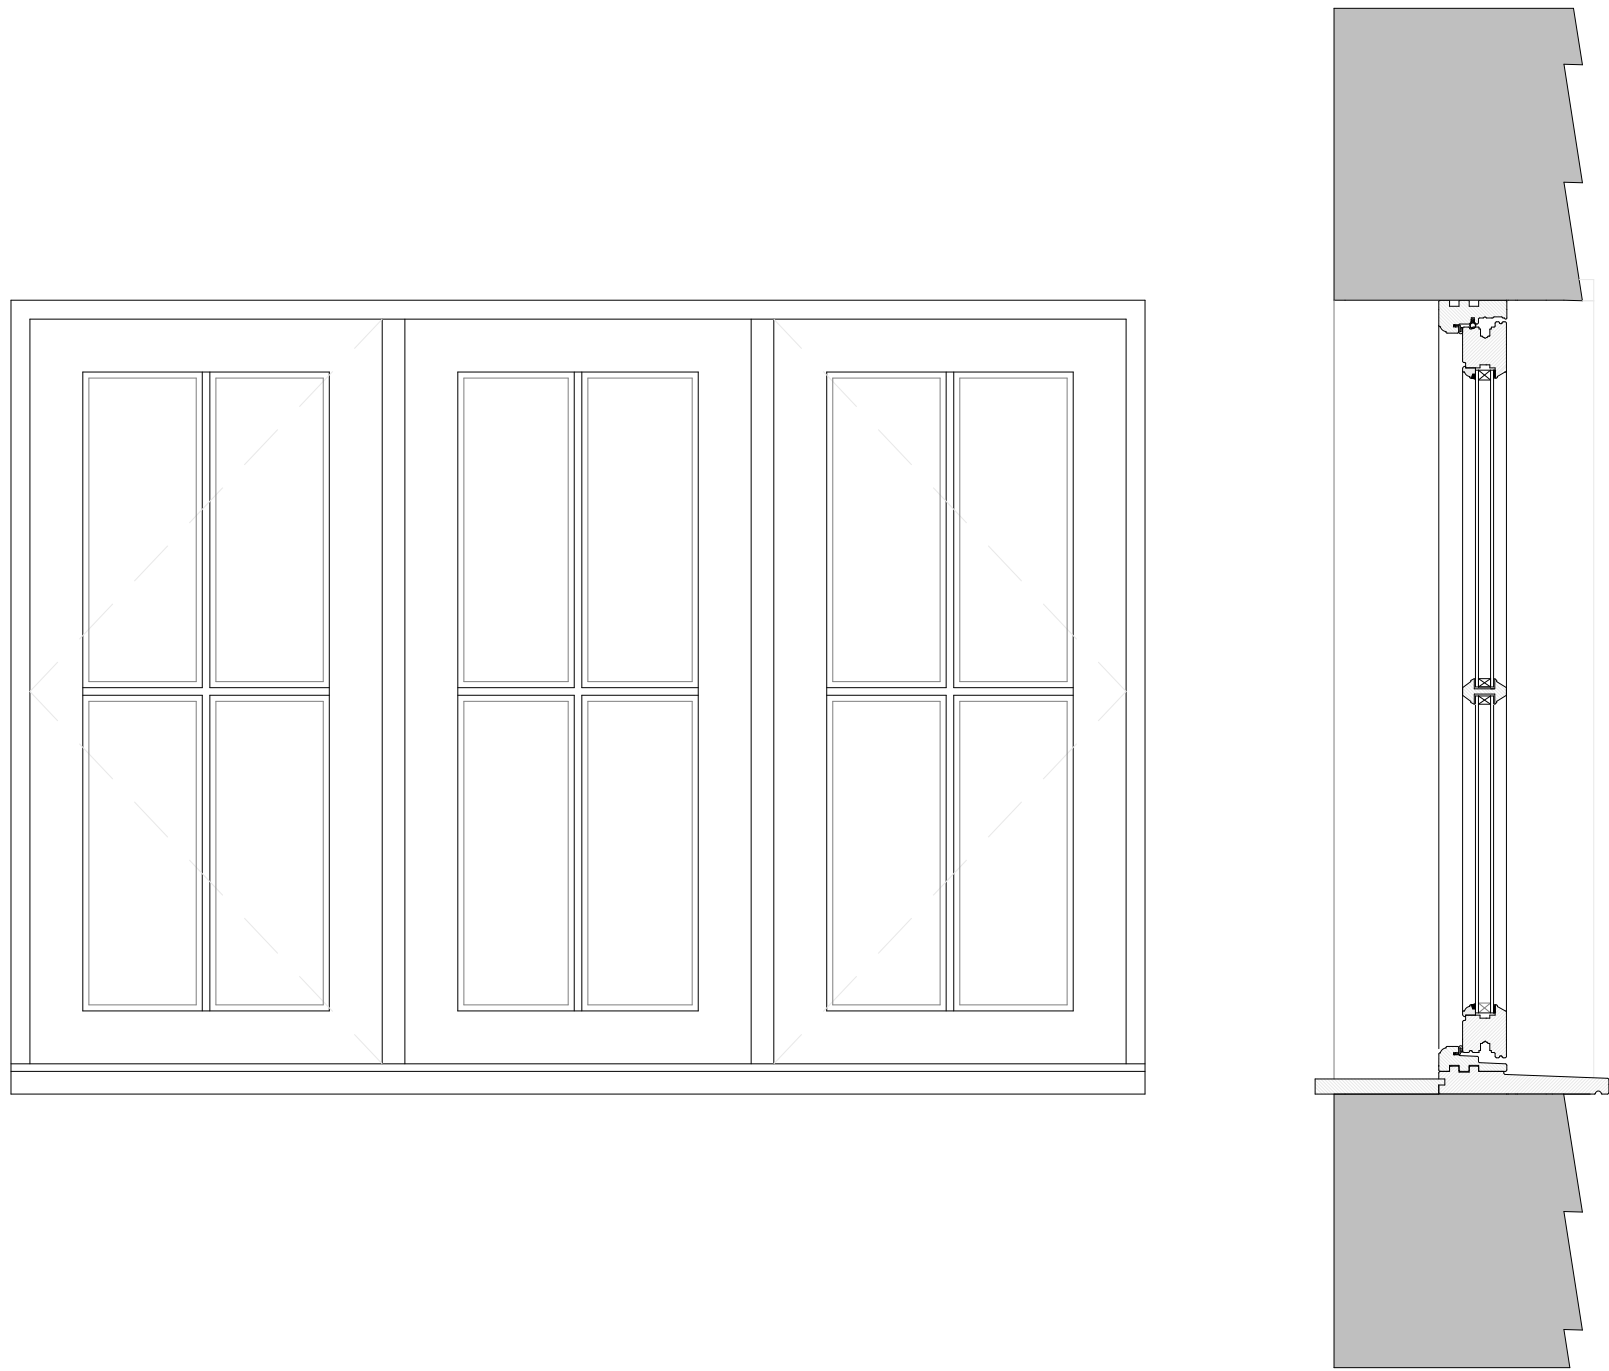


Window :	EA 101 New double glazed flush timber casement windows S/O 1500 x 1050 U Value centre pane Min 1.4 W/msqK
Materials :	White painted prepared softwood
Ironmongery :	Brushed stainless
Window Board :	New window board in prepared softwood. Painted white finish, factory finished.
Glazing :	Double glazed, G-Value 0.67
Finish :	White painted, factory finished

Window EA 101

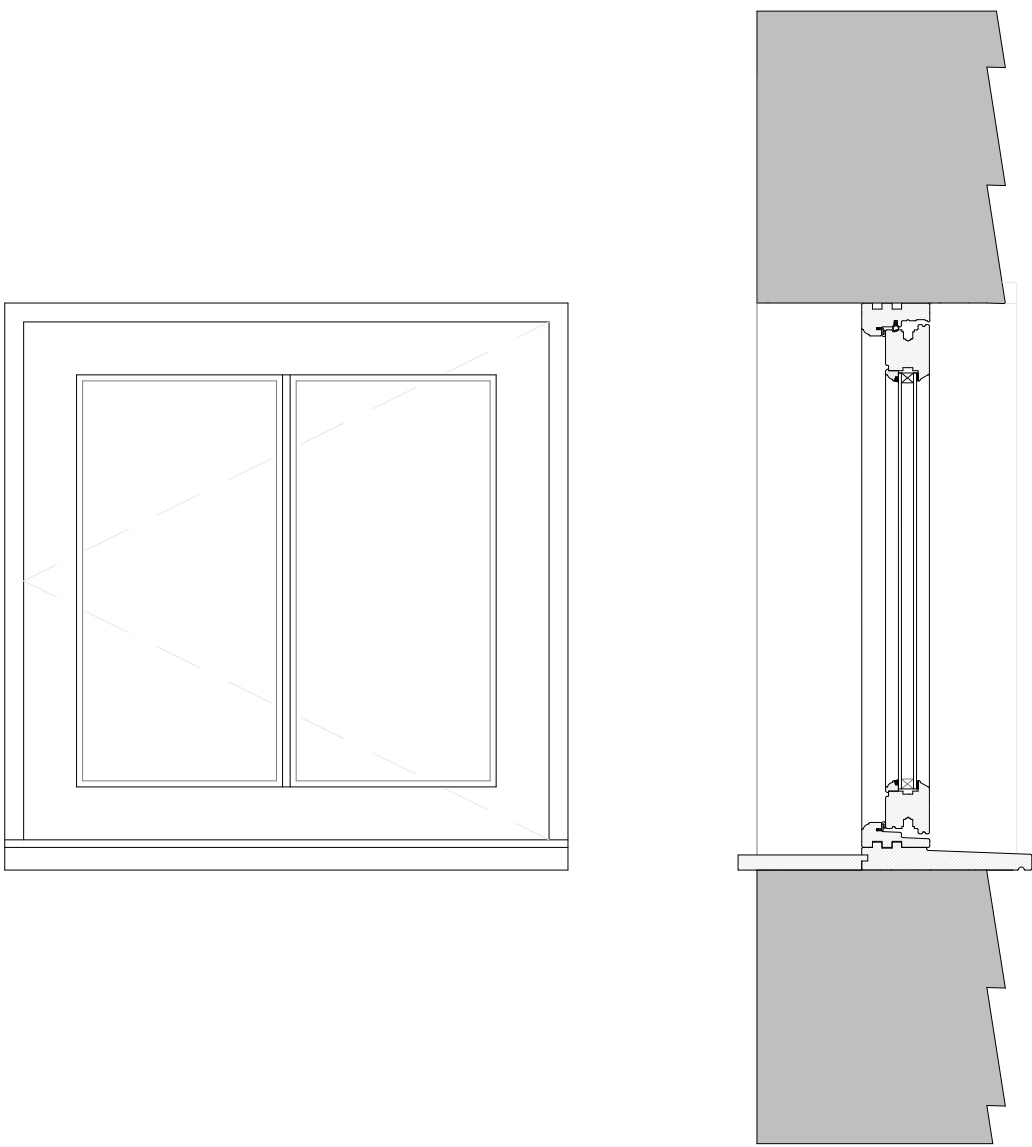

Window :	EA 102 New double glazed flush timber casement windows S/O 745 x 750 U Value centre pane Min 1.4 W/msqK
Materials :	White painted prepared softwood
Ironmongery :	Brushed stainless
Window Board :	New window board in prepared softwood. Painted white finish, factory finished.
Glazing :	Double glazed, G-Value 0.67
Finish :	White painted, factory finished

Window EA 102

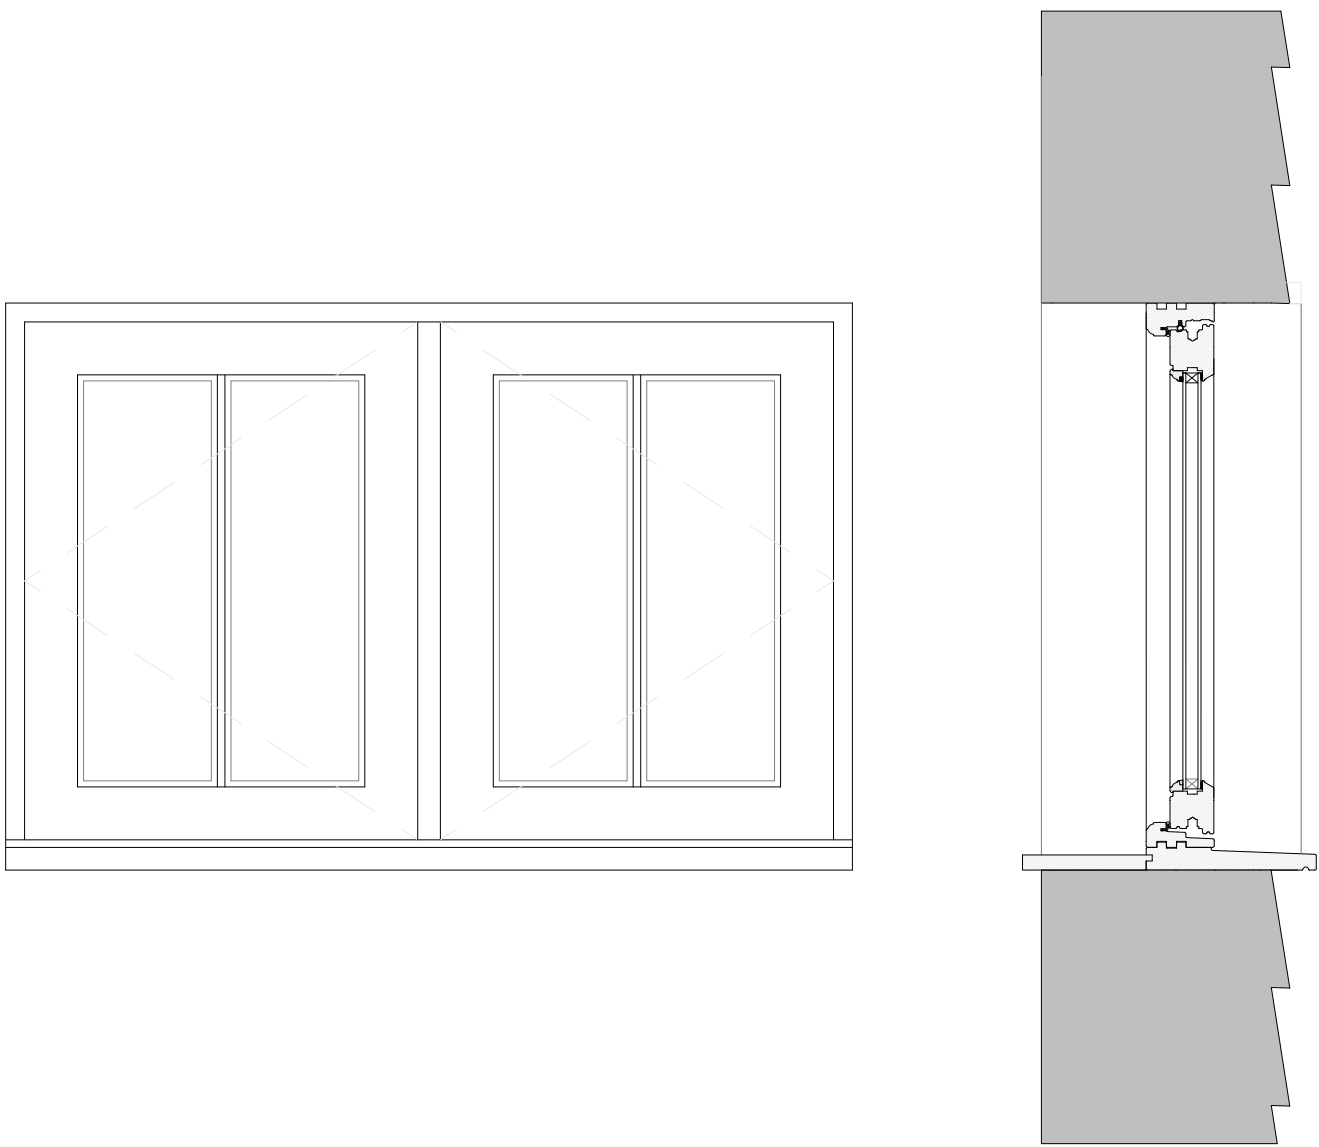

Window :	EA 103 New double glazed flush timber casement windows S/O 1120 x 750 U Value Min 1.4 W/msqK
Materials :	White painted prepared softwood
Ironmongery :	Brushed stainless
Window Board :	New window board in prepared softwood. Painted white finish, factory finished.
Glazing :	Double glazed, G-Value 0.67
Finish :	White painted, factory finished

Window EA 103

RevID	Transmitted By	Transmitter Initials	Layout Comment

ecotecture

ECOLOGICAL ARCHITECTURE

01444 416745 info@ecotecture.co.uk
www.ecotecture.co.uk

31 Sussex Road Haywards Heath
West Sussex RH16 4DZ

Client: David Thackeray

Address: Dumbrells
Church Platt
Cuckfield
RH17 5LA

Description: The Friary & Somners Window
Details

Scale: 1:10 Date: April '26
Drawn: AT Checked: RM

Drawing No: 805/351