



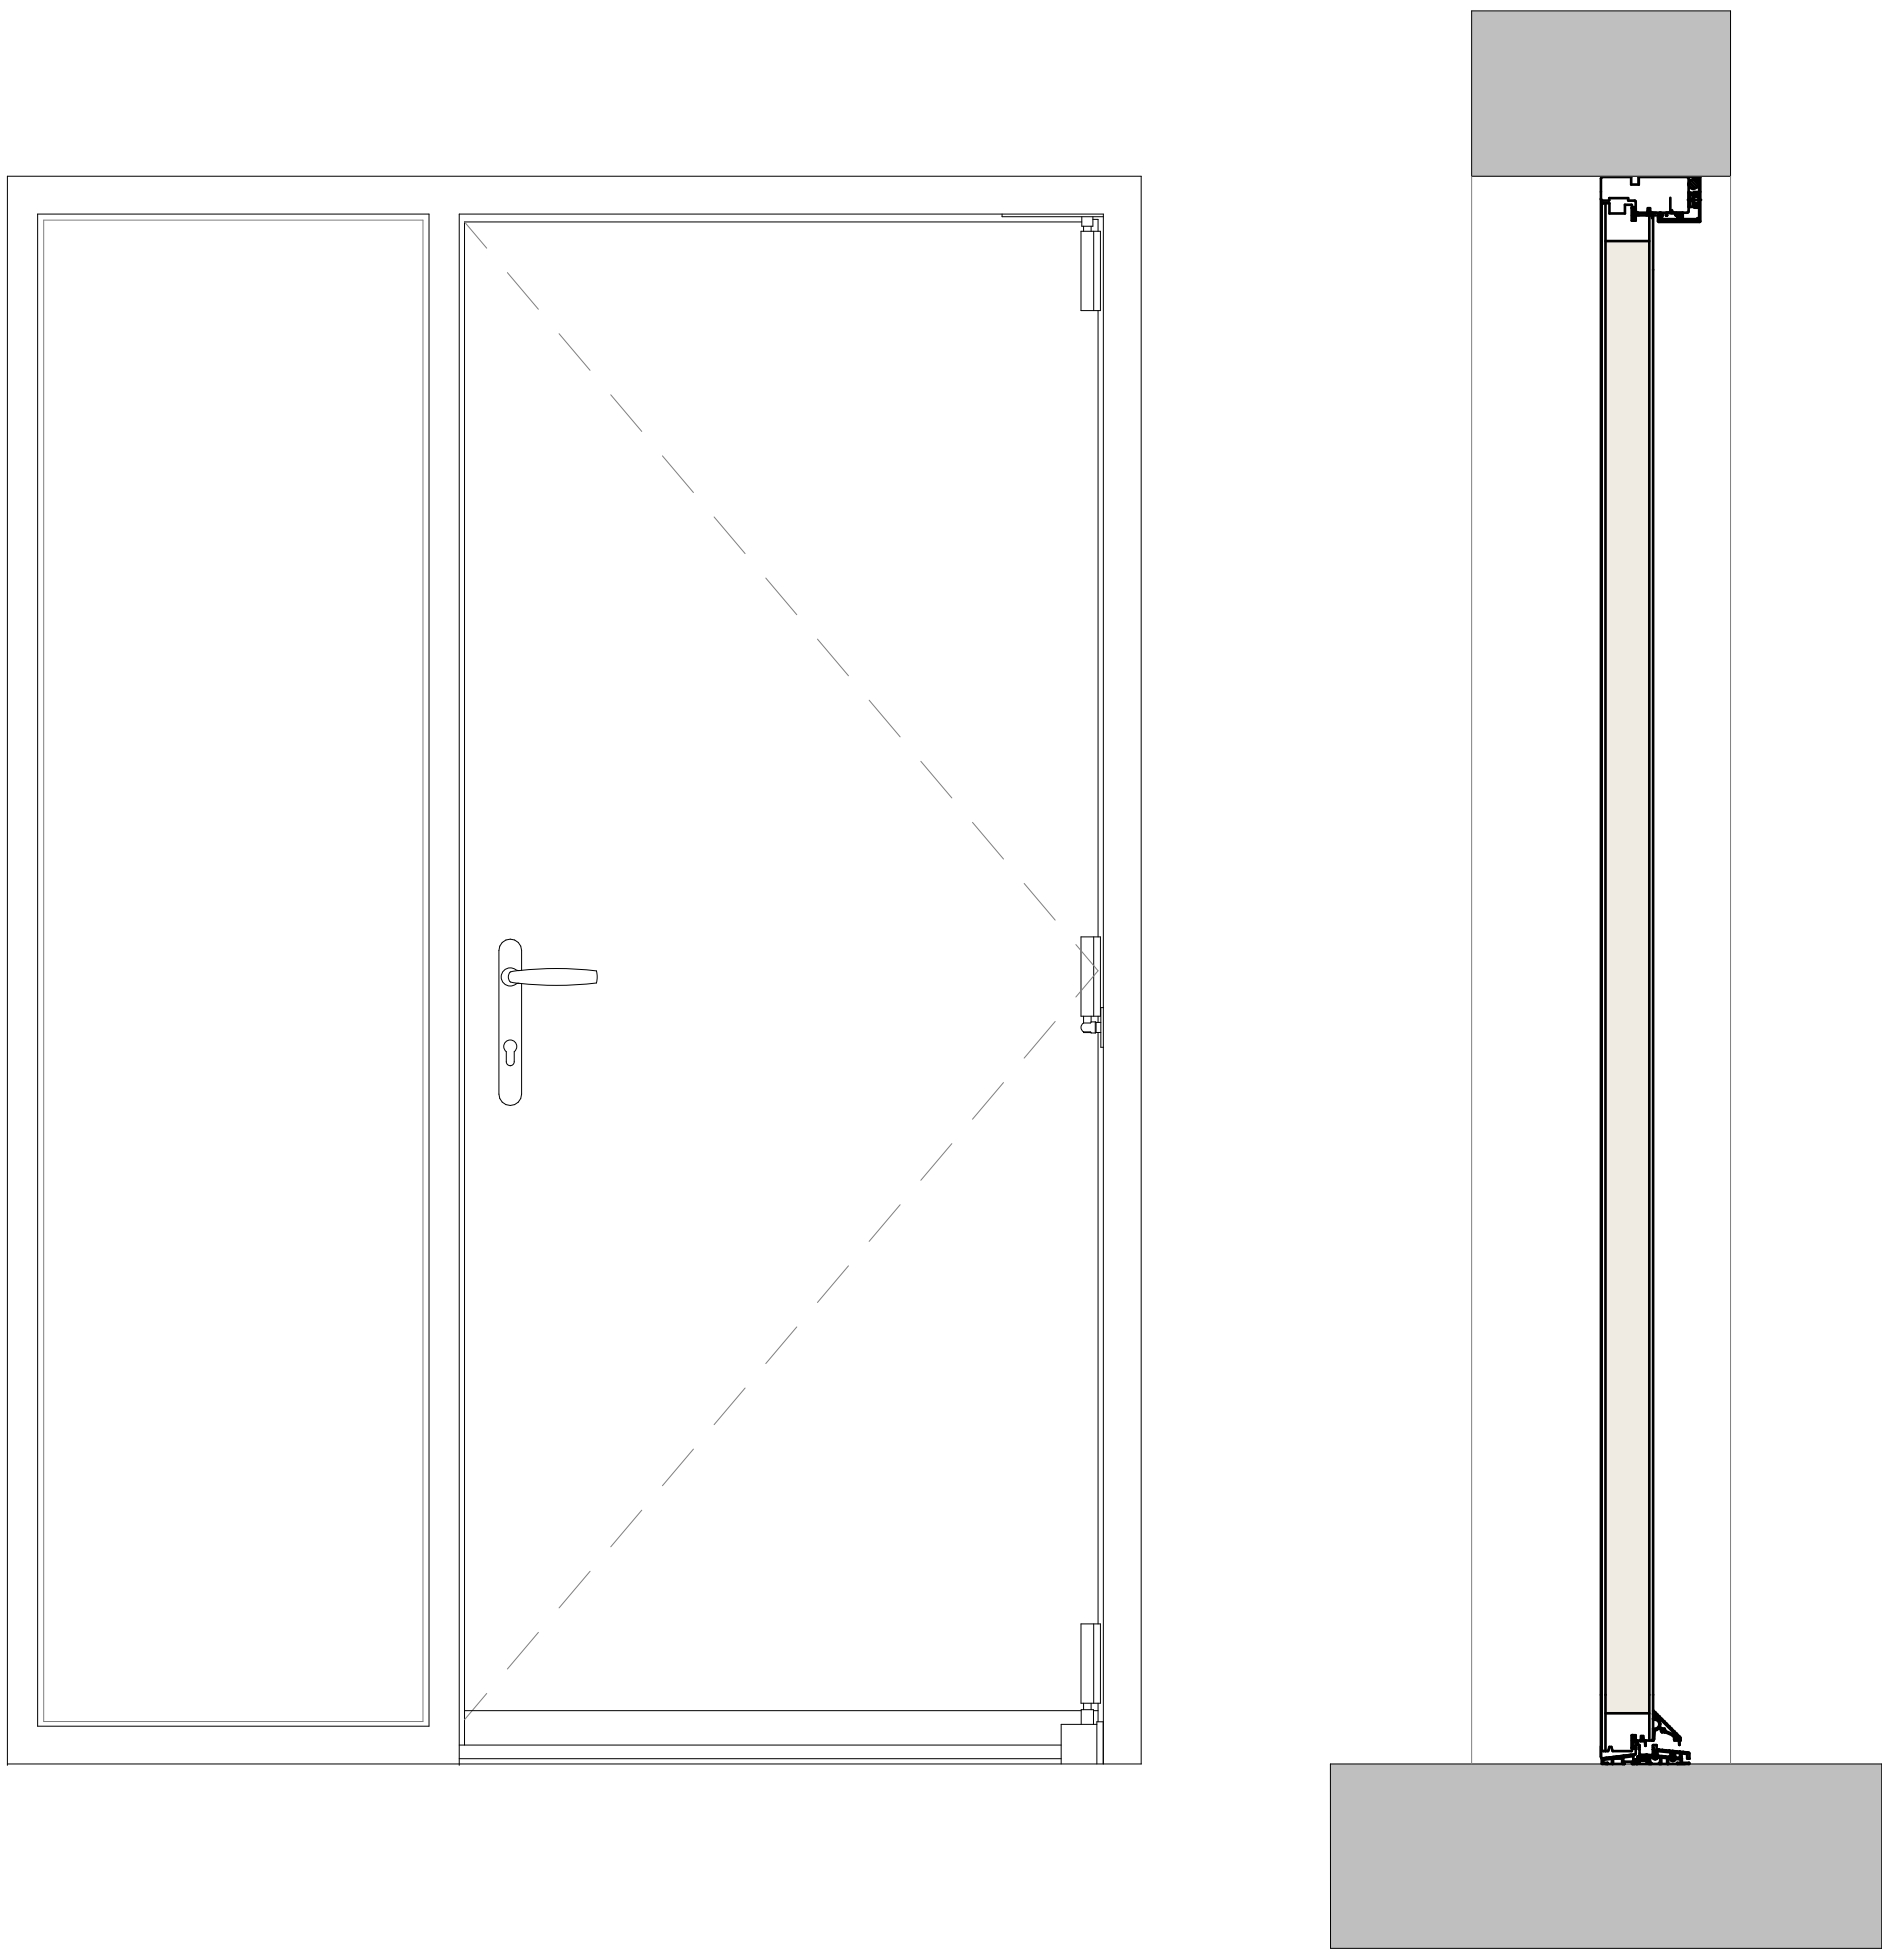

Doorset :	EA 202 New aluminium door and sidelight with Alu-Clad insert to door leaf S/O 1500 x 2100 U Value Min 1.4 W/msqK
Materials :	Dark grey, powder coated, thermally broken aluminium. Alu-Clad insert to door leaf.
Ironmongery :	Brushed stainless
Glazing :	Double glazed, U-Value 1.4 W/msqK, G-Value 0.67
Finish :	Dark grey powder coated aluminium, factory finished.

Doorset EA 202

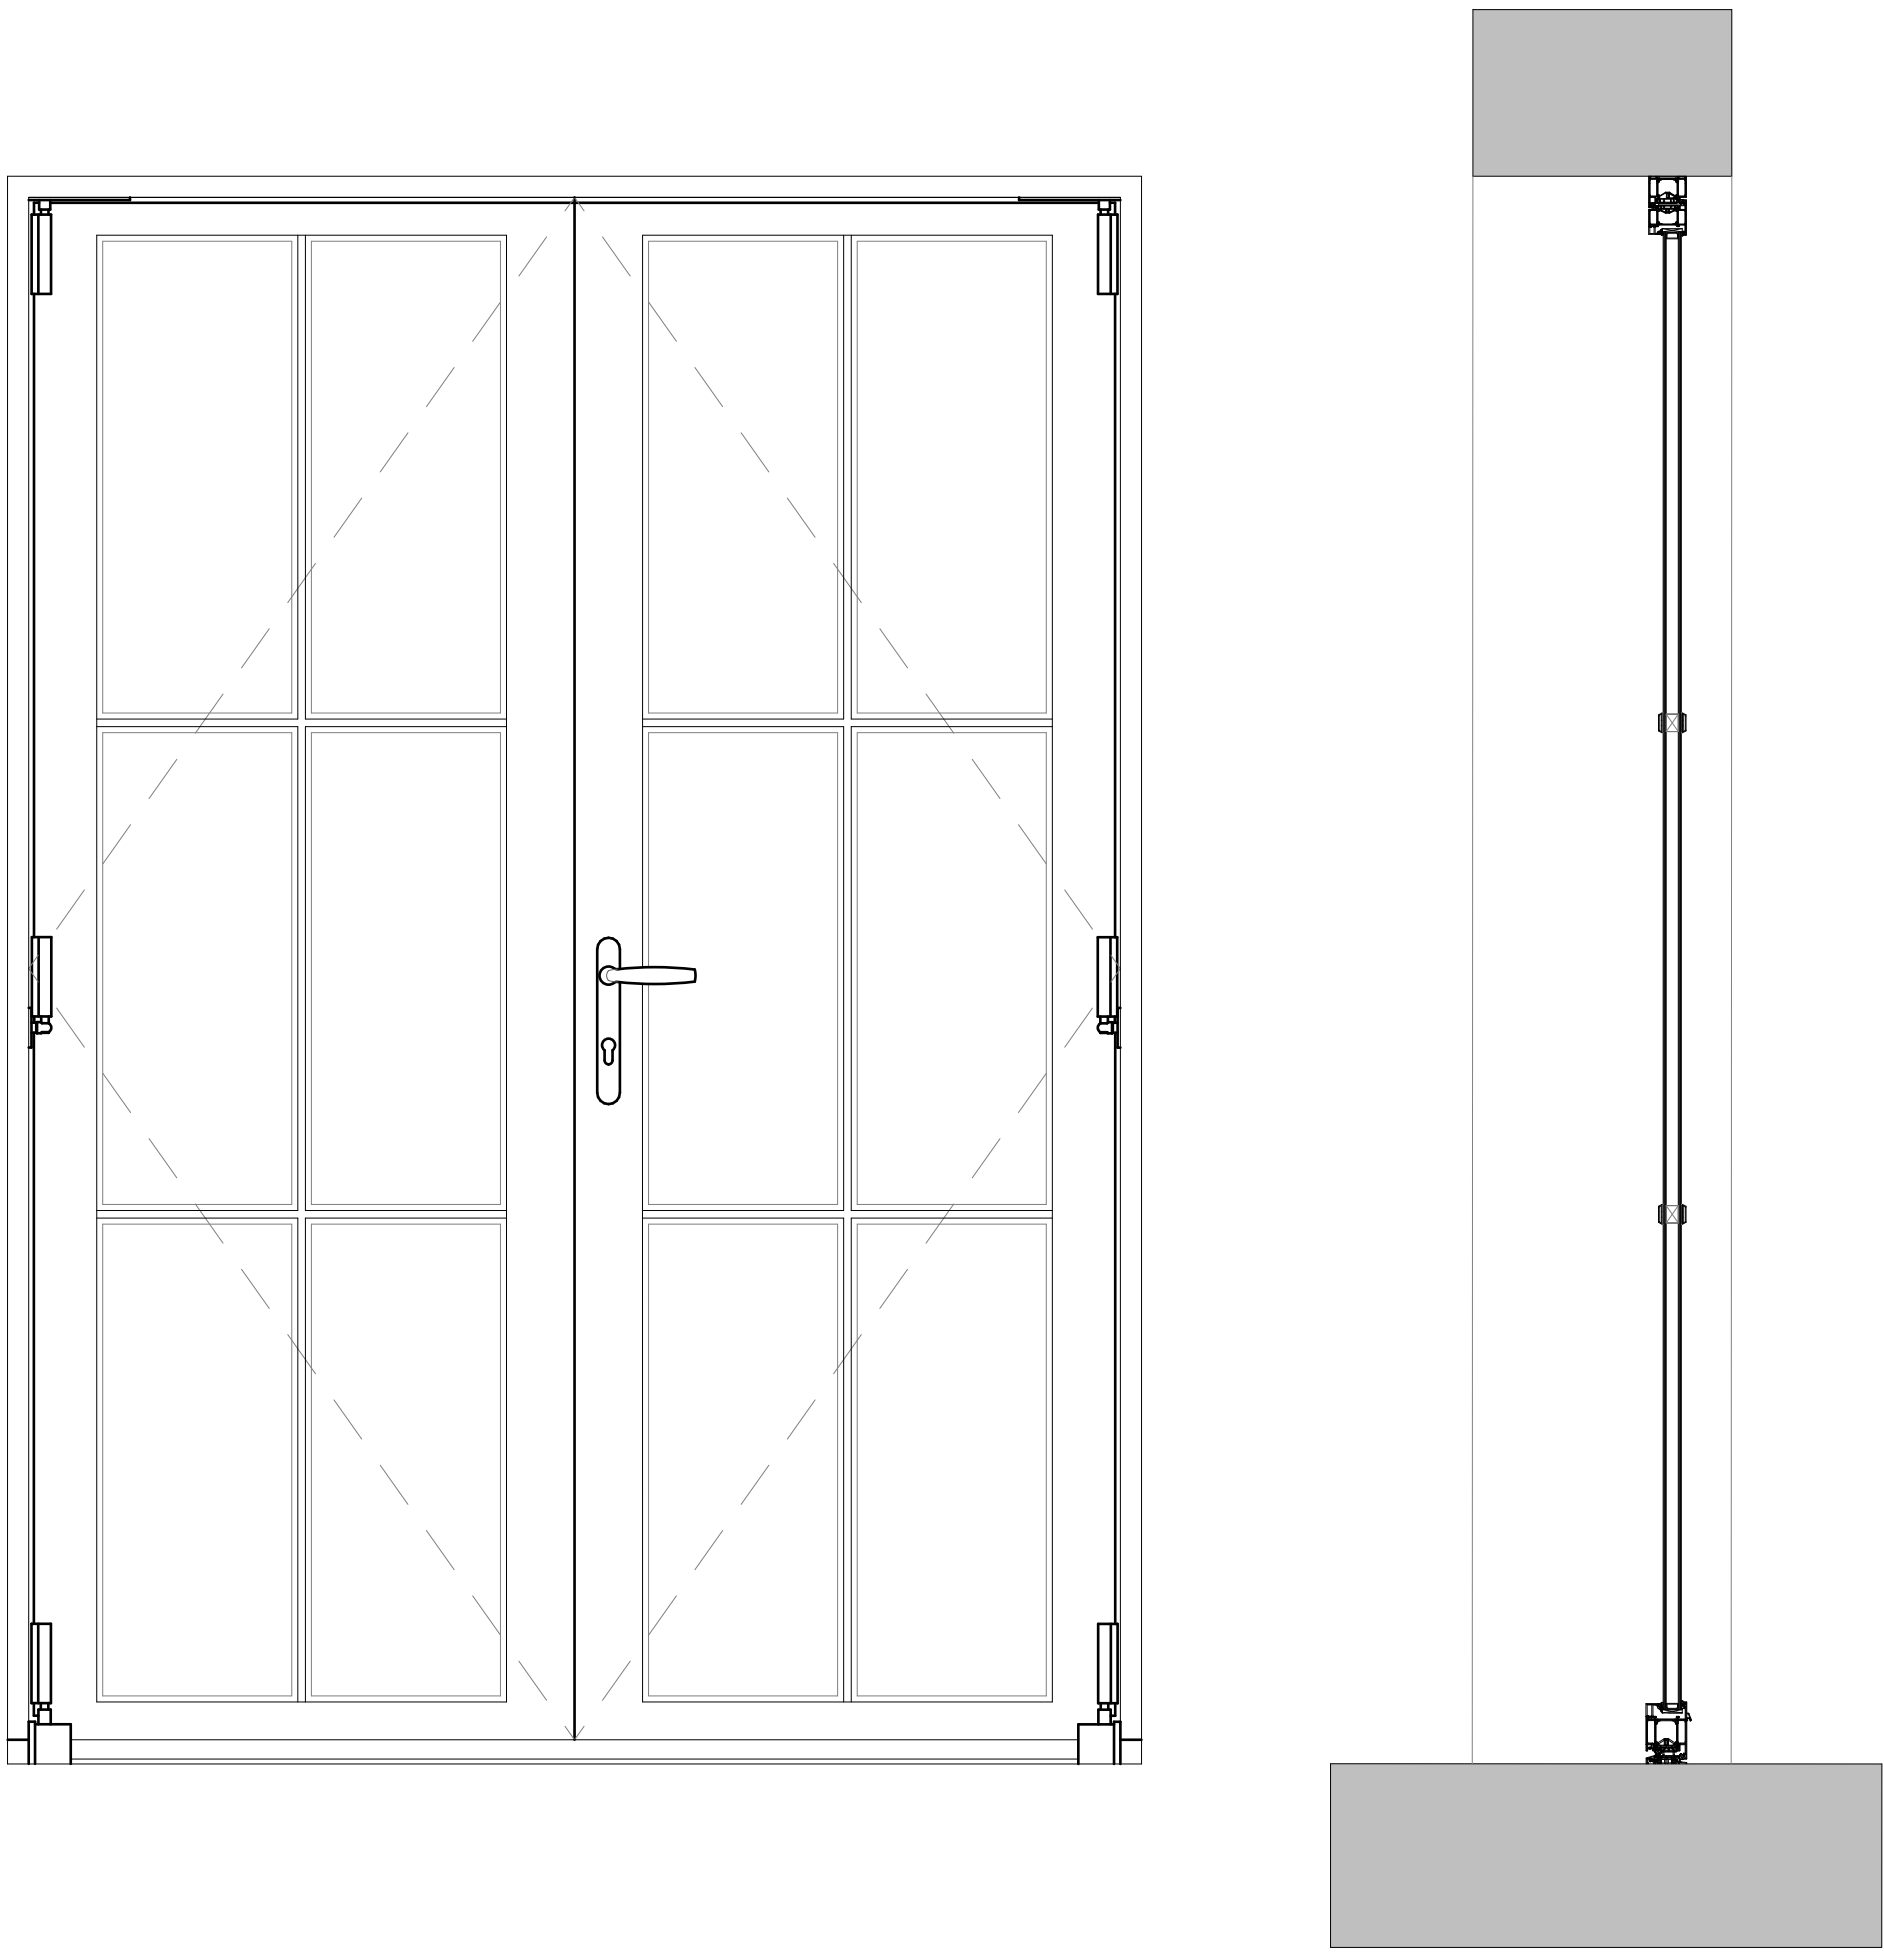

Doorset :	EA 203 New aluminium French doors S/O 1500 x 2100 U Value Min 1.4 W/msqK
Materials :	Dark grey, powder coated, thermally broken aluminium.
Ironmongery :	Brushed stainless
Glazing :	Double glazed, U-Value 1.4 W/msqK, G-Value 0.67
Finish :	Dark grey powder coated aluminium, factory finished.

Doorset EA 203

Notes


Do not scale from this drawing except for planning purposes. All dimensions must be checked on site before any work begins.

All goods, materials, and workmanship must comply with current Building Regulations, British Standards, and relevant Codes of Practice.

© Ecotecture Ecological Design Limited.

All rights reserved. This drawing and its design are the property of Ecotecture Ecological Design Limited and may not be reproduced, copied, or used for any purpose other than that for which they were issued, without prior written consent.

Drawing to be printed A1

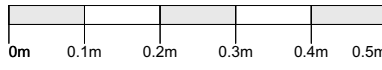

Scale 1:10

RevID	Transmitted By	Trans Initial	Layout	Comment

ecotecture

ECOLOGICAL ARCHITECTURE

01444 416745 info@ecotecture.co.uk

www.ecotecture.co.uk

31 Sussex Road Haywards Heath

West Sussex RH16 4DZ

Client: David Thackeray

Address: Dumbrells

Church Platt

Cuckfield

RH17 5LA

Description: New Dwelling Door Details (1/2)

Scale: 1:10


Date: April '26

Drawn: AT

Checked: RM


Drawing No:

805/355

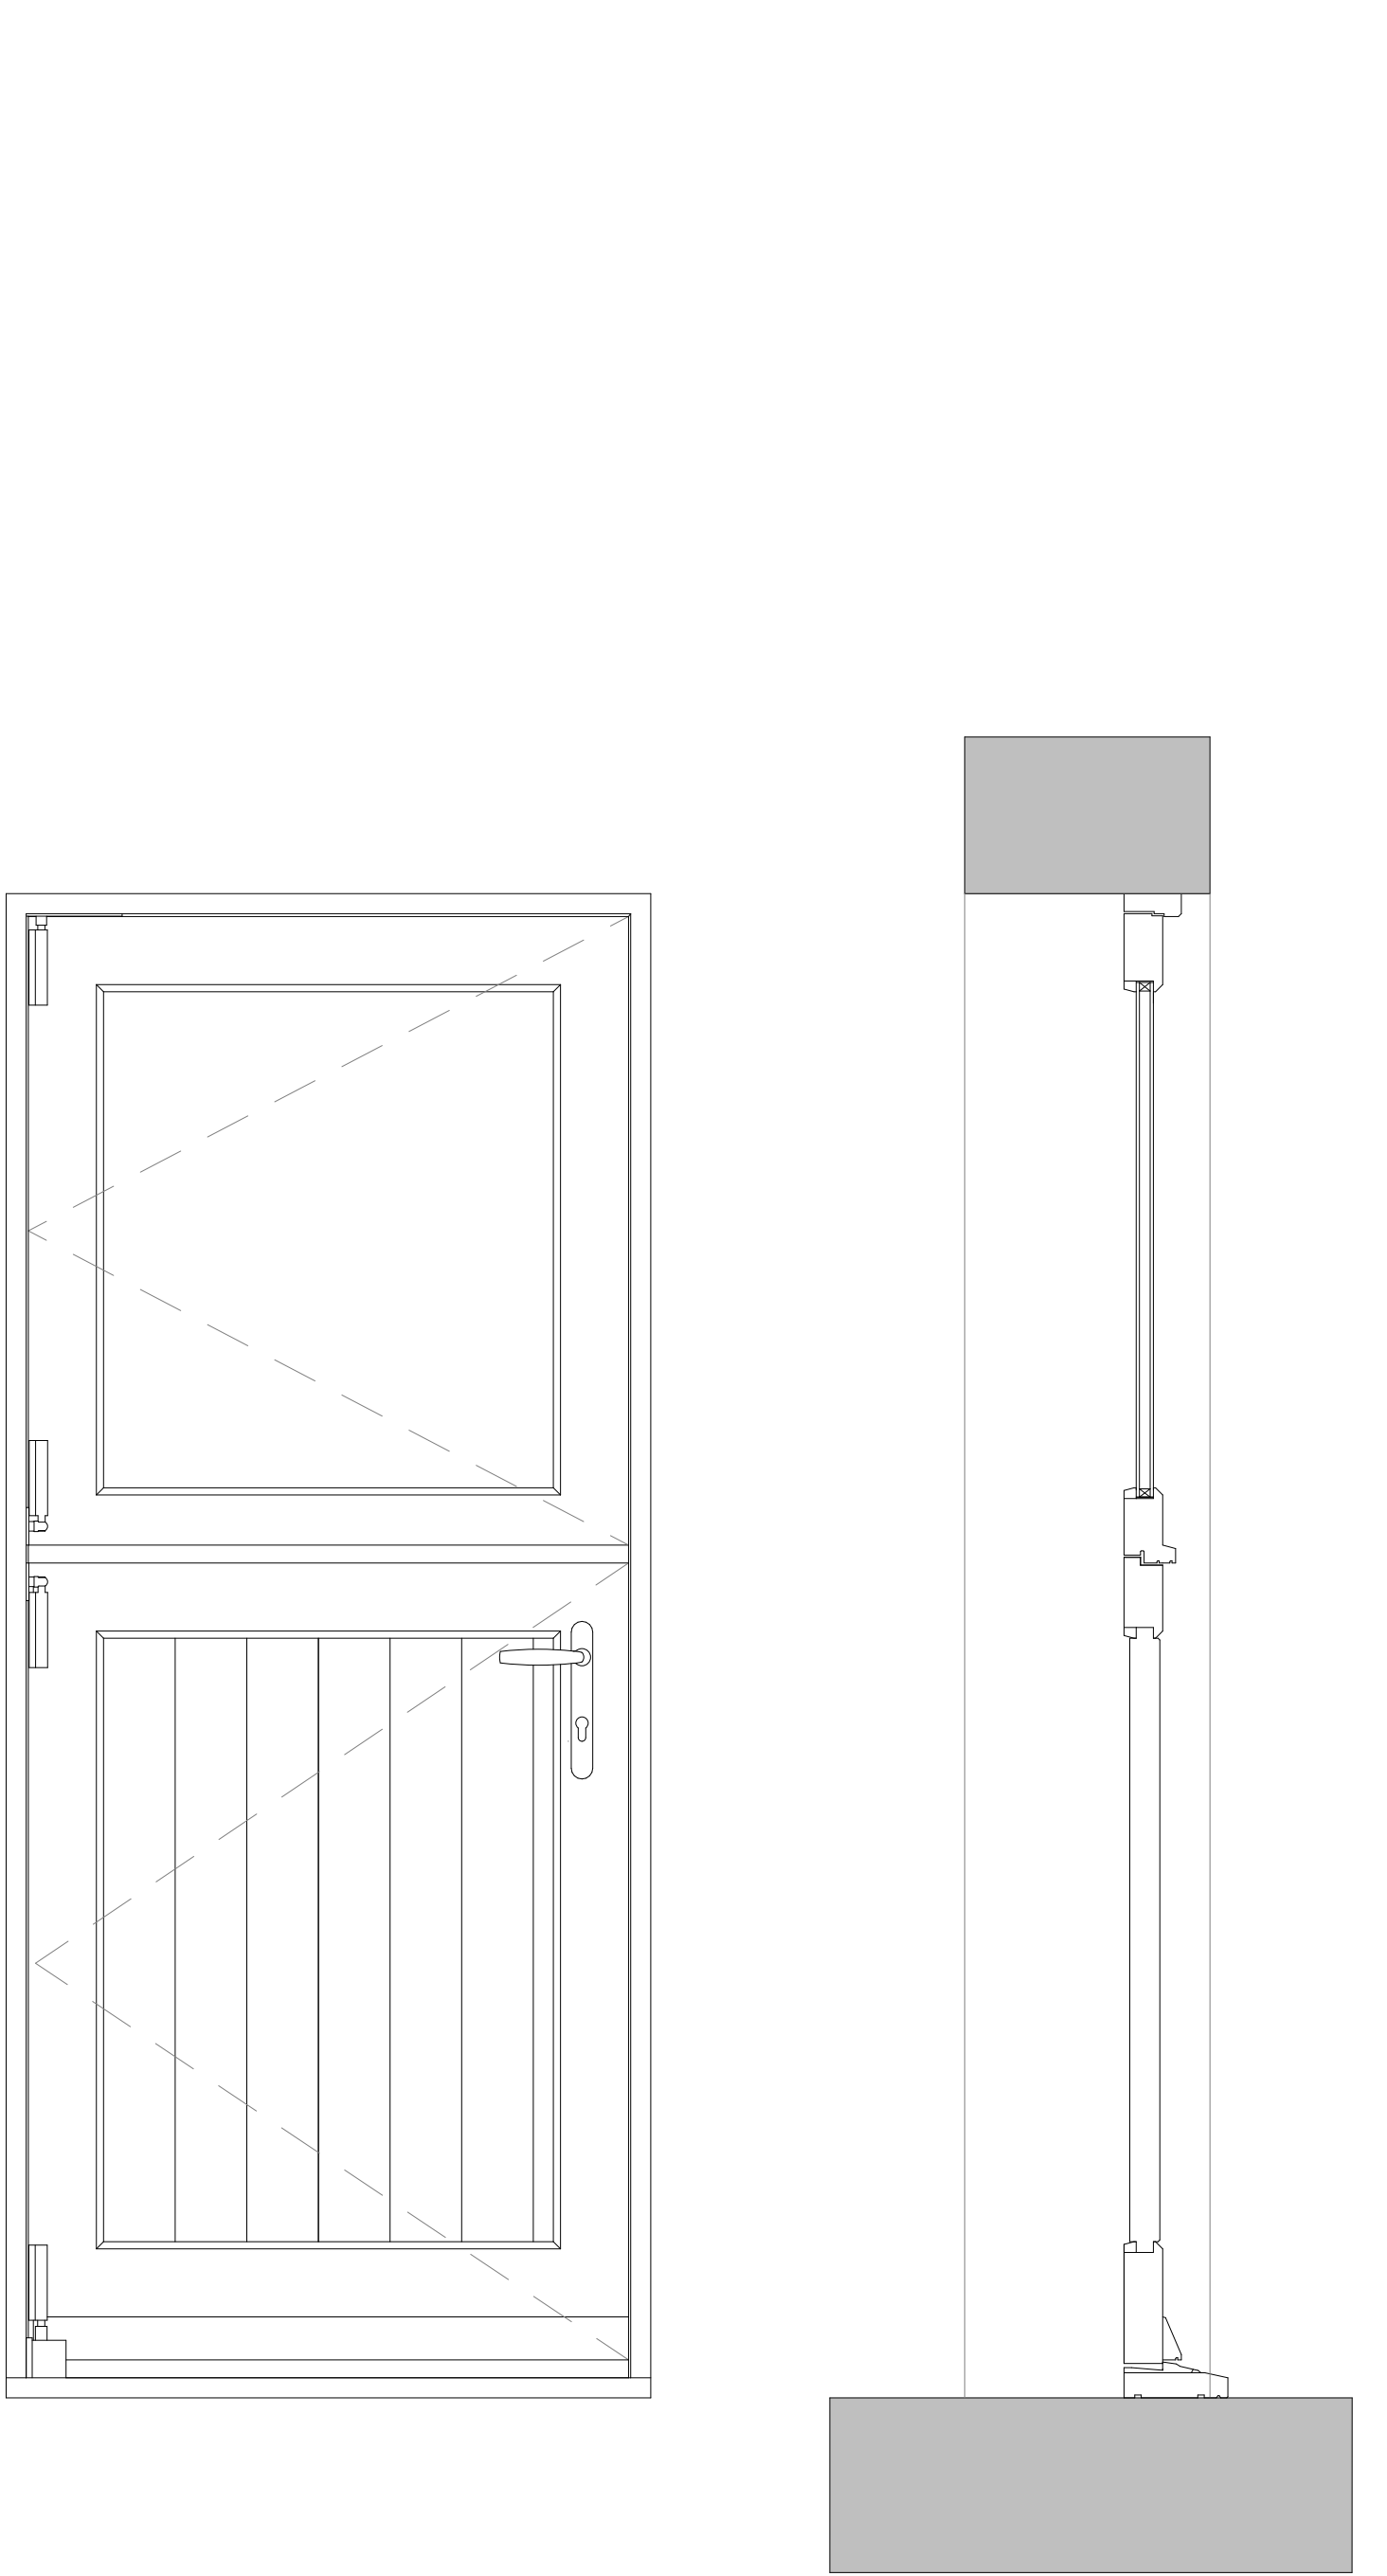

Doorset :	EA 204 New double glazed timber stable door S/O 900 x 2100 U Value Min 1.4 W/msqK
Materials :	Dark grey painted timber, factory finished. Black stained natural timber insert to door leaf to match front door EA 202.
Ironmongery :	Brushed stainless
Glazing :	Double glazed, U-Value 1.4 W/msqK, G-Value 0.67
Finish :	Dark grey painted timber, factory finished.

Doorset EA 204

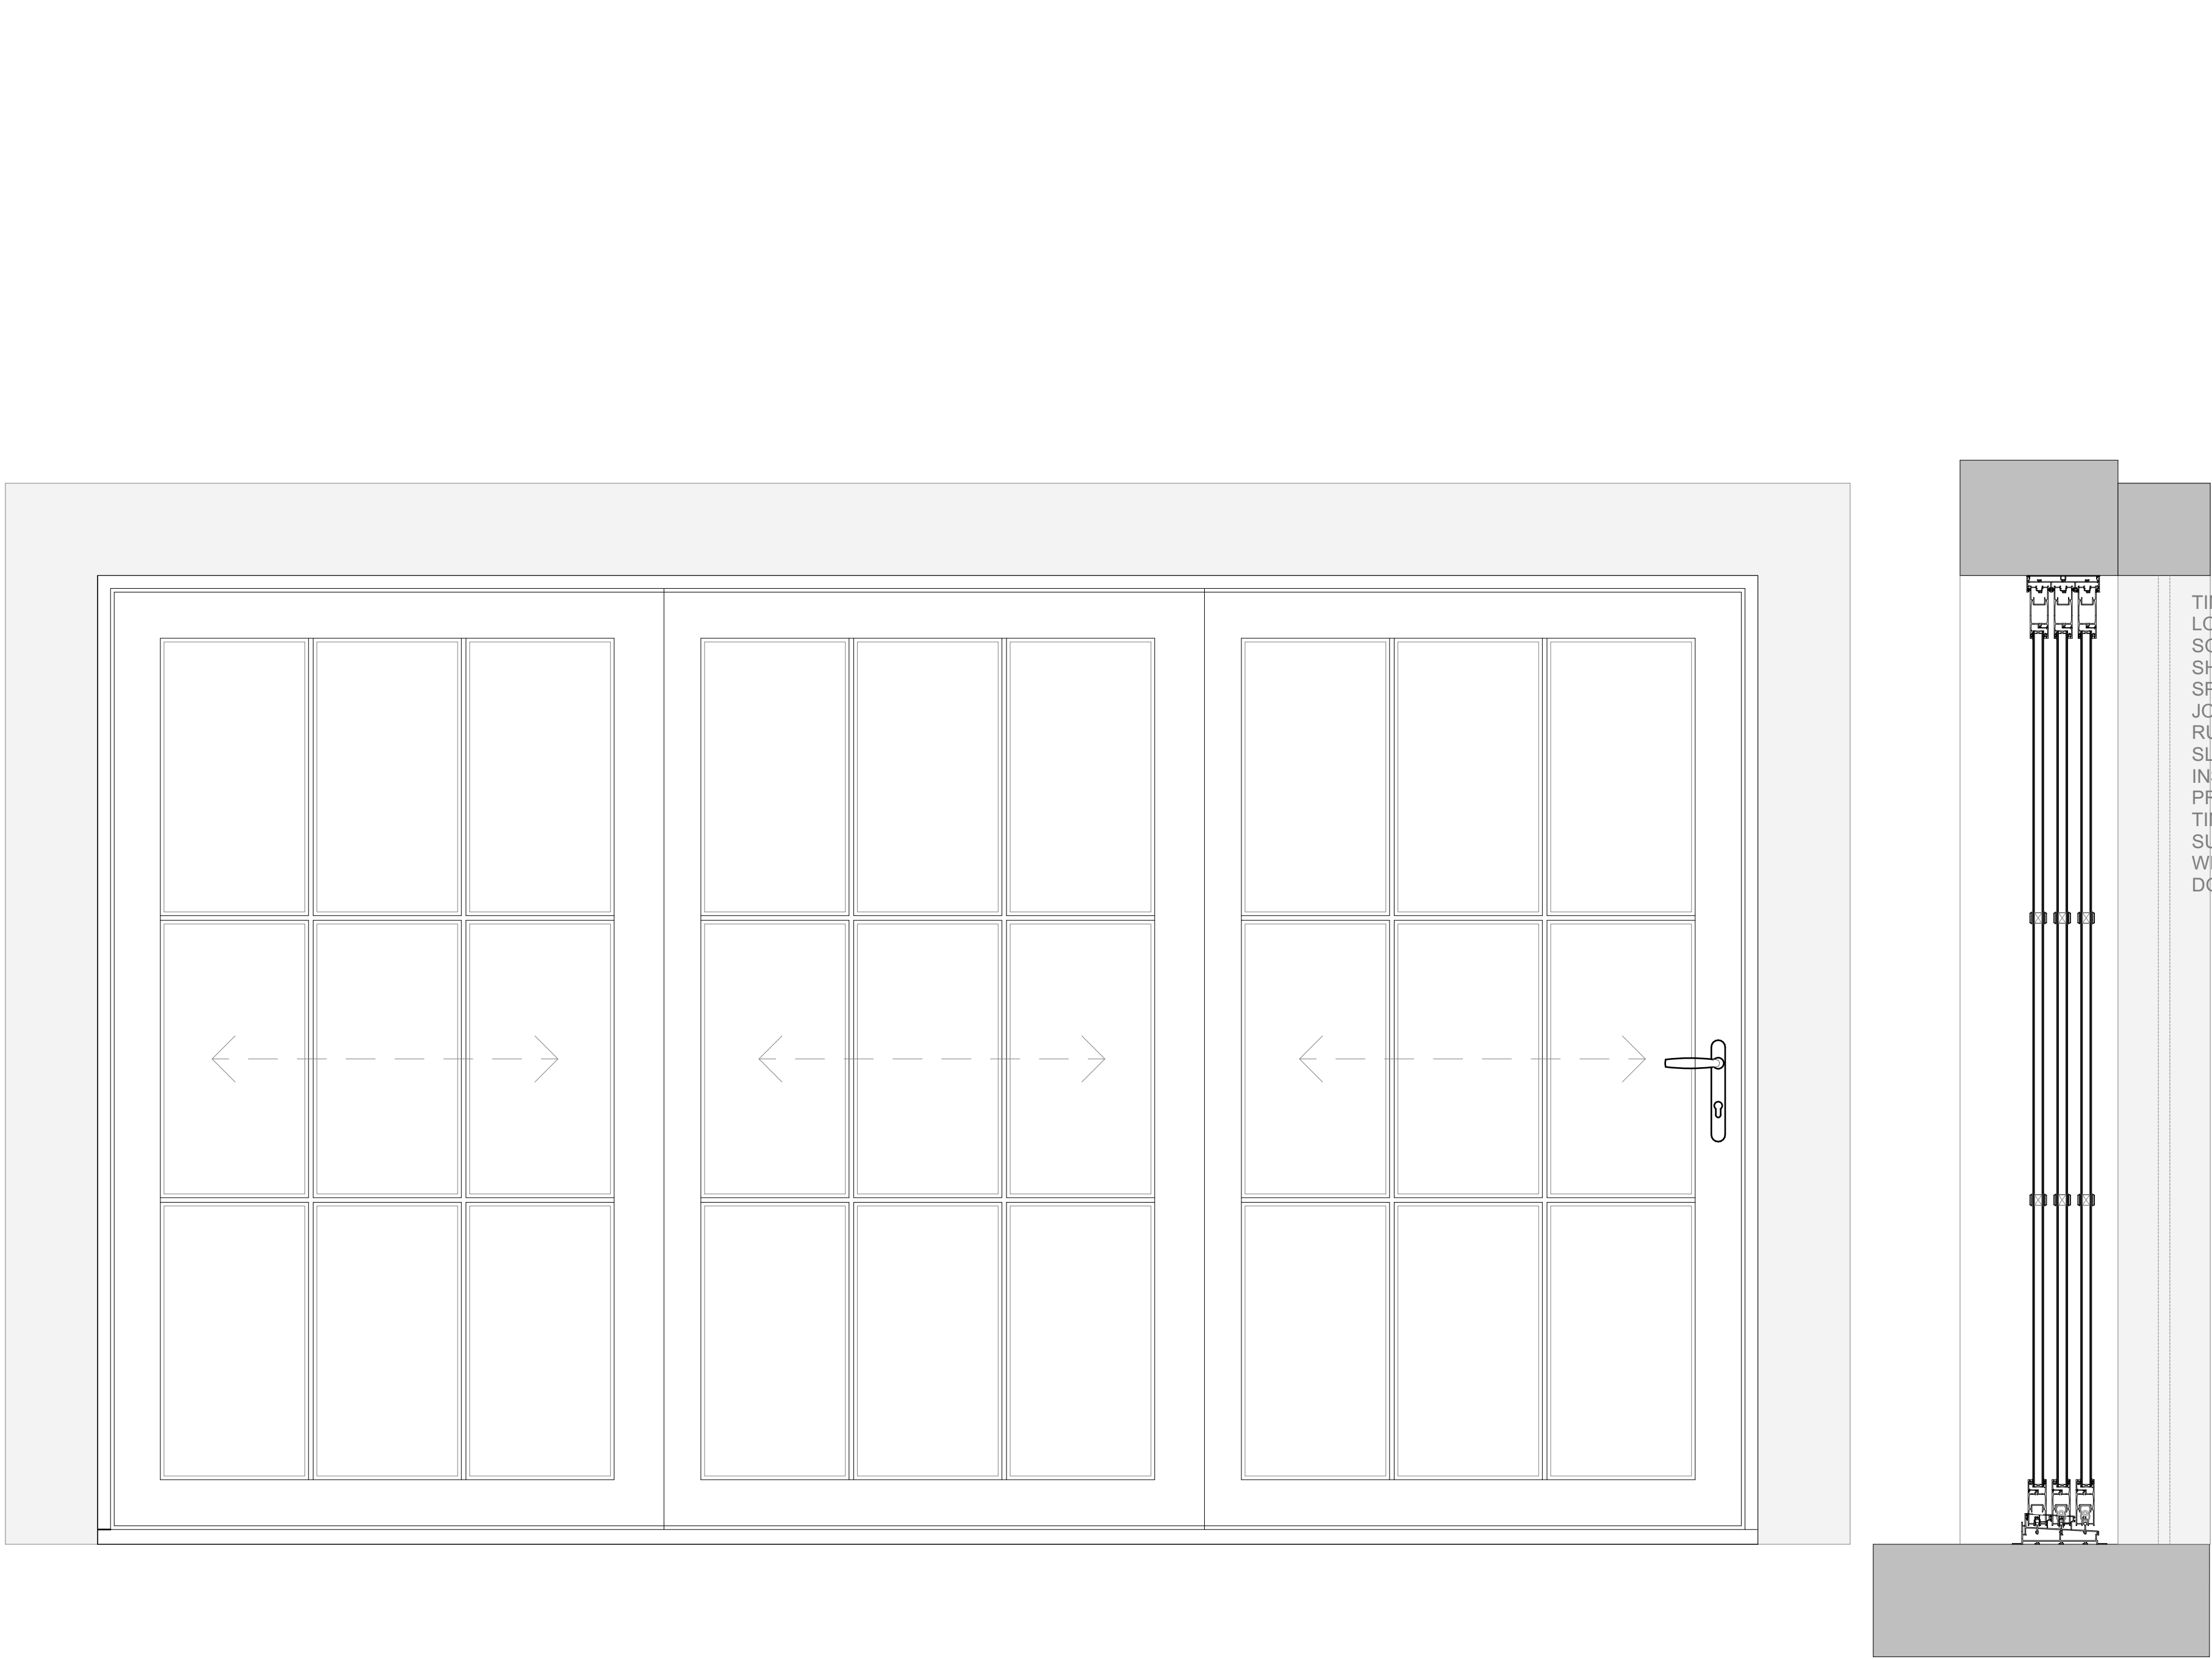

Doorset :	EA 205 New aluminium sliding doors S/O 3600 x 2100 U Value Min 1.4 W/msqK
Materials :	Dark grey, powder coated, thermally broken aluminium.
Ironmongery :	Brushed stainless
Glazing :	Double glazed, U-Value 1.4 W/msqK, G-Value 0.67
Finish :	Dark grey powder coated aluminium, factory finished.

Doorset EA 205

Notes


Do not scale from this drawing except for planning purposes. All dimensions must be checked on site before any work begins.

All goods, materials, and workmanship must comply with current Building Regulations, British Standards, and relevant Codes of Practice.

© Ecotecture Ecological Design Limited.

All rights reserved. This drawing and its design are the property of Ecotecture Ecological Design Limited and may not be reproduced, copied, or used for any purpose other than that for which they were issued, without prior written consent.

Drawing to be printed A1

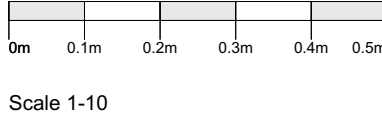

TIMBER LOUVRES/
SOLAR SHADING AS
SPECIALIST JOINERY
RUNNING IN SLIDING GEAR
INSTALLED IN PROJECTING
TIMBER FRAME SURROUNDING
WINDOWS AND DOORS

RevID	Transmitted By	Trans Initial Set Date	Layout Comment

ecotecture

ECOLOGICAL ARCHITECTURE

01444 416745 info@ecotecture.co.uk
www.ecotecture.co.uk

31 Sussex Road Haywards Heath
West Sussex RH16 4DZ

Client: David Thackeray

Address: Dumbrells
Church Platt
Cuckfield
RH17 5LA

Description: New Dwelling Door Details (2/2)

Scale: 1:10 Date: April '26
Drawn: AT Checked: RM

Drawing No: 805/356