
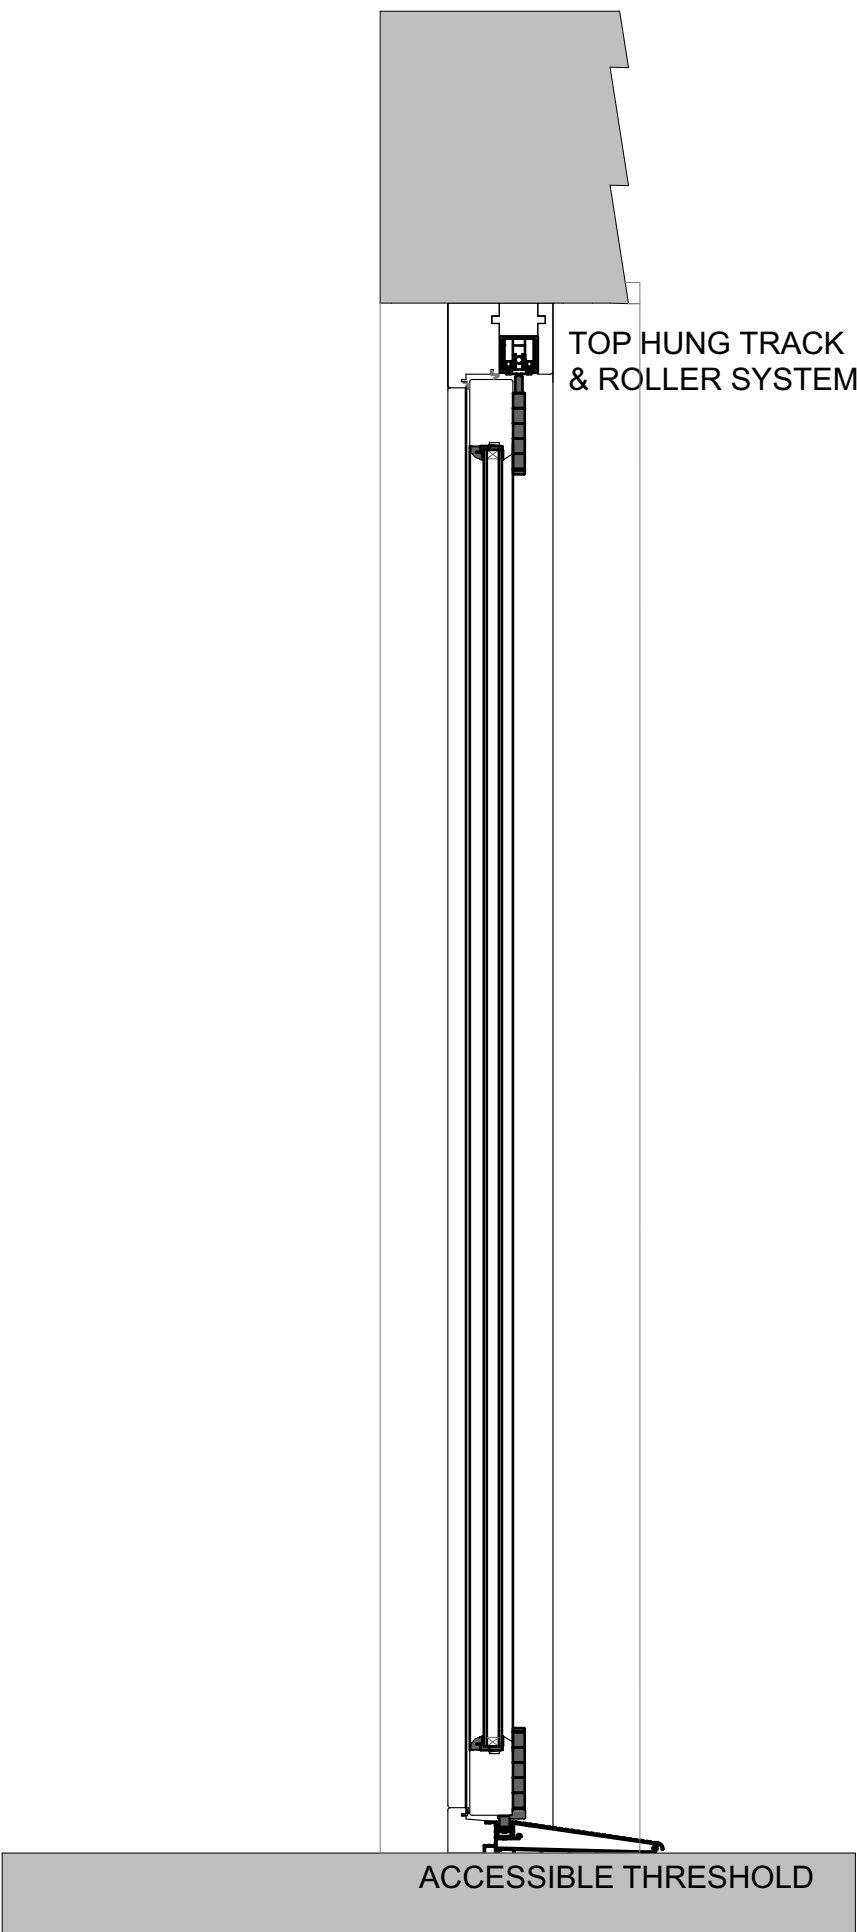
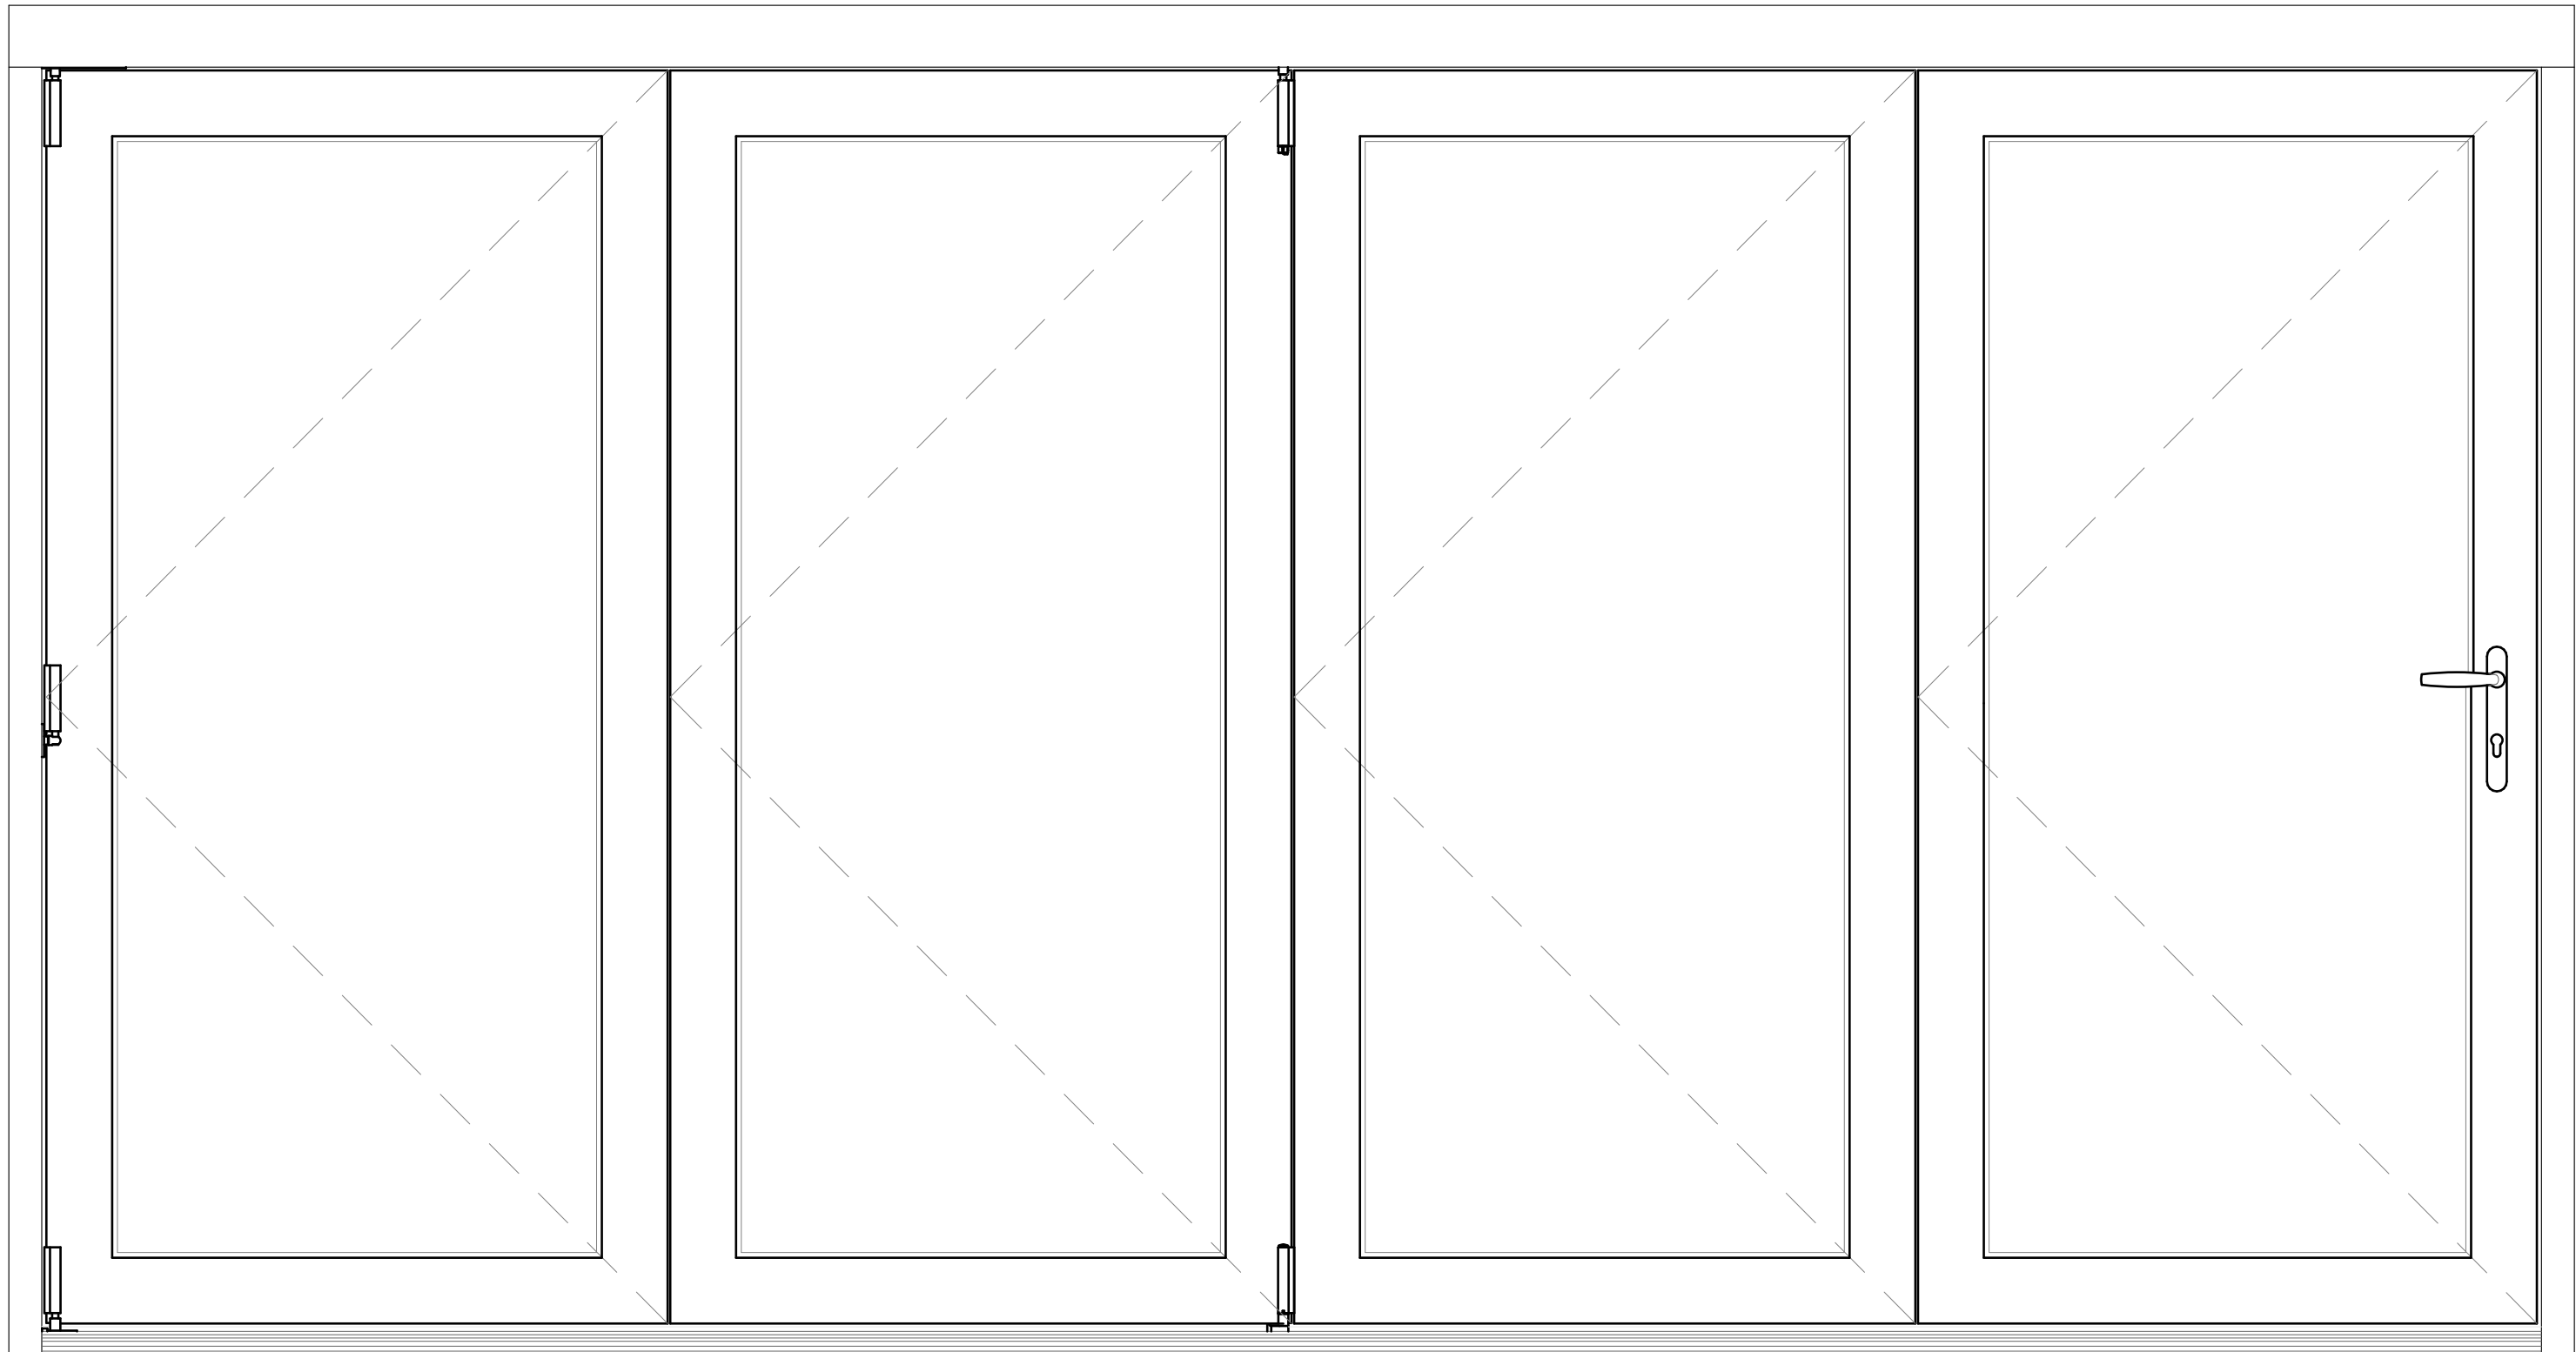


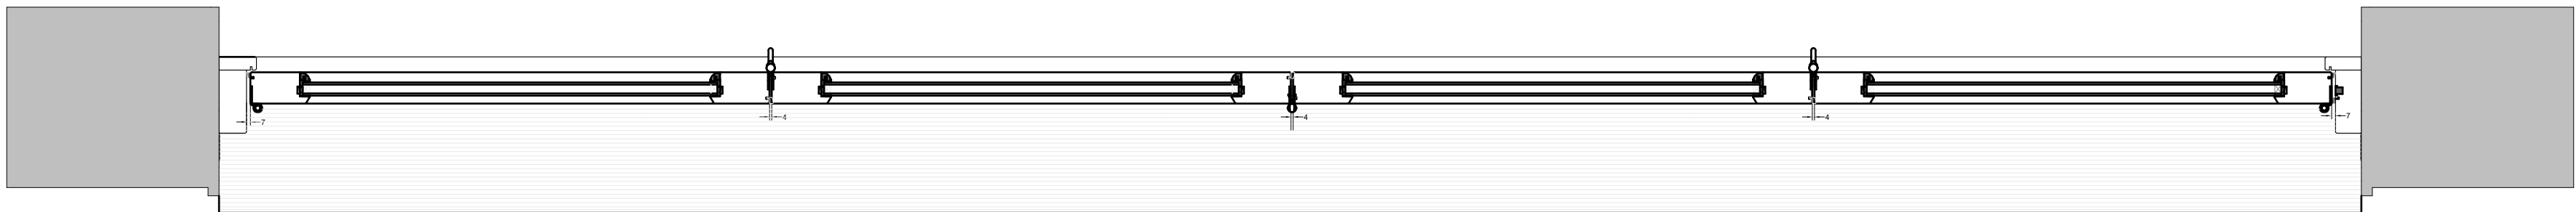

|               |                                                                                     |
|---------------|-------------------------------------------------------------------------------------|
| Doorset :     | EA 201<br>New double glazed timber sliding folding door set -<br>S/O 3900 x 2050    |
| Material      | Factory finished timber sliding folding doorset. Top hung. Accessible<br>threshold. |
| Ironmongery : | Brushed stainless                                                                   |
| Glazing :     | Double glazed, argon fill - U Value 1.4 W/msqK, G-Value 0.67                        |
| Finish :      | Factory finished white                                                              |

Doorset EA 201

## Notes


Do not scale from this drawing except for planning purposes. All dimensions must be checked on site before any work begins.

All goods, materials, and workmanship must comply with current Building Regulations, British Standards, and relevant Codes of Practice.

© Ecotecture Ecological Design Limited.

All rights reserved. This drawing and its design are the property of Ecotecture Ecological Design Limited and may not be reproduced, copied, or used for any purpose other than that for which they were issued, without prior written consent.

Drawing to be printed A1

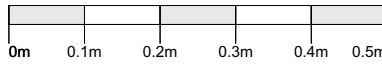

Scale 1:10

| Rev/D | Transmitted By | Transmitted Date | Layout Comment |
|-------|----------------|------------------|----------------|
|       |                |                  |                |

ecotecture

ECOLOGICAL ARCHITECTURE

01444 416745 info@ecotecture.co.uk  
www.ecotecture.co.uk

31 Sussex Road Haywards Heath  
West Sussex RH16 4DZ

Client: David Thackeray

Address: Dumbrells  
Church Platt  
Cuckfield  
RH17 5LA

Description: The Friary & Somners Door Detail

Scale: 1:10 Date: April '26  
Drawn: AT Checked: RM

Drawing No: 805/352