



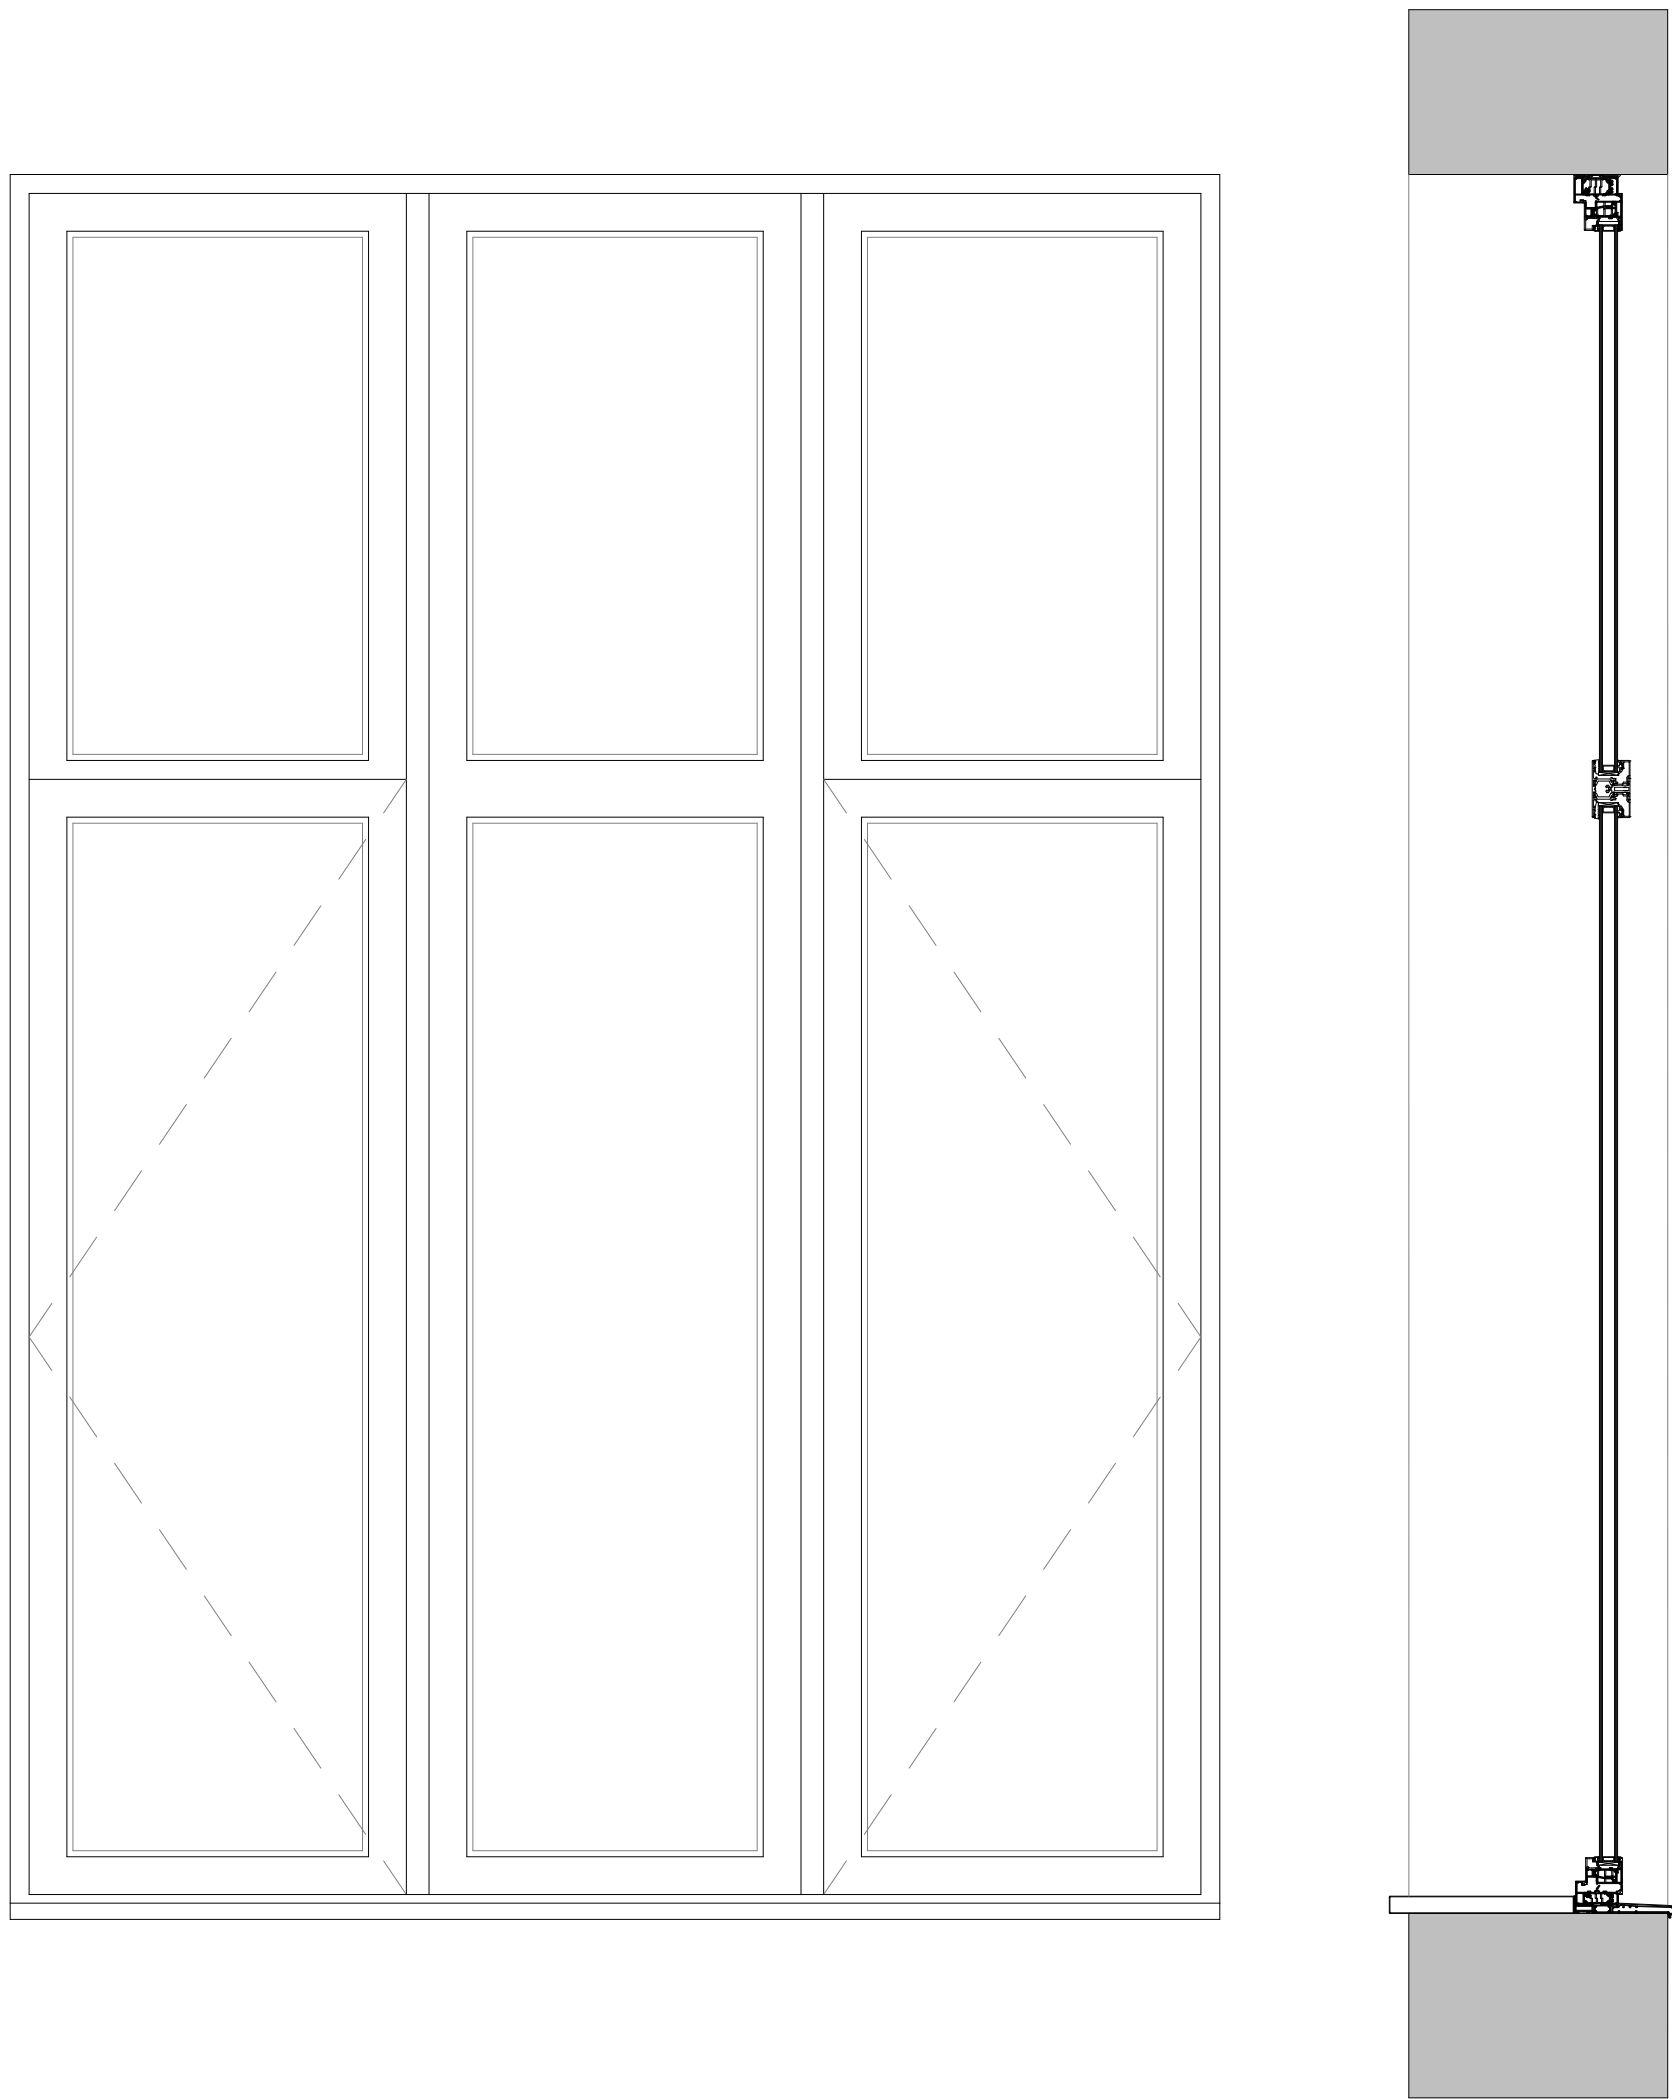


Window :	EA 104 New double glazed aluminium casement windows S/O 1600 x 2300 U Value Min 1.4 W/msqK
Materials :	Dark grey, powder coated, thermally broken aluminium.
Ironmongery :	Brushed stainless
Window Board :	New window board in prepared softwood. Painted white finish, factory finished.
Sill :	Red multi brickwork to match walls.
Glazing :	Double glazed, G-Value 0.67
Finish :	Dark grey powder coated aluminium, factory finished.

Window EA 104

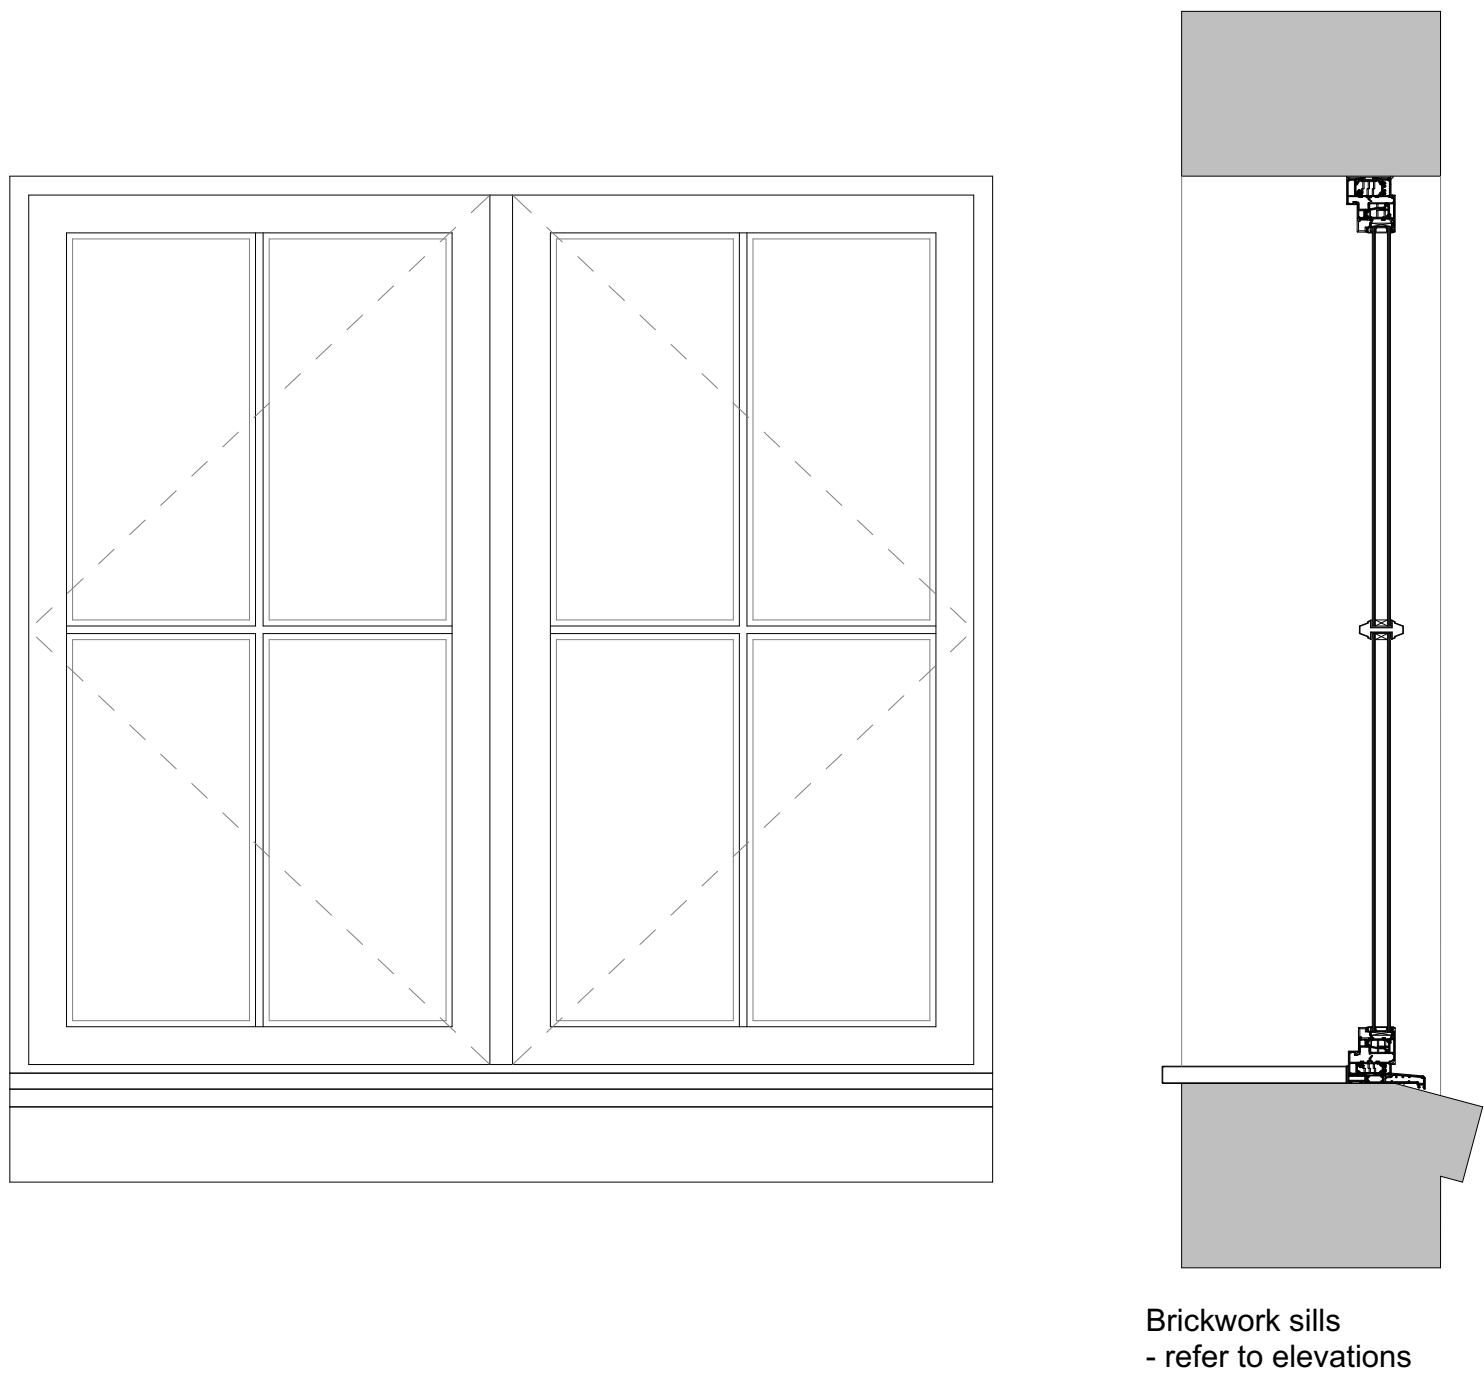

Window :	EA 105 New double glazed aluminium casement windows S/O 1300 x 1200 U Value Min 1.4 W/msqK
Materials :	Dark grey, powder coated, thermally broken aluminium.
Ironmongery :	Brushed stainless
Window Board :	New window board in prepared softwood. Painted white finish, factory finished.
Sill :	Red multi brickwork to match walls.
Glazing :	Double glazed, G-Value 0.67
Finish :	Dark grey powder coated aluminium, factory finished.

Window EA 105

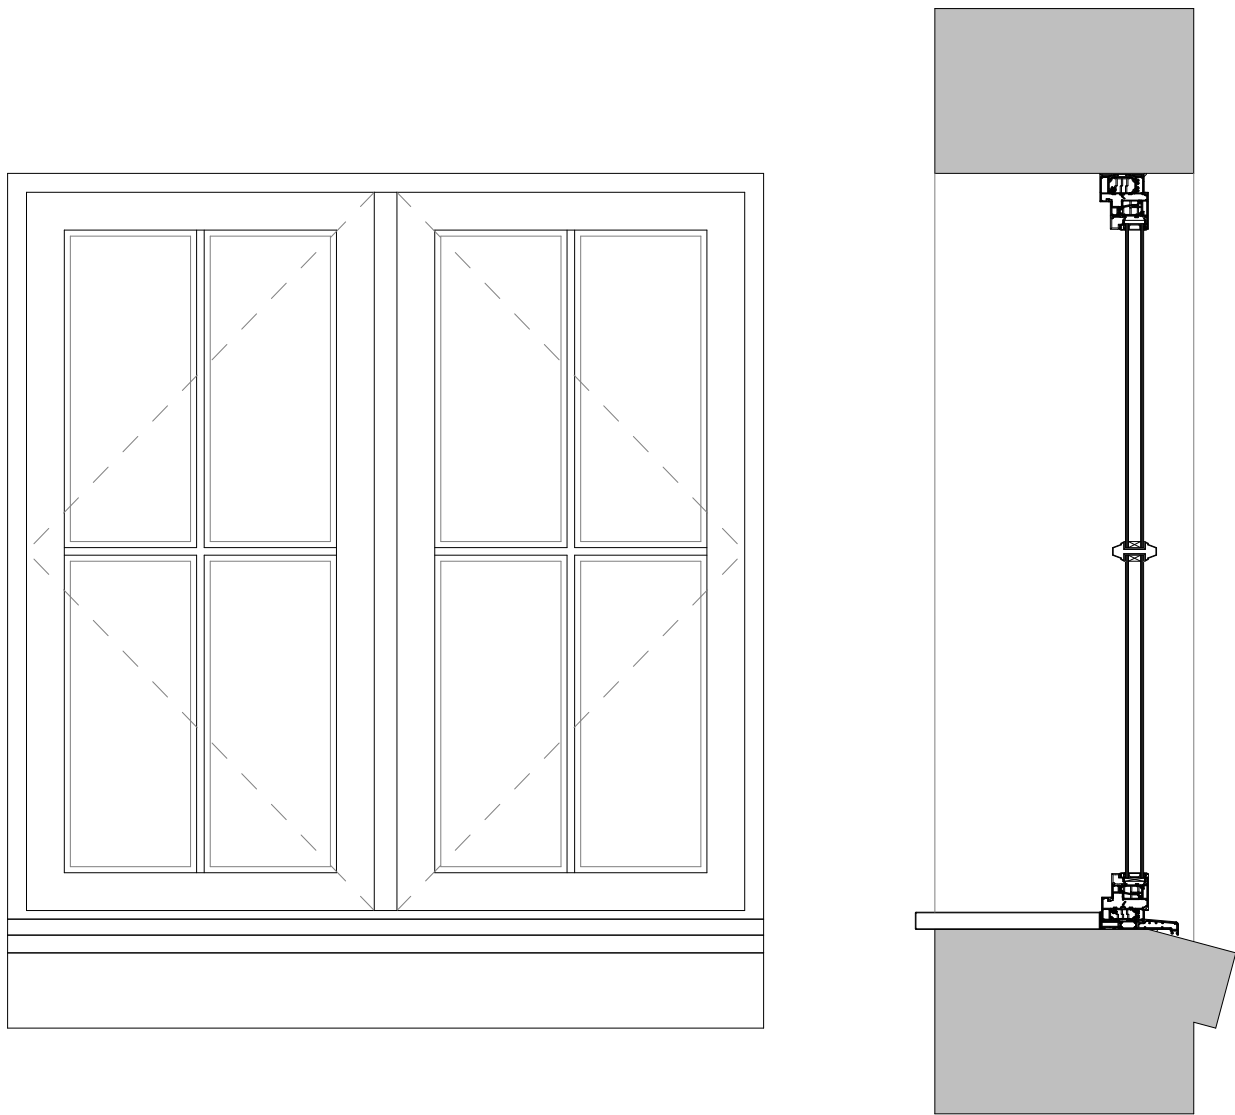

Window :	EA 106 New double glazed aluminium casement windows S/O 1000 x 1000 U Value Min 1.4 W/msqK
Materials :	Dark grey, powder coated, thermally broken aluminium.
Ironmongery :	Brushed stainless
Window Board :	New window board in prepared softwood. Painted white finish, factory finished.
Sill :	Red multi brickwork to match walls.
Glazing :	Double glazed, G-Value 0.67
Finish :	Dark grey powder coated aluminium, factory finished.

Window EA 106

Notes


Do not scale from this drawing except for planning purposes. All dimensions must be checked on site before any work begins.

All goods, materials, and workmanship must comply with current Building Regulations, British Standards, and relevant Codes of Practice.

© Ecotecture Ecological Design Limited.

All rights reserved. This drawing and its design are the property of Ecotecture Ecological Design Limited and may not be reproduced, copied, or used for any purpose other than that for which they were issued, without prior written consent.

Drawing to be printed A1

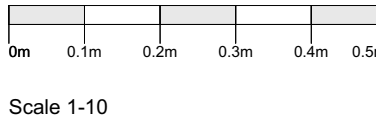

Brickwork sills
- refer to elevations

Rev/D	Transmitted By	Transmitted Date	Layout	Comment
-------	----------------	------------------	--------	---------

ecotecture

ECOLOGICAL ARCHITECTURE

01444 416745 info@ecotecture.co.uk
www.ecotecture.co.uk

31 Sussex Road Haywards Heath
West Sussex RH16 4DZ

Client: David Thackeray

Address: Dumbrells
Church Platt
Cuckfield
RH17 5LA

Description: New Dwelling Window Details

Scale: 1:10 Date: April '26
Drawn: AT Checked: RM

Drawing No: 805/354