

Do not scale from drawing

To be read in conjunction with all relevant drawing and specifications


All measurements in millimetres unless otherwise stated

Dimensions are taken to either masonry or plasterboard, not plaster.

All dimensions to be confirmed on-site. Any discrepancies to be notified to the designer for clarification



South West Wall Part 1 - Proposed - 1:50@A0

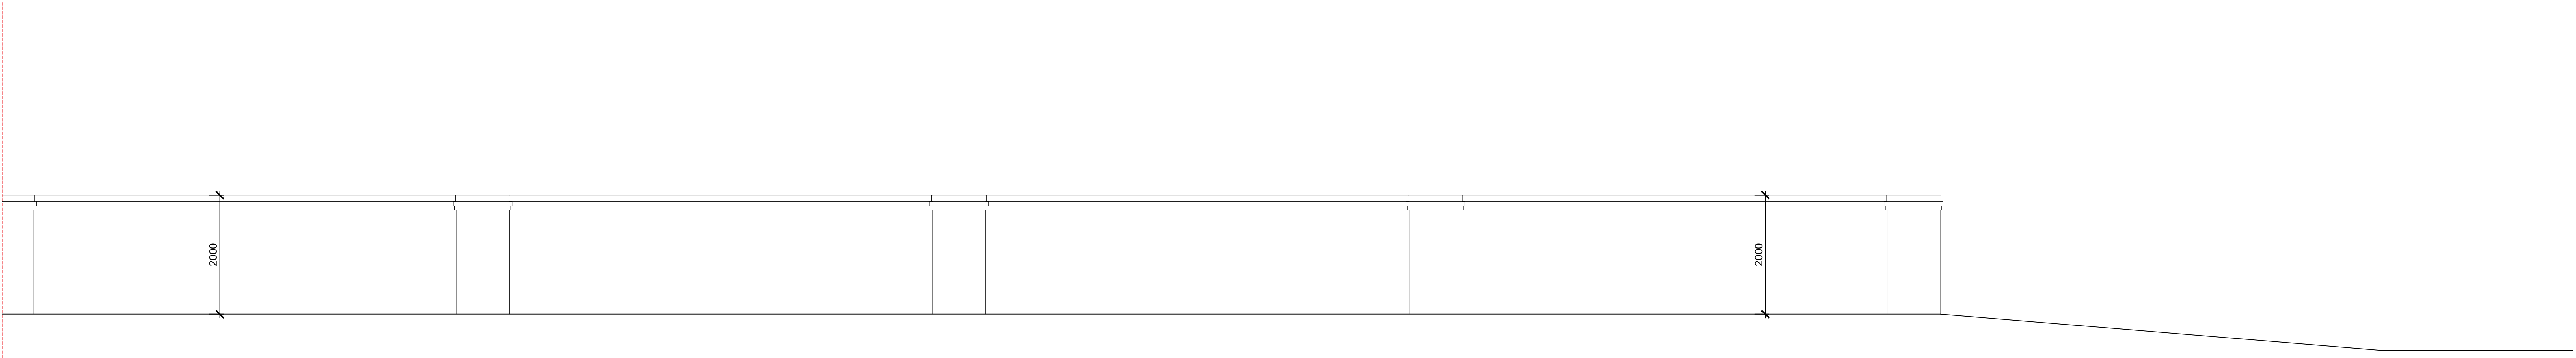

South West Wall Part 2 - Proposed - 1:50@A0



EDWSArchitects



26 Millers Road Brighton BN1 5NQ **M** 07979532275
e ewan@EDWSArchitects.co.uk **w** www.edwsarchitects.co.uk

Maltings Farm Maltings Grange Malthouse Lane Hurstpierpoint BN6 9JZ	CHECKED PT
	DRAWN ES
CLIENT Mr Karl Jones	DATE 05.05.26
	SCALE 1:50 @ A0
DRAWING Proposed Garden Wall Elevations	REVISION -
	NUMBER 7422/SA/020