


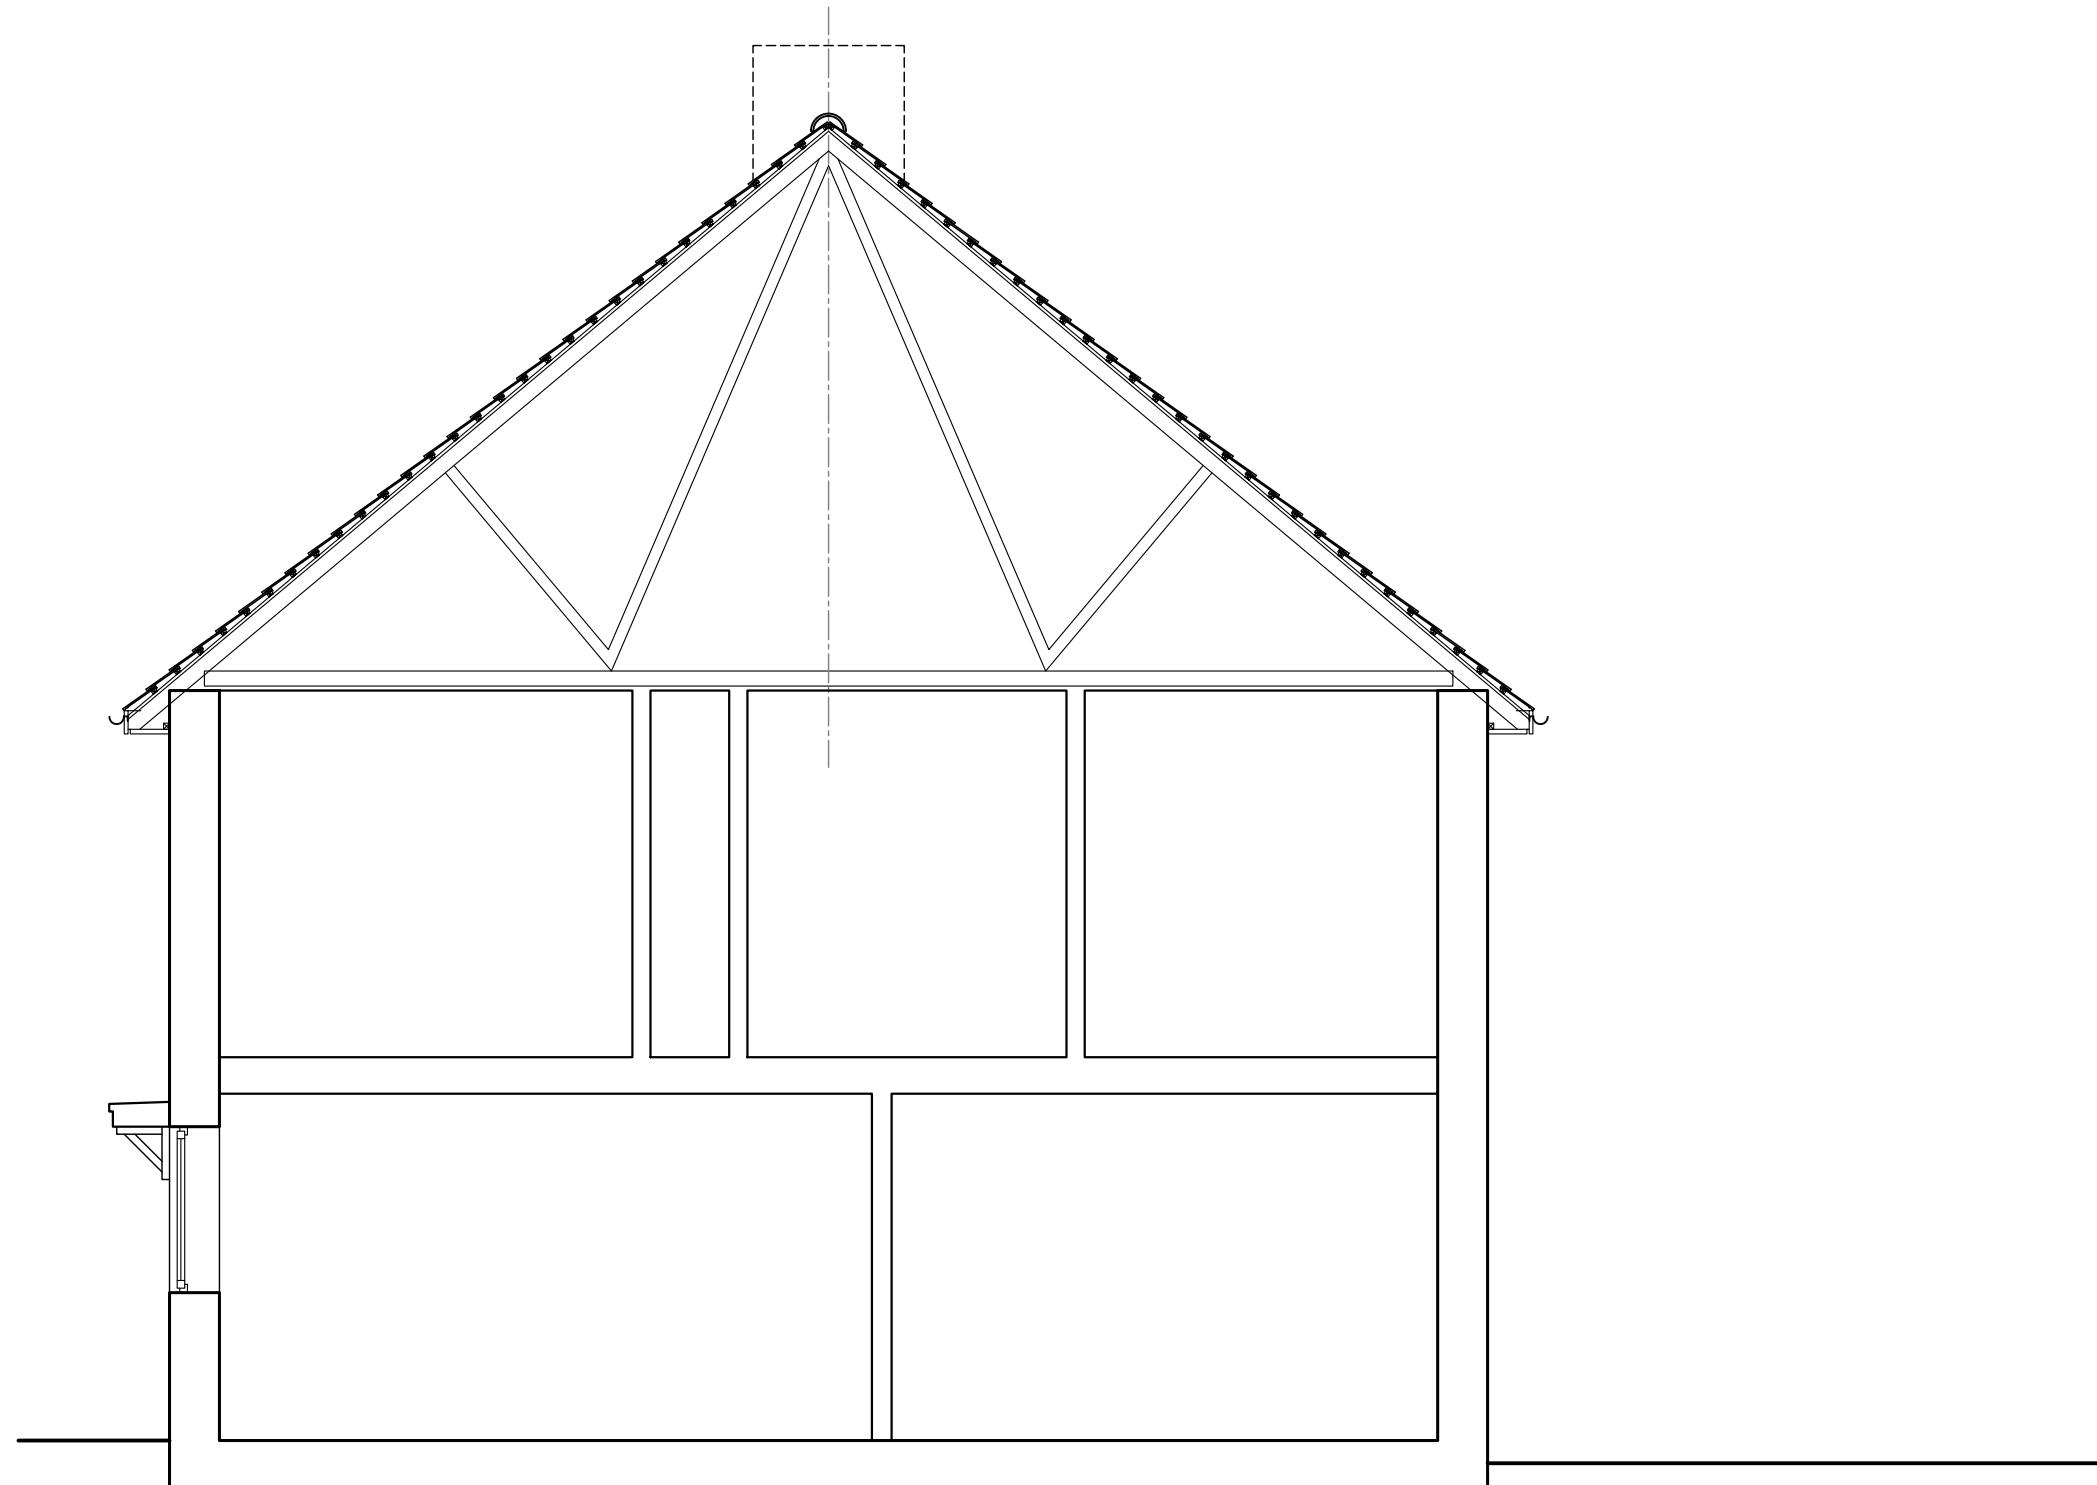

Existing Section B-B
Scale 1:50@A3

- Notes:**
1. The General Contractor is responsible for the verification of all dimensions on site and shall inform the contract administrator of any discrepancies.
 2. Do not scale from this drawing unless for Planning purposes. Use figure dimensions only for construction purposes.
 3. Existing foundations, lintels and wall to be exposed if required by Building Control for assessment and upgrading if found inadequate.
 4. It is the home owners responsibility to obtain party wall, line of junction or notice of adjacent excavation agreements.

Line reference:

 EXISTING BRICK WALL	 PROPOSED CAVITY WALL
 EXISTING TIMBER WALL	 PROPOSED STUD WALL
 DEMOLITION	 BOUNDARY LINE
 AXIS LINE	 PROPOSED FOUNDATIONS
 EXISTING FOUNDATIONS	 PROPOSED TIMBER JOISTS
 PROPOSED STEEL BEAMS	

17.07.25	Option A omitted	A
10.07.25	Preliminary Drawings	Prelims
Date:	Description:	Rev.:



Stella Kordista
Architecture Workshop

Stella Kordista
Architect Engineer NTUA
25 Trevelyan Place, Haywards Heath, West Sussex, UK
mobile: +447881870270
e-mail: info@stellakordista.com
website: www.stellakordista.com



RIBA
Chartered
Member



Architects
Registration
Board

Project:
3 Isewoods Way, Haywards Heath, RH16 4US Ground floor rear extension
Client:
Andy Whyman

Drawing Title:		Drawing No:
Existing Section B-B		E.04
Drawn by:	Scale:	
SK	1:50 @ A3	
		1:100
		1:50