


Location Plan

Site Address: 1, Brookhill Close, Copthorne, RH10 3PP

Date Produced: 29-Apr-2026

Scale: 1:2500 @A4

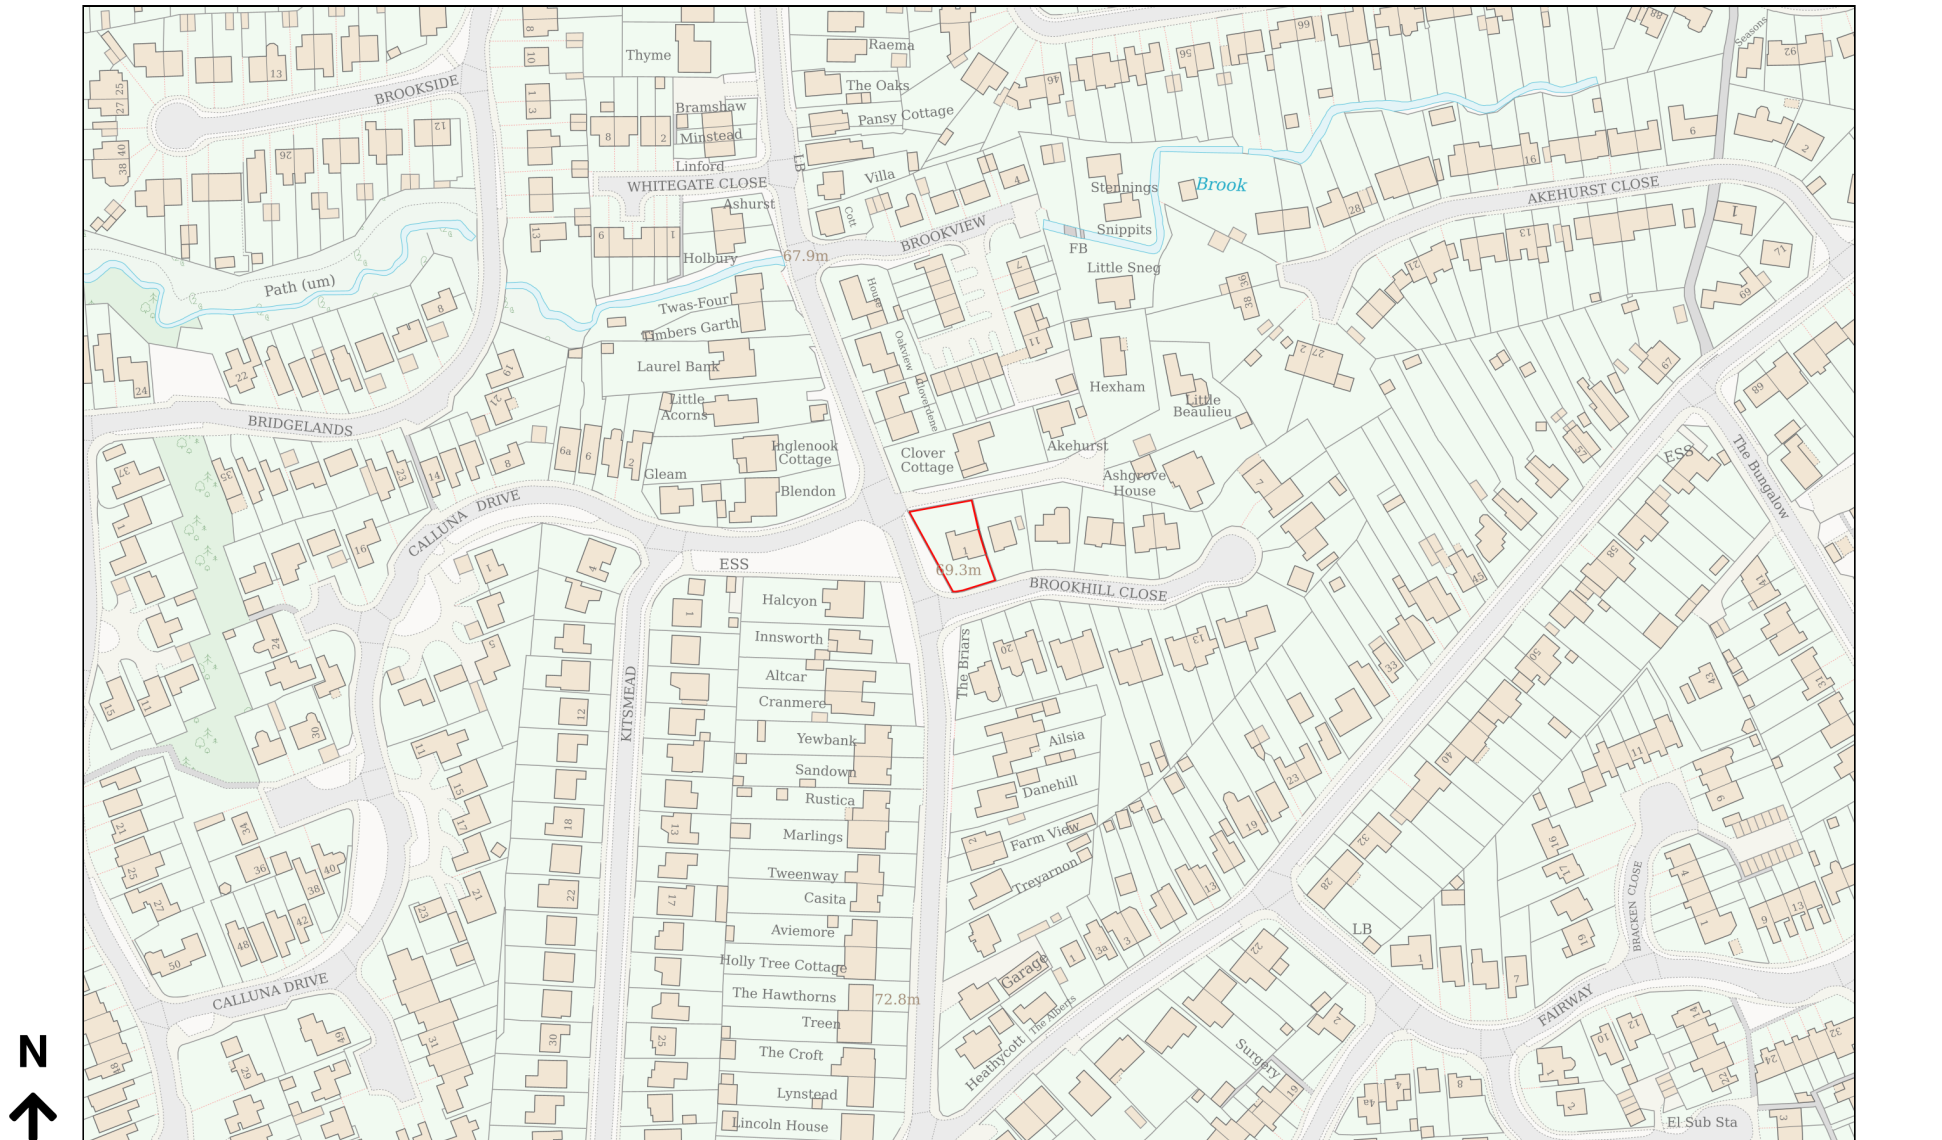

Planning Portal Reference: PP-14875661v1