


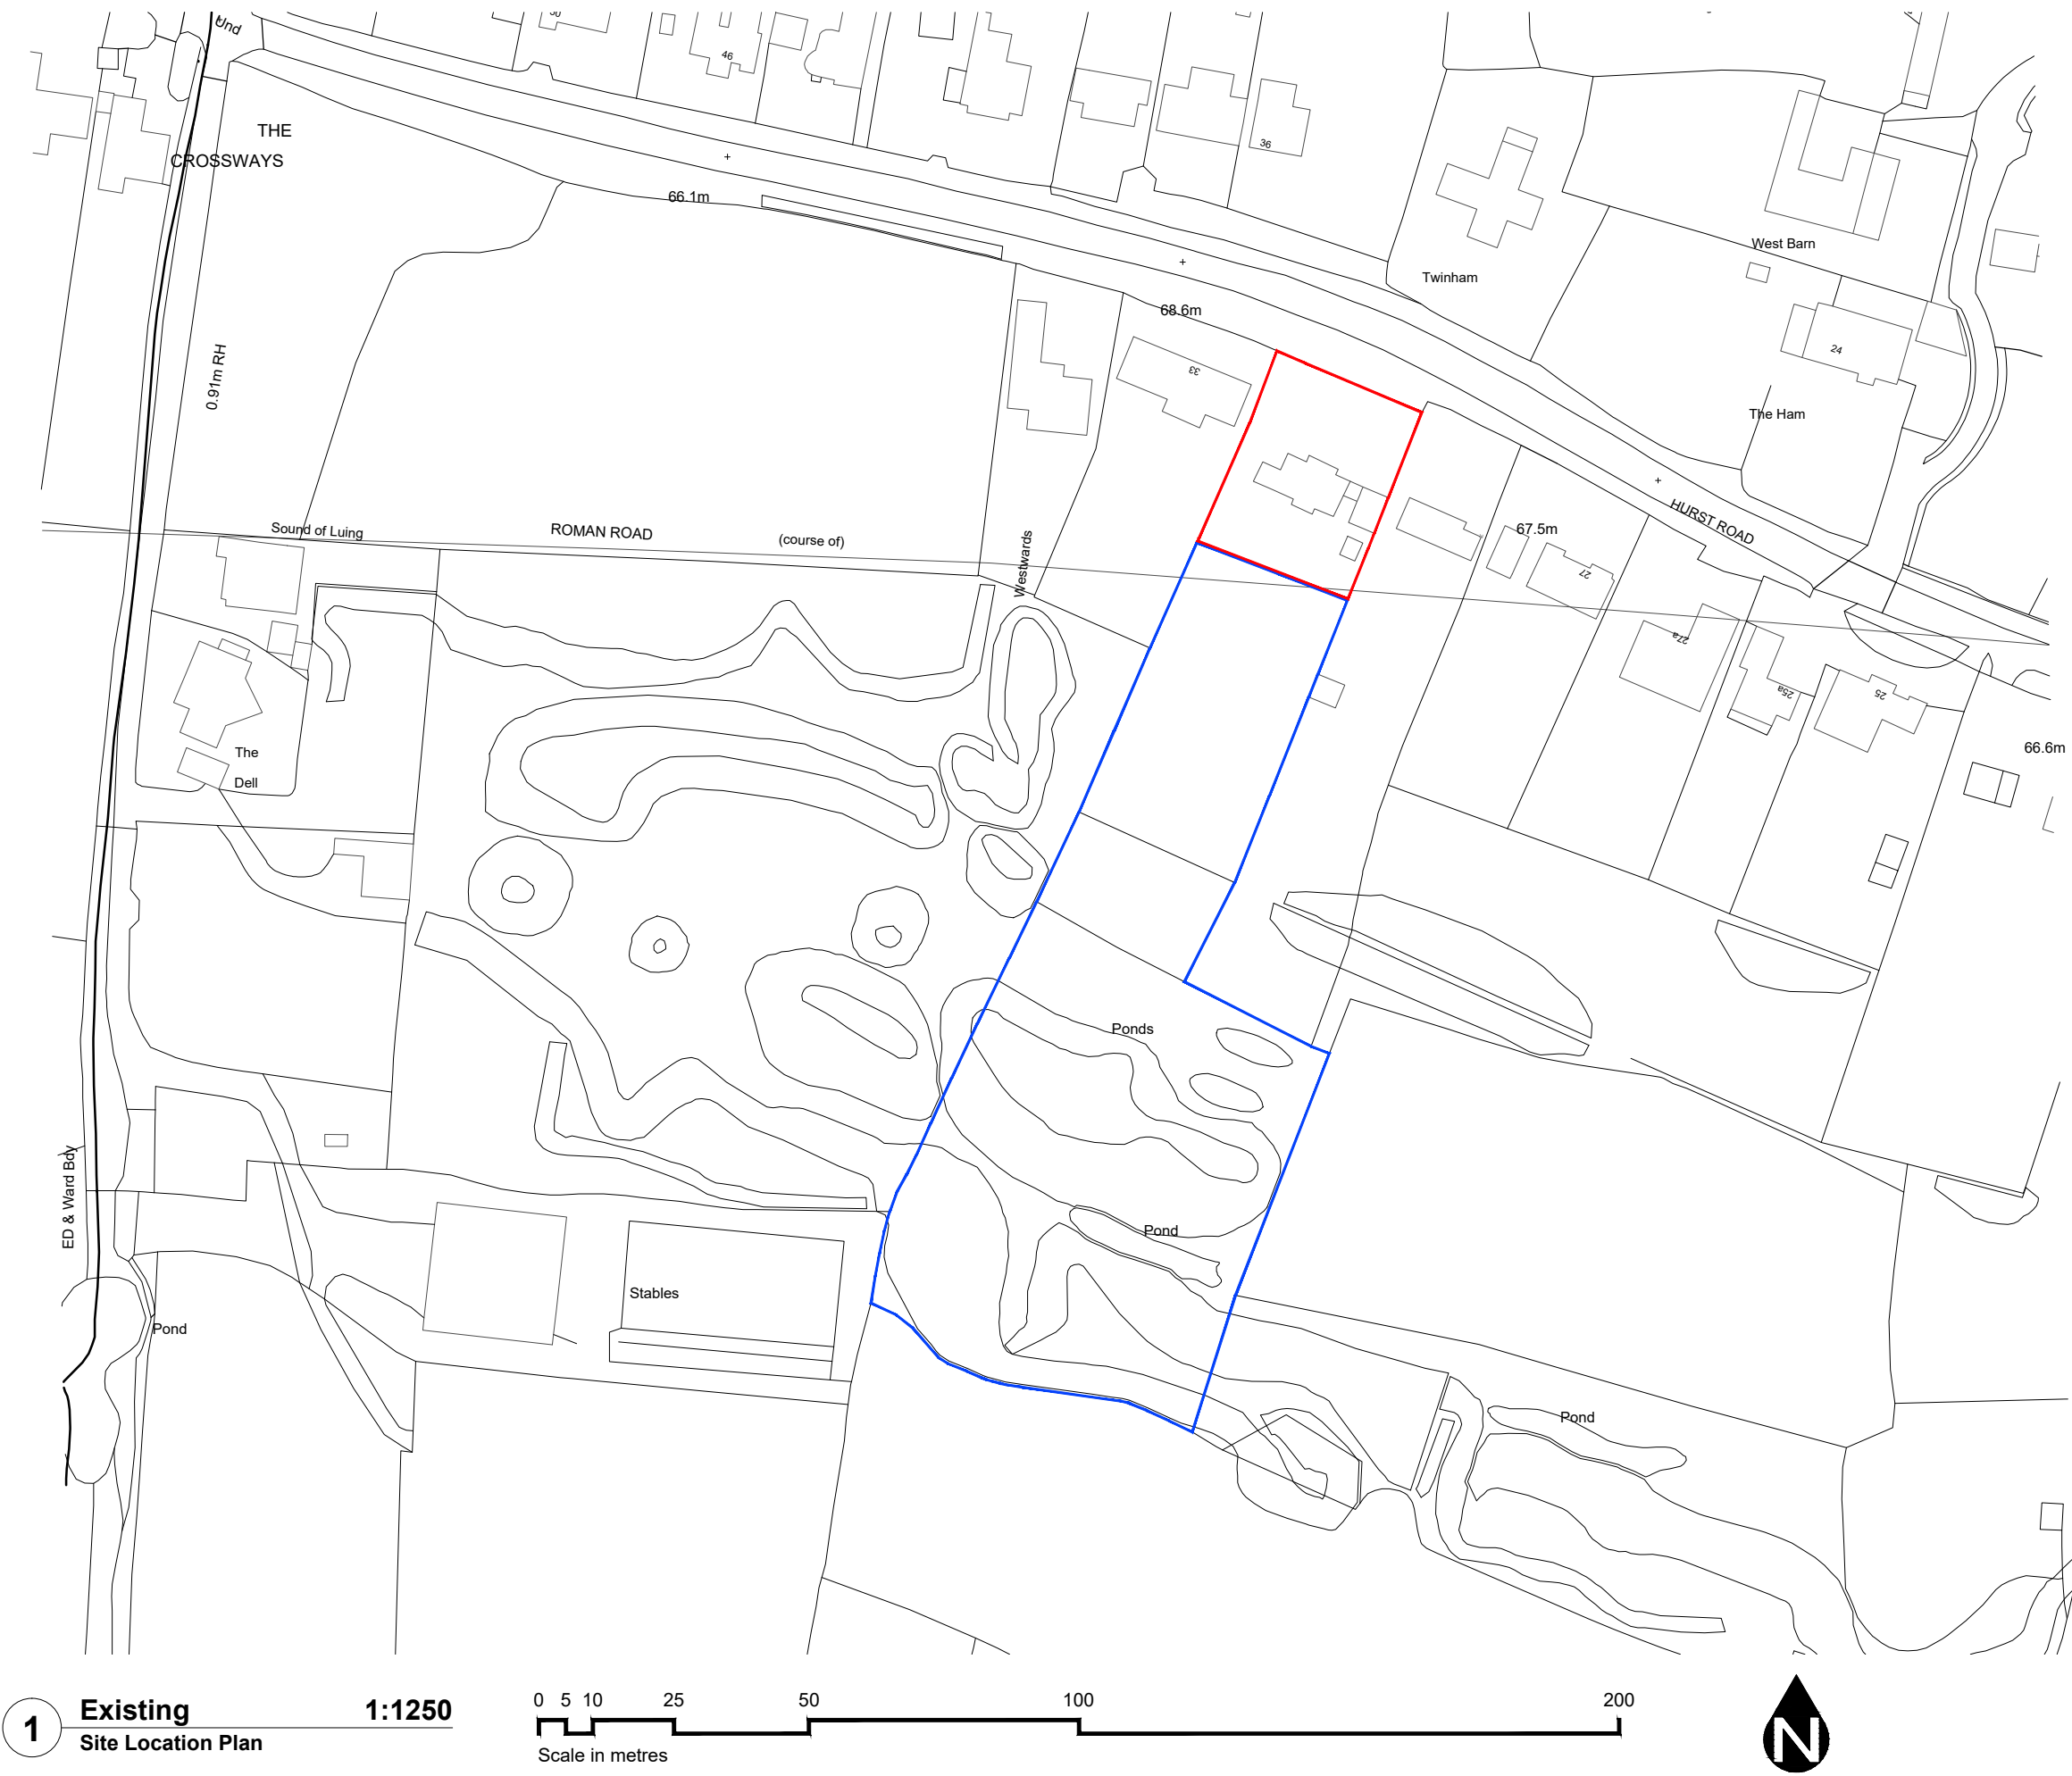

- KEY**
- Site Boundary
 - Adjoining Land Owned by Applicant

/ 18/10/2024 Issued for Planning WC CS			
Rev. Date	Notes	Drawn	Checked

MortonScarr

Level 5, Tower Point | 44 North Road | Brighton | BN1 1YR
tel. 01273 220407 info@mortonscarr.com www.mortonscarr.com

Client:
David Gatey & Alison Dobbin

Project:
31 Hurst Road
Hurstpierpoint BN6 9NL

Drawing:
Existing Site Location Plan

Scale	Drawn By	Checked By	Issued For
1:1250@A3	WC	CS	PLANNING

Drawing No. **2332(10)000** /

Revision