
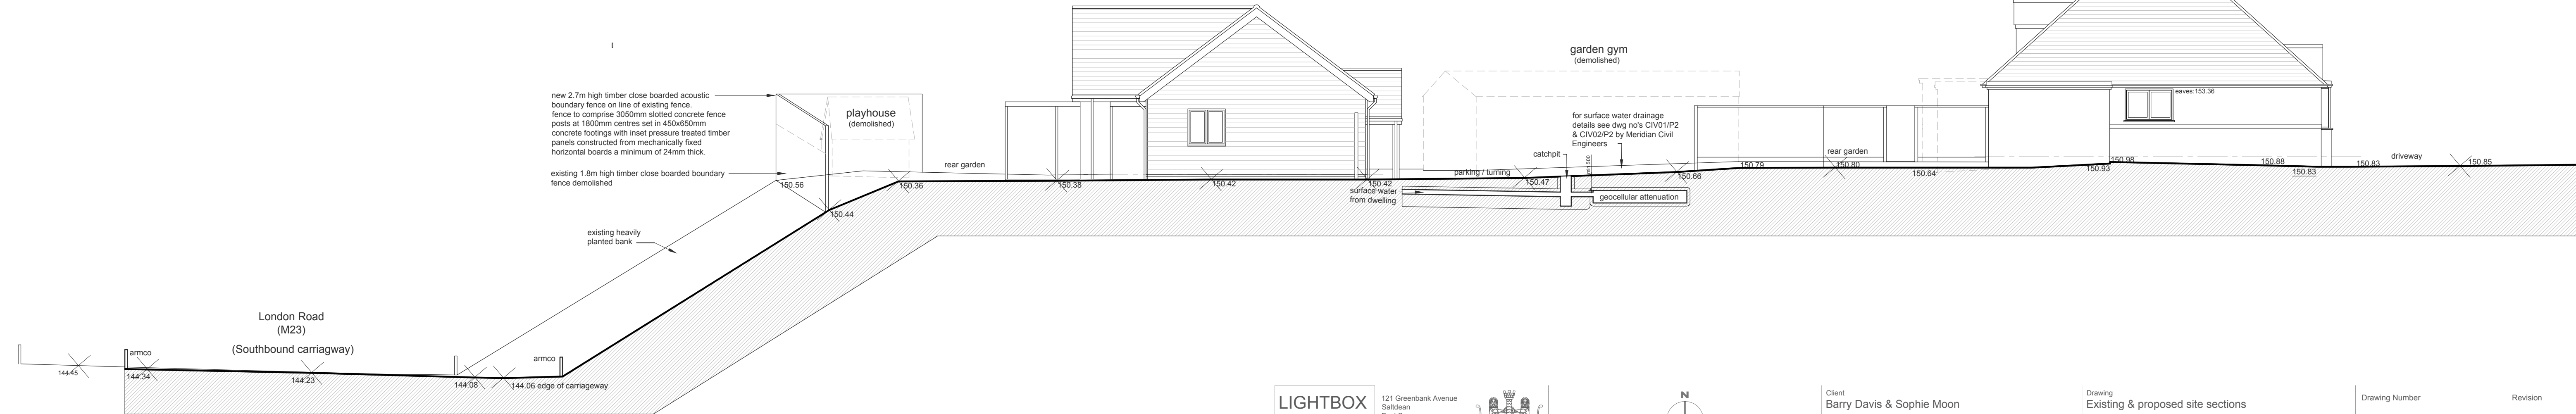
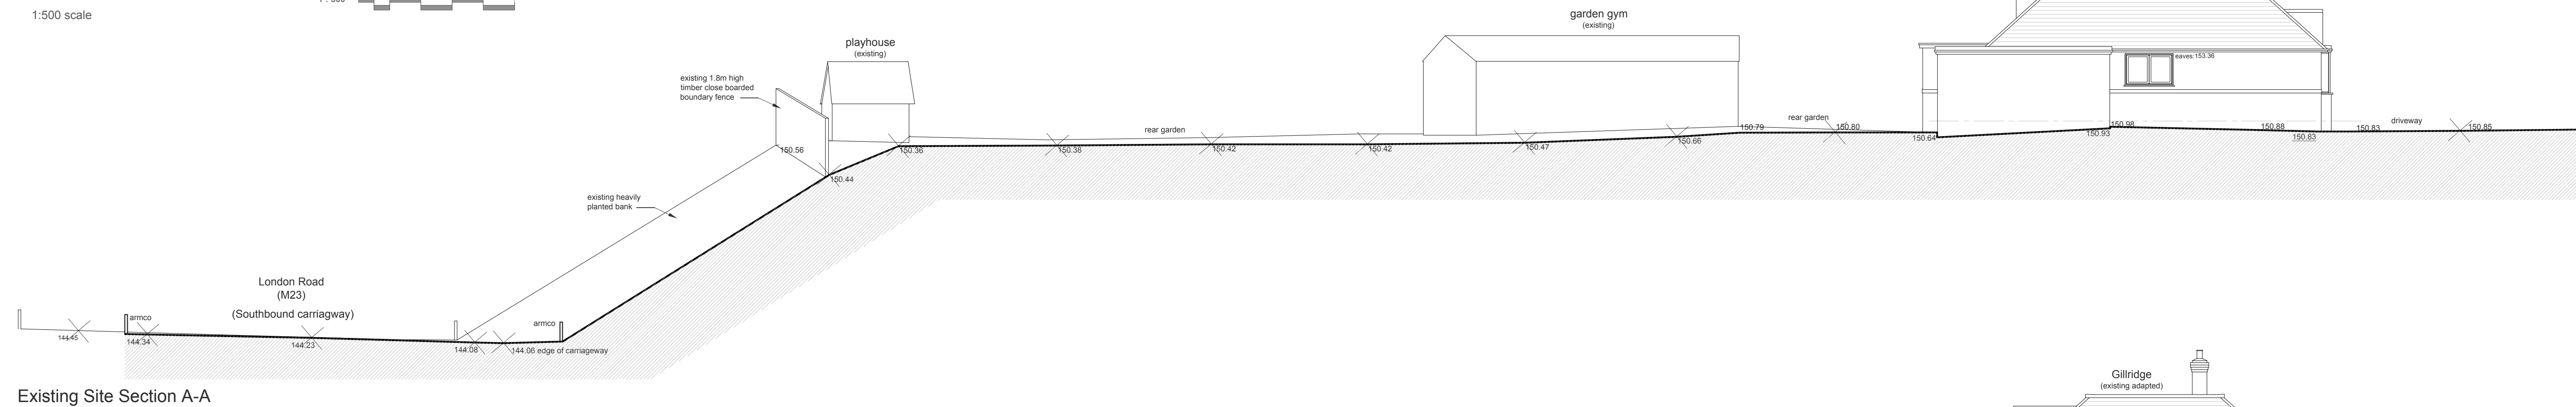


GENERAL NOTES:
This drawing has been produced for our client and is submitted as part of a planning application / building regulations submission and is not intended for use by any other person or for any other purpose. Use of this drawing is subject to copyright.
The contractor is to check all site dims and levels before work starts and notify Architect of any discrepancies. This drawing must be read and checked against all structural and other specialist drawings and specifications etc. The contractor is to comply with all current British Standards and Building Regulations whether or not specifically stated on these drawings. Do not scale from this drawing

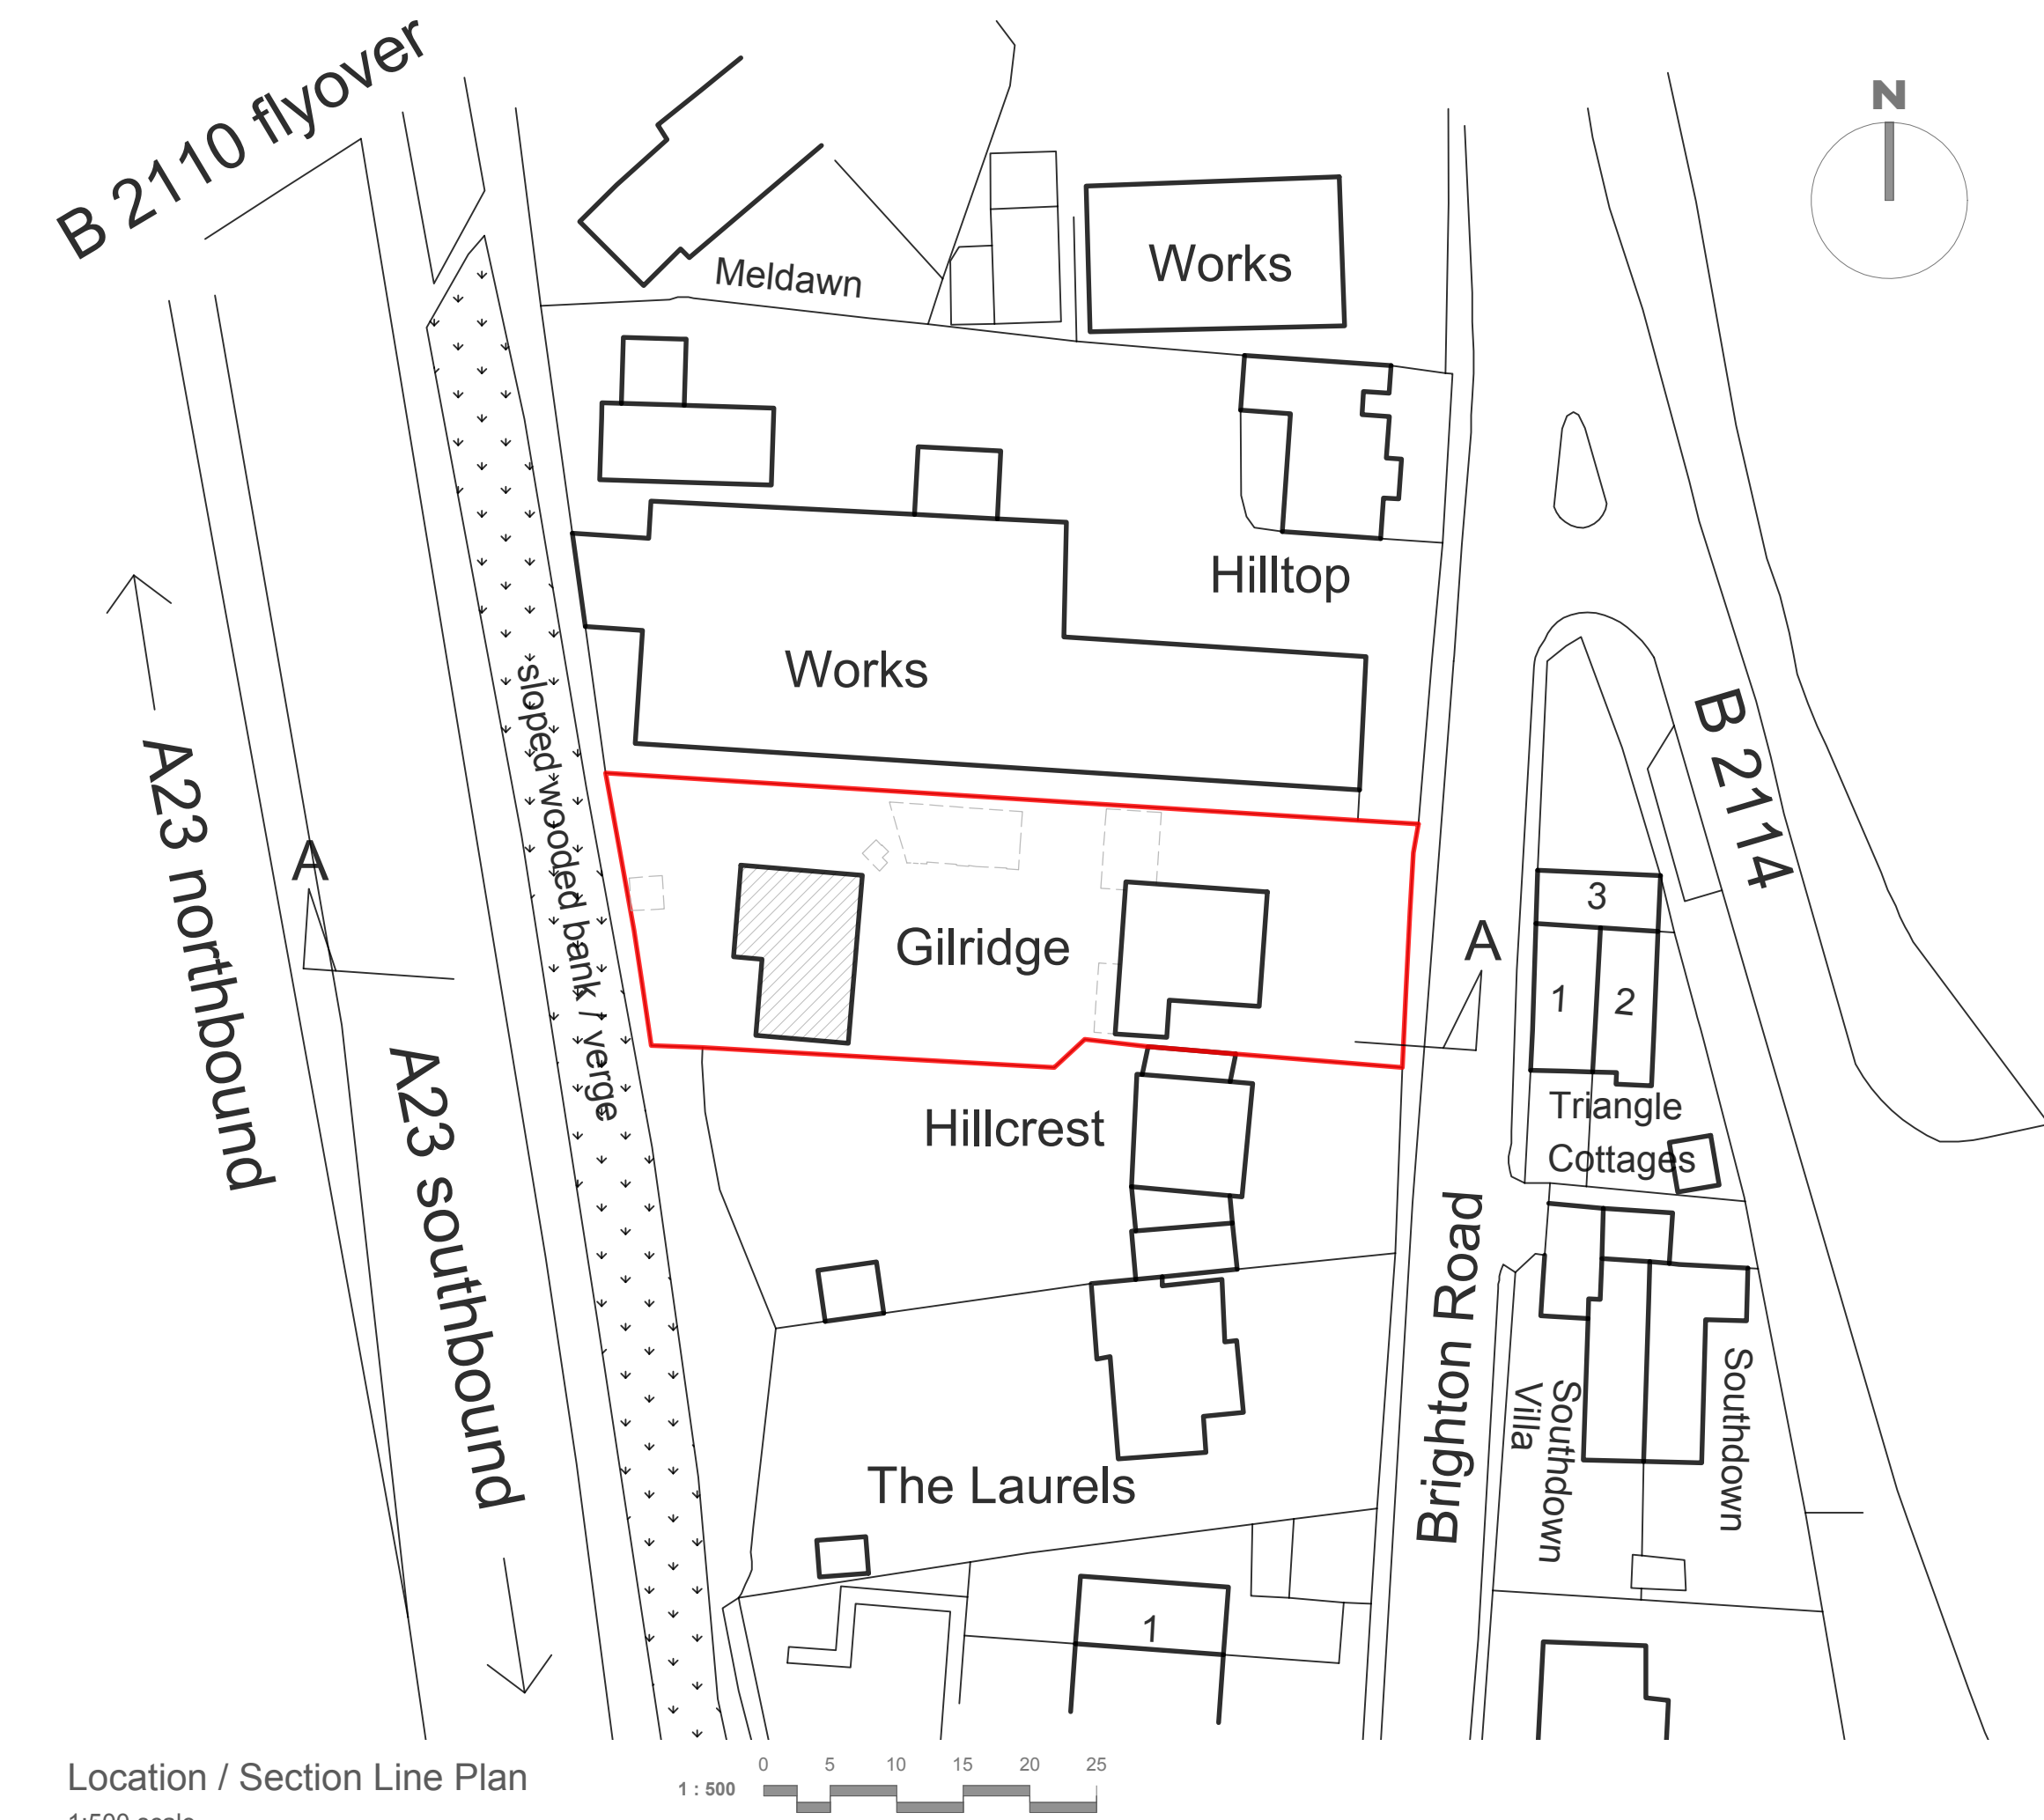

Proposed Site Section A-A

23/114/SK17 **A**

ARCHITECTURE
LIMITED

© Lightbox Architecture Limited (UK) - 2019

Address
"Gillridge",
Brighton Road,
Handcross,
RH17 6BZ.

07754 093827
email: info@lightboxarchitecture.com
web: www.lightboxarchitecture.com

PRELIMINARY / PLANNING / BUILDING REGS

Rev.	Date	Description	By
A	29/09/2026	Additional Information added	AB

Scale
1:100 @ A1

Date
30.06.2025

By
AB