




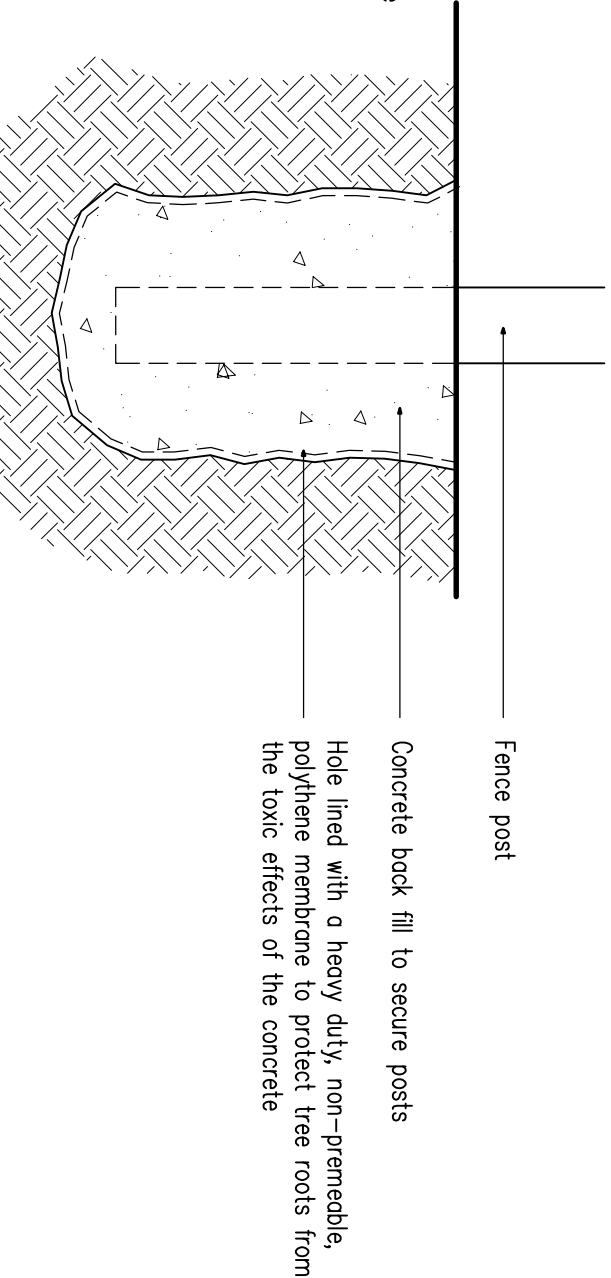


Typical Detail

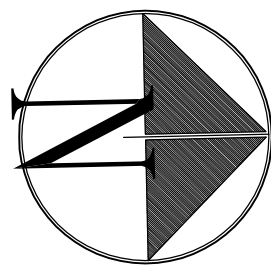

1:1250

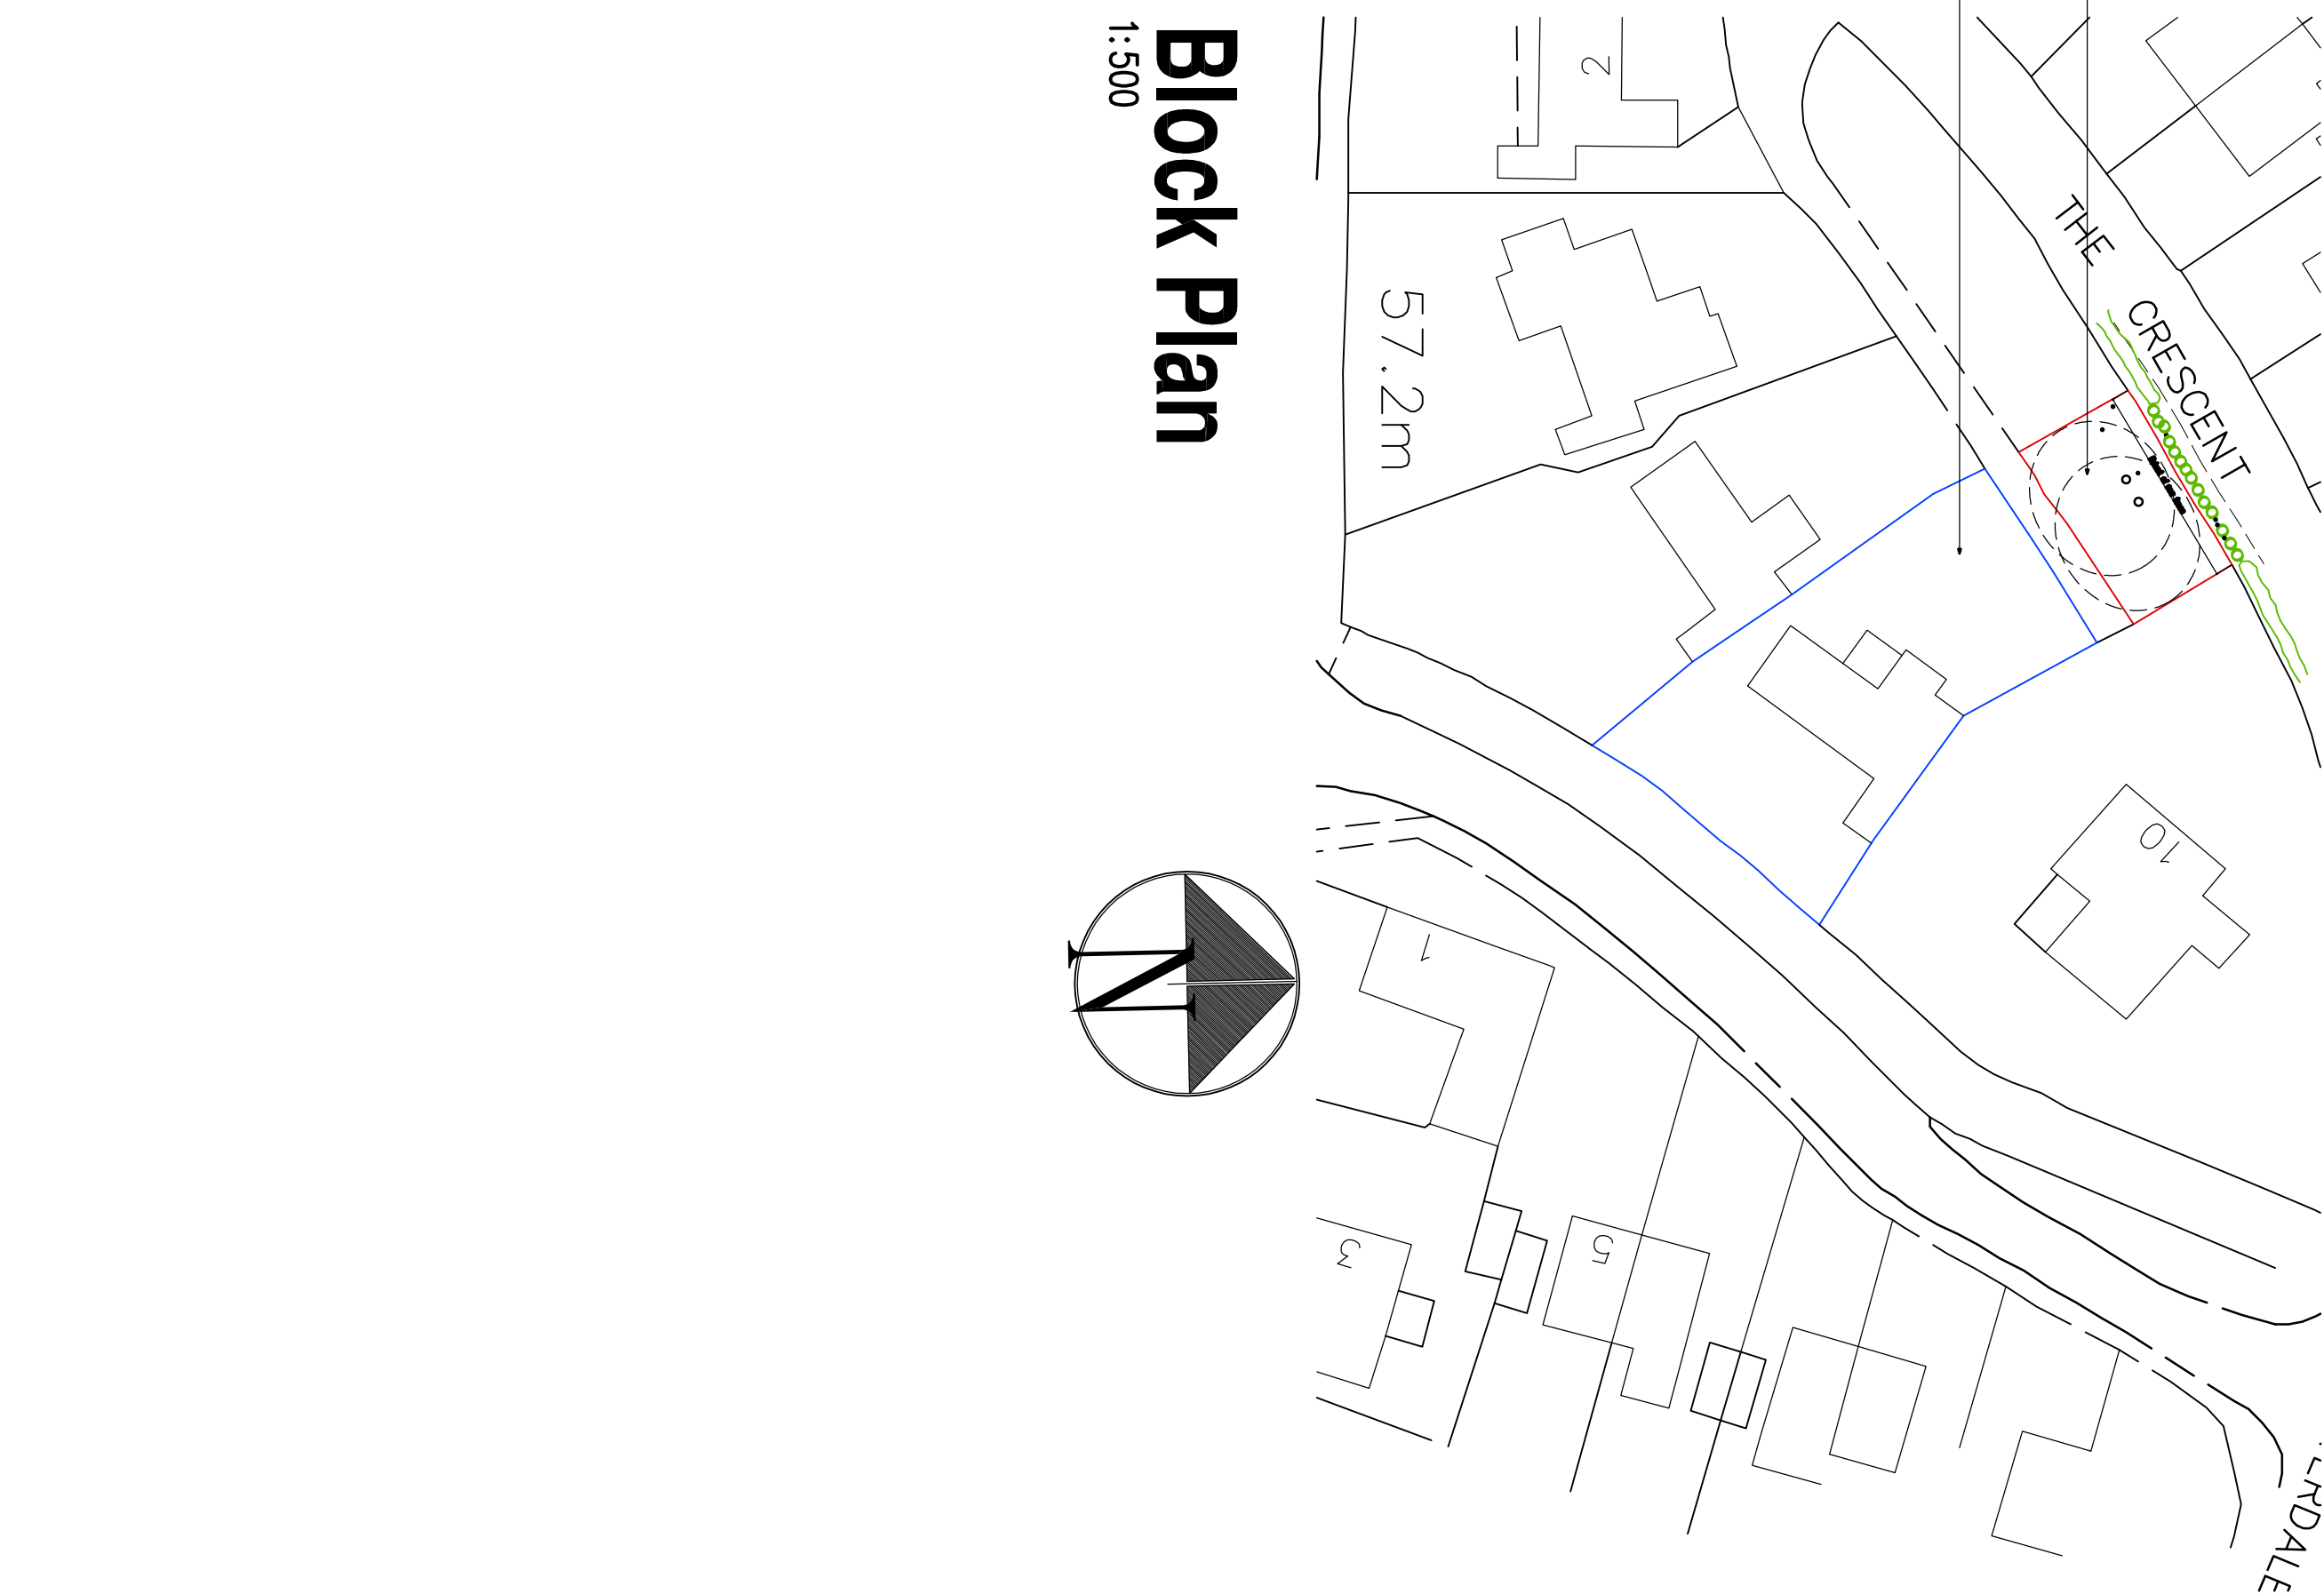

1:500

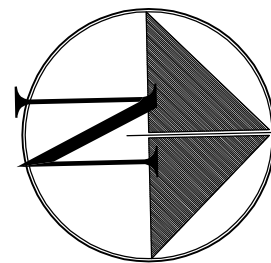

1:100

