

Notes:



Do not scale from this drawing. Use figured dimensions only.

All dimensions and levels are to be checked on site prior to the commencement of work.

This drawing is to be read in conjunction with all relevant architect's, consultant's, and specialist contractor's drawings and specifications.

Any discrepancies are to be reported to the Architect / Contract Administrator before proceeding with the works.

Copyright: This drawing is the property of BSC Limited and must not be copied, reproduced, or amended without prior written consent.

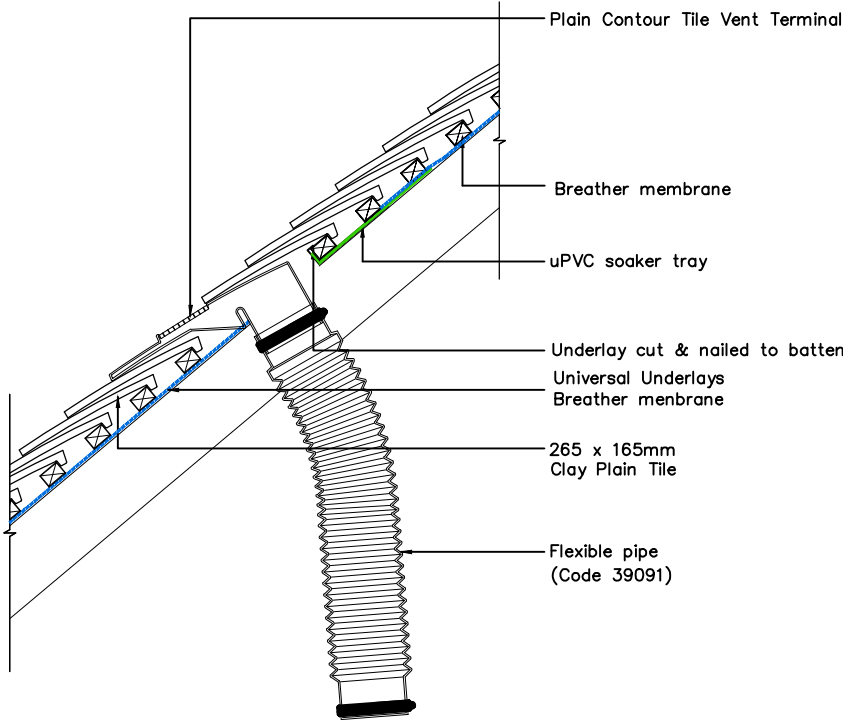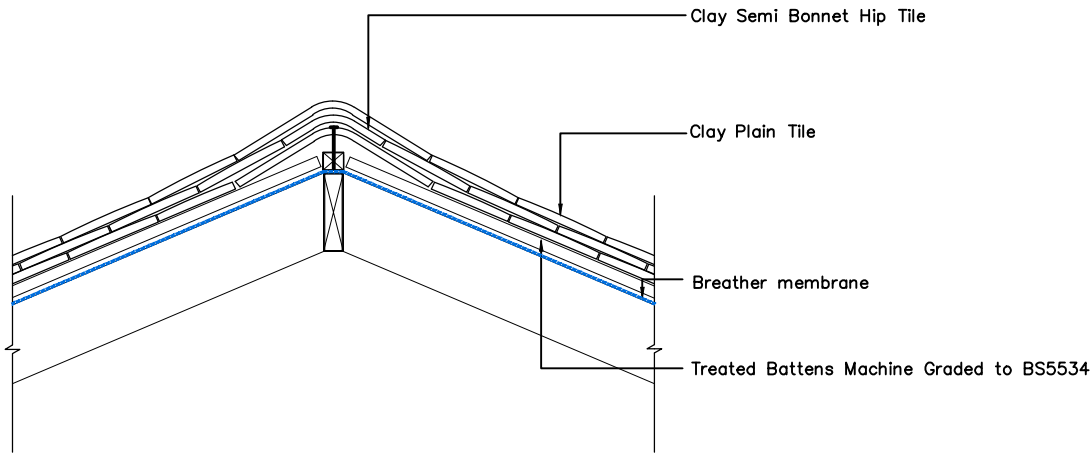

719-R6

Semi Bonnet Hip with Clay Plain Tiles

REV.#	DATE	NAME	NOTES

719-R7

Roof Slope Terminals
Contour Vent

Drawings to be read in conjunction with the Architectural plans and sections together with the Structural Engineer's drawings.

BUILDING SOLUTIONS CONSULTANTS LTD.

23 Titian Road, Hove, BN3 5QR

PROJECT Ruckford Staff Housing, Hurstpierpoint College			
DRAWING Roof Construction Details			
STAGE Stage 4			JOB NO. : 719
			DATE : 13/03/2026
DWG NO. AD424	SCALE 1:10 @A3	REVISION : -	DRAWN : DB