
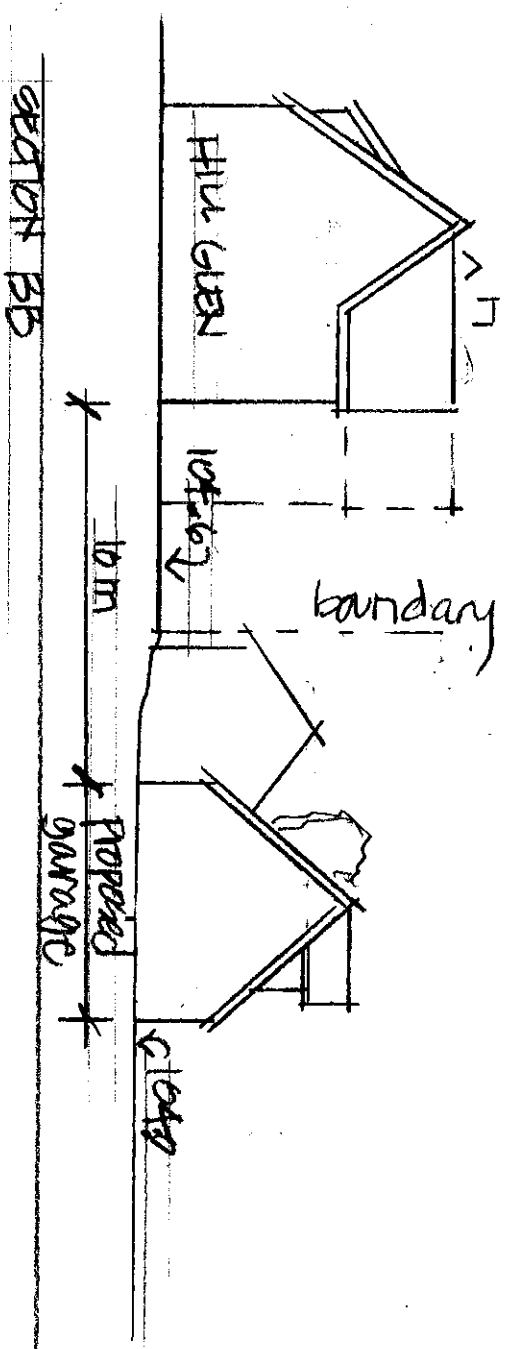


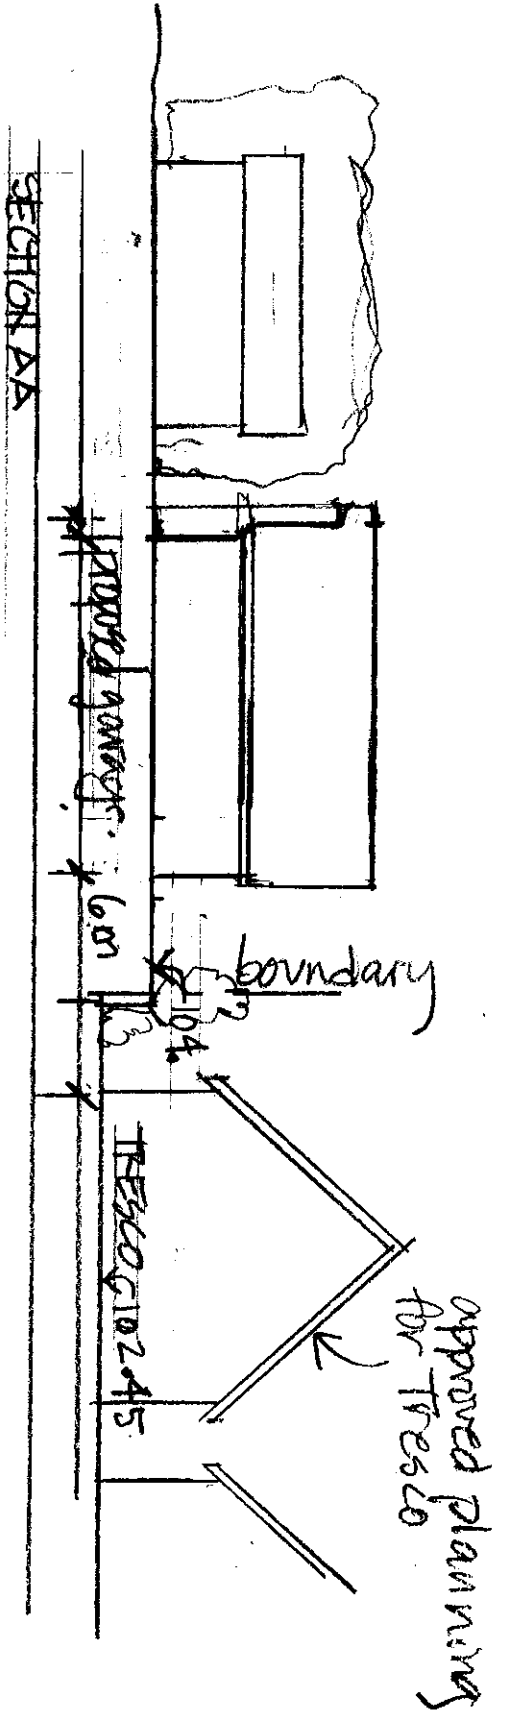

BRASSIDE GARAGE

REVISED PROPOSAL - proposed sections.

DRWG 2997/109