



No dimensions are to be scaled from this drawing.

The contractor or manufacturer is responsible for checking all dimensions and querying any discrepancies.

This drawing is the property of Richard Parr Associates. Copyright is reserved by them and the drawing is issued on the condition that it is not copied, reproduced, retained or disclosed to any unauthorised person, either wholly or in part without written consent.

© Copyright Richard Parr Associates

Checked by

Drawn by

Date

Description

Rev

Job No

335

Project

Sunte House

Title

Farmyard Existing Section

Drg No

335-FA-DR-01-302

Scale

1:50 @ A1 ; 1:100 @ A3

Date of First Issue


18.06.25

Rev


P01

Status

Planning

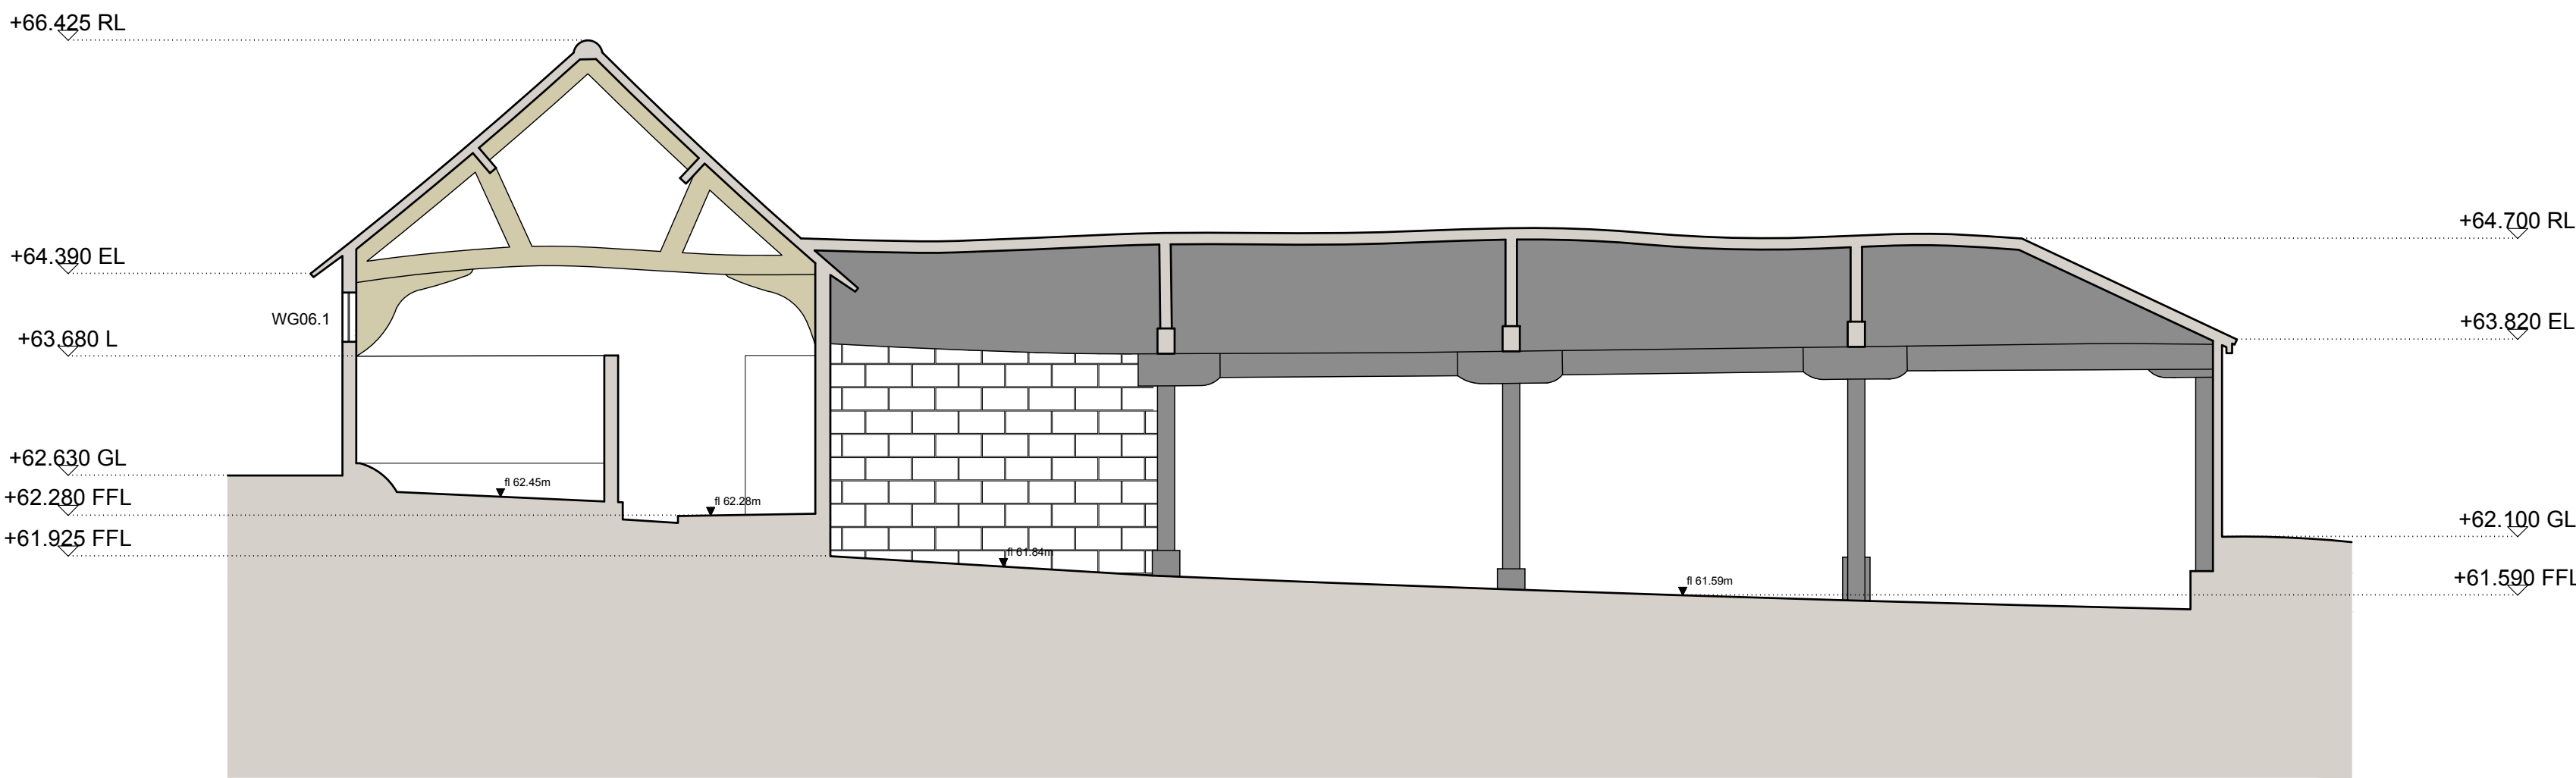

01 Cowshed and Byre Existing Cross Section
1:50 @ A1; 1:100 @ A3

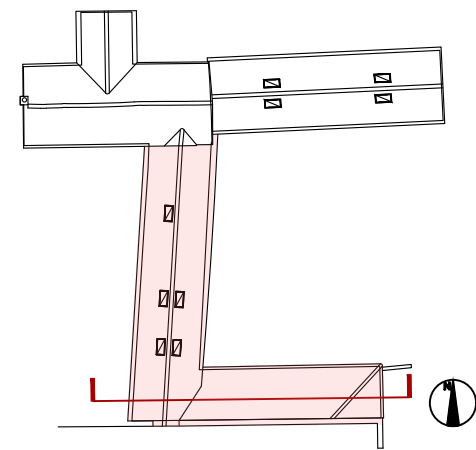

**RICHARD PARR
ASSOCIATES**

studio@richardparr.com
+44 (0)1453 860200
richardparr.com
@richardparrassociates

+ COUNTRY
Easter Park
Nympsfield, Stonehouse
Gloucestershire GL10 3UL

TOWN
The People's Hall
Studio 5, 2 Olaf Street
London W11 4BE

BL Beam Level
CL Ceiling Level
FL Floor Level
DP Down Pipe
HWC Hot Water Cylinder
SVP Soil Vent Pipe
RWP Rain Water Pipe
RWO Rain Water Outlet

Proposed Walls
Existing Walls
Demolition

