


KINGSLEYS FRONT GARDEN WORKS

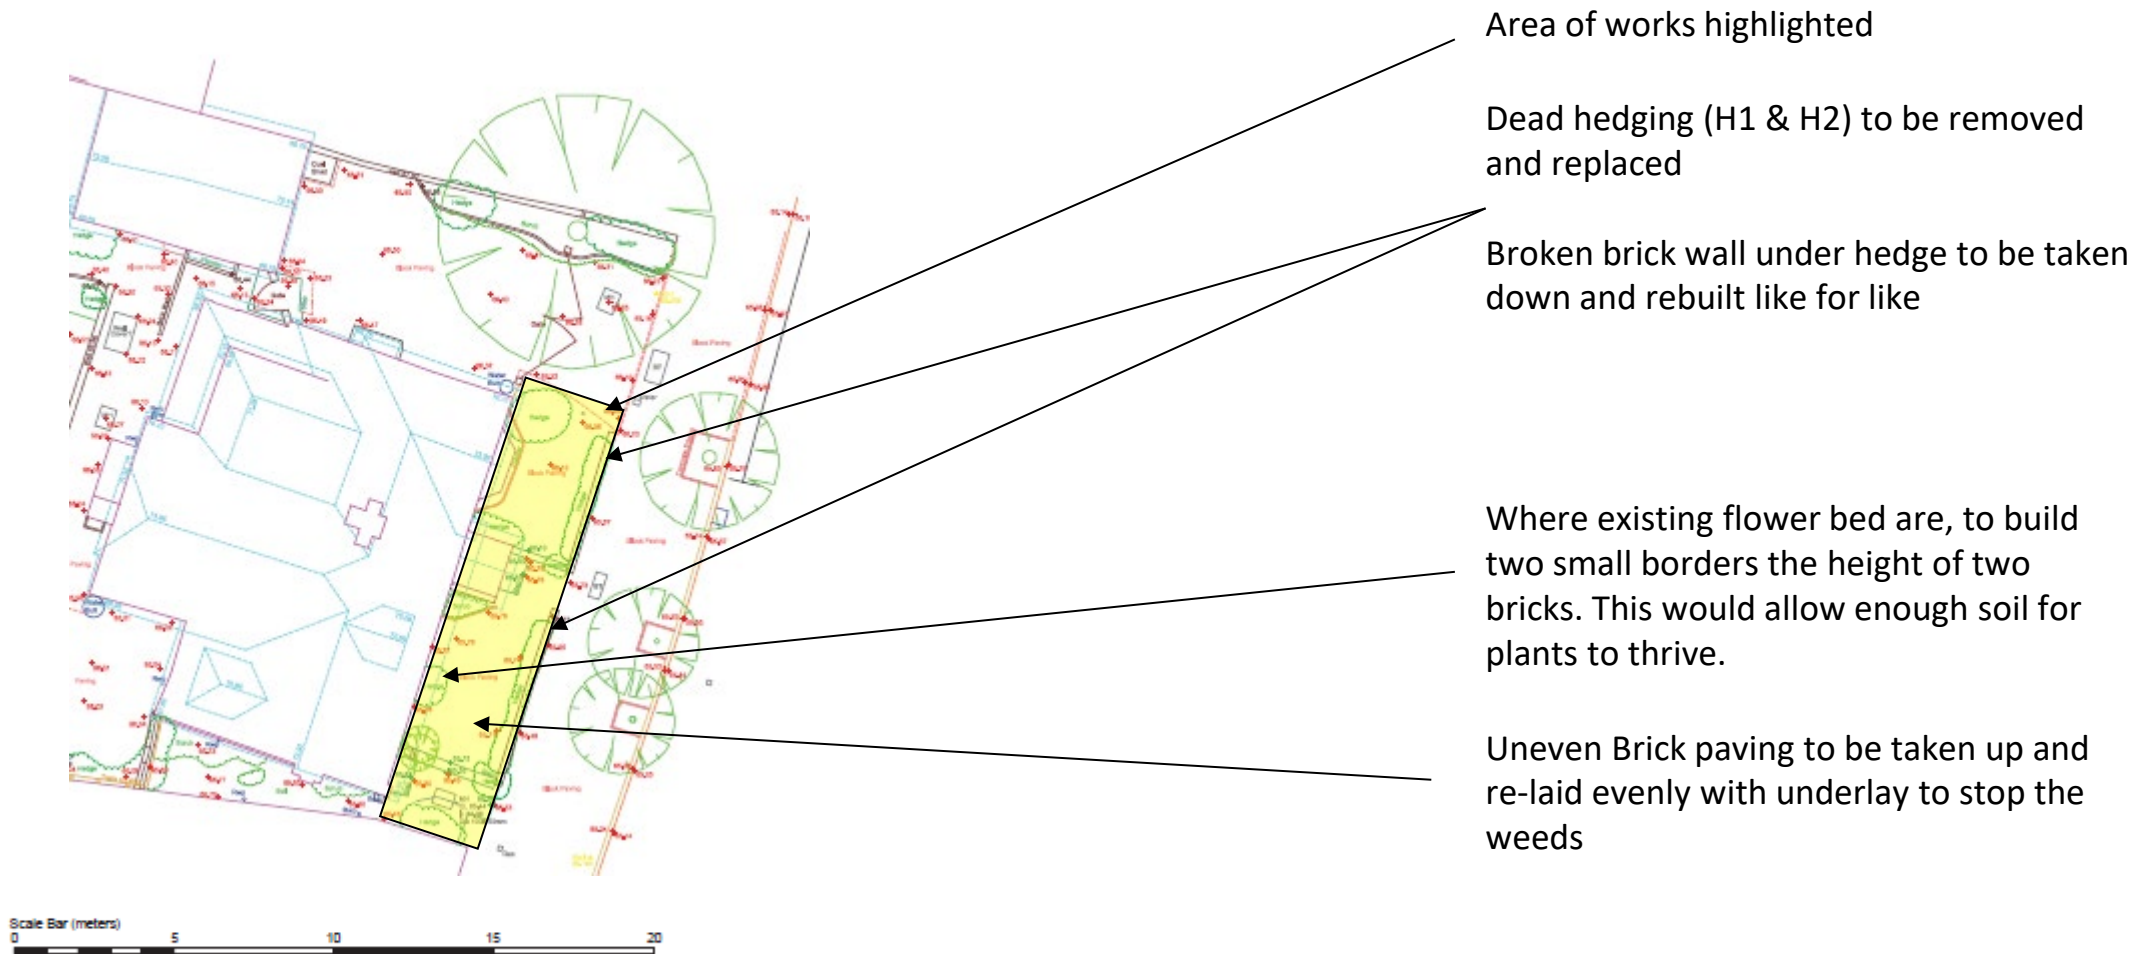

Scale 1:100 on A1

KINGSLEYS FRONT GARDEN WORKS



Broken brick wall under hedge to be taken down and rebuilt like for like allowing for slightly deeper roots to allow hedging to thrive



Dead hedging to be replaced; ground bricks to be pulled up and reinstated as is