


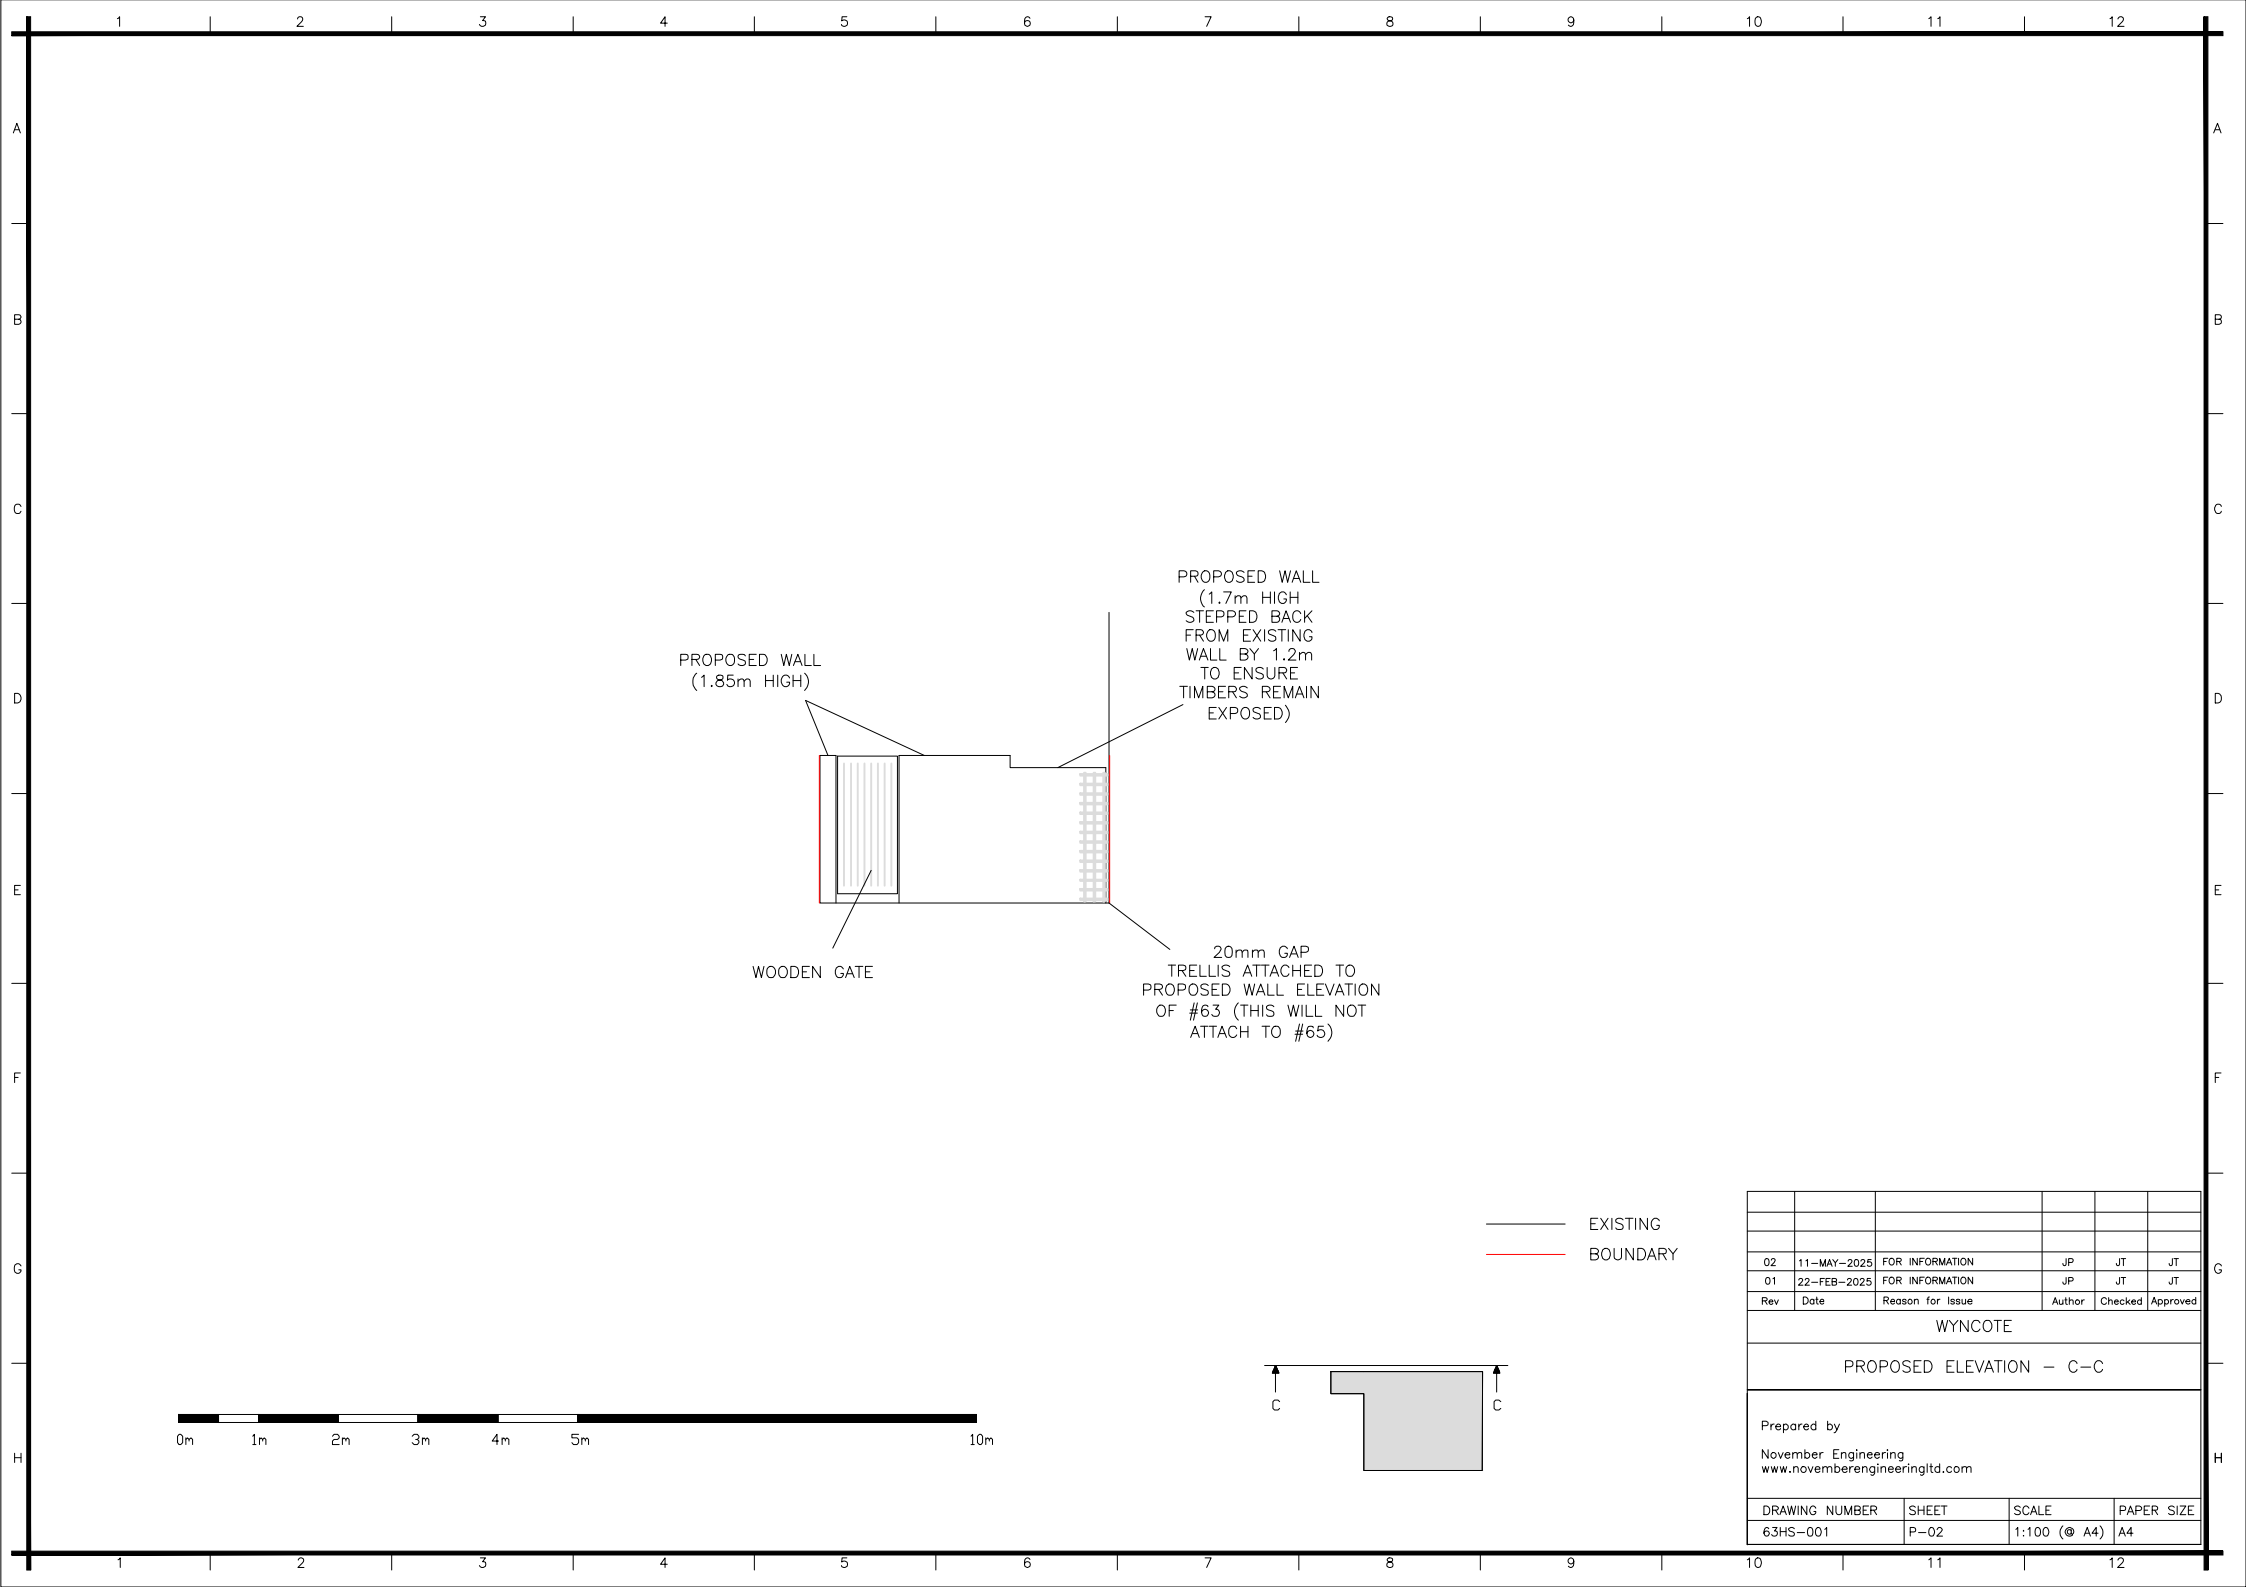

PROPOSED WALL
(1.85m HIGH)

PROPOSED WALL
(1.7m HIGH
STEPPED BACK
FROM EXISTING
WALL BY 1.2m
TO ENSURE
TIMBERS REMAIN
EXPOSED)

WOODEN GATE

20mm GAP
TRELLIS ATTACHED TO
PROPOSED WALL ELEVATION
OF #63 (THIS WILL NOT
ATTACH TO #65)

EXISTING

BOUNDARY

02	11-MAY-2025	FOR INFORMATION	JP	JT	JT
01	22-FEB-2025	FOR INFORMATION	JP	JT	JT
Rev	Date	Reason for Issue	Author	Checked	Approved
WYNCOTE					
PROPOSED ELEVATION - C-C					
Prepared by November Engineering www.novemberengineeringltd.com					
DRAWING NUMBER		SHEET		SCALE	
63HS-001		P-02		1:100 (A4)	
				PAPER SIZE	
				A4	