


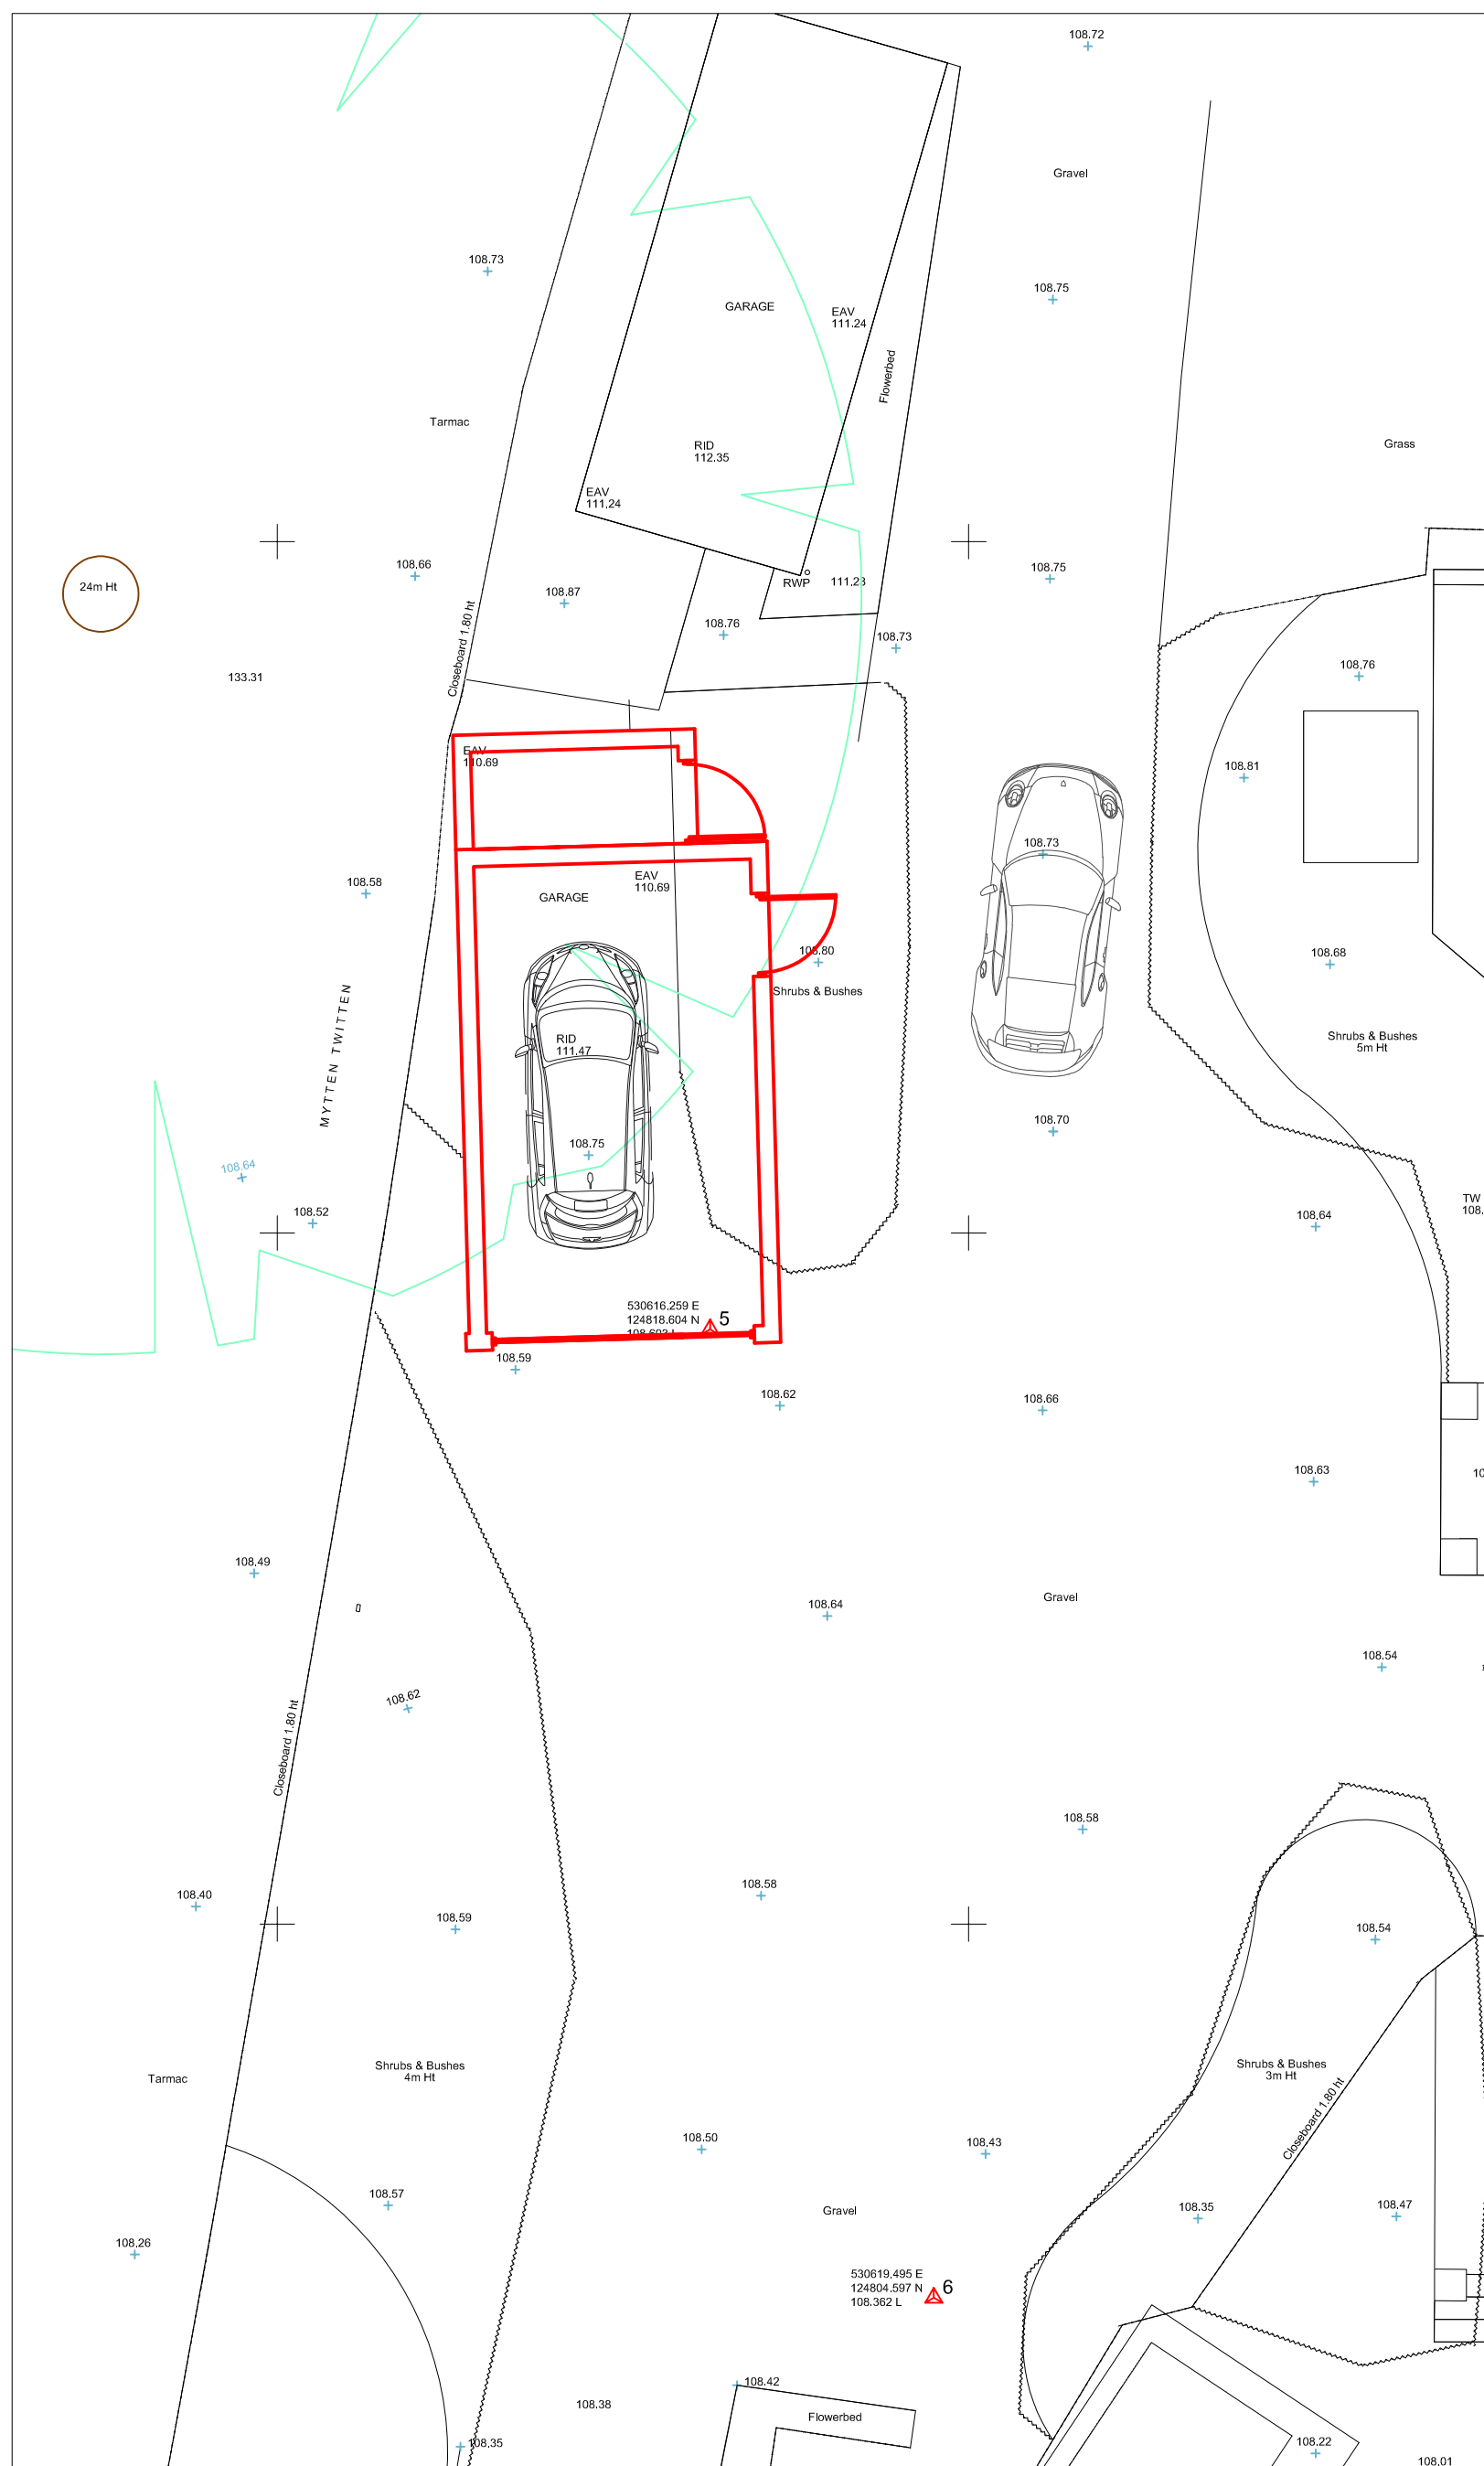

SCALE @ 1:50 ON AN A3 SHEET



VISUAL SCALE 1:50 @ A3

REV.	DATE.	BY.	AMENDMENT.	CH.
PLANNING				
 gould baxter 2 Lucastes Mews, Paddockhall Road, Haywards Heath, West Sussex, RH16 1HE (01444) 452604 hb@gouldbaxter.co.uk www.gouldbaxter.co.uk				
NOTES. DO NOT SCALE OFF THIS DRAWING UNLESS FOR PLANNING PURPOSES. CHECK ALL DIMENSIONS ON SITE BEFORE ANY WORK IS COMMENCED. ALL GOODS MATERIALS AND WORKMANSHIP MUST CONFORM WITH CURRENT BUILDING REGULATIONS, BREXIT STANDARDS AND CODES OF PRACTICE. COPYRIGHT OF THIS DRAWING IS RETAINED BY GOULD PROPERTY CONSULTANTS LLP NO GOULD BAXTER AND IT MUST NOT BE REPRODUCED WITHOUT WRITTEN CONSENT.				
CLIENT. Mr & Mrs D Phillips				
PROJECT. 40 Mytten Close, Cuckfield, RH17 5LN				
DRAWING. General Arrangement - As Proposed				
DATE. 12.08.2025		SCALE AT A3. 1:50		DRAWN BY: SC CHECKED BY: MC
JOB NO. GH811		DRAWING NO. PL.03		REV. A