
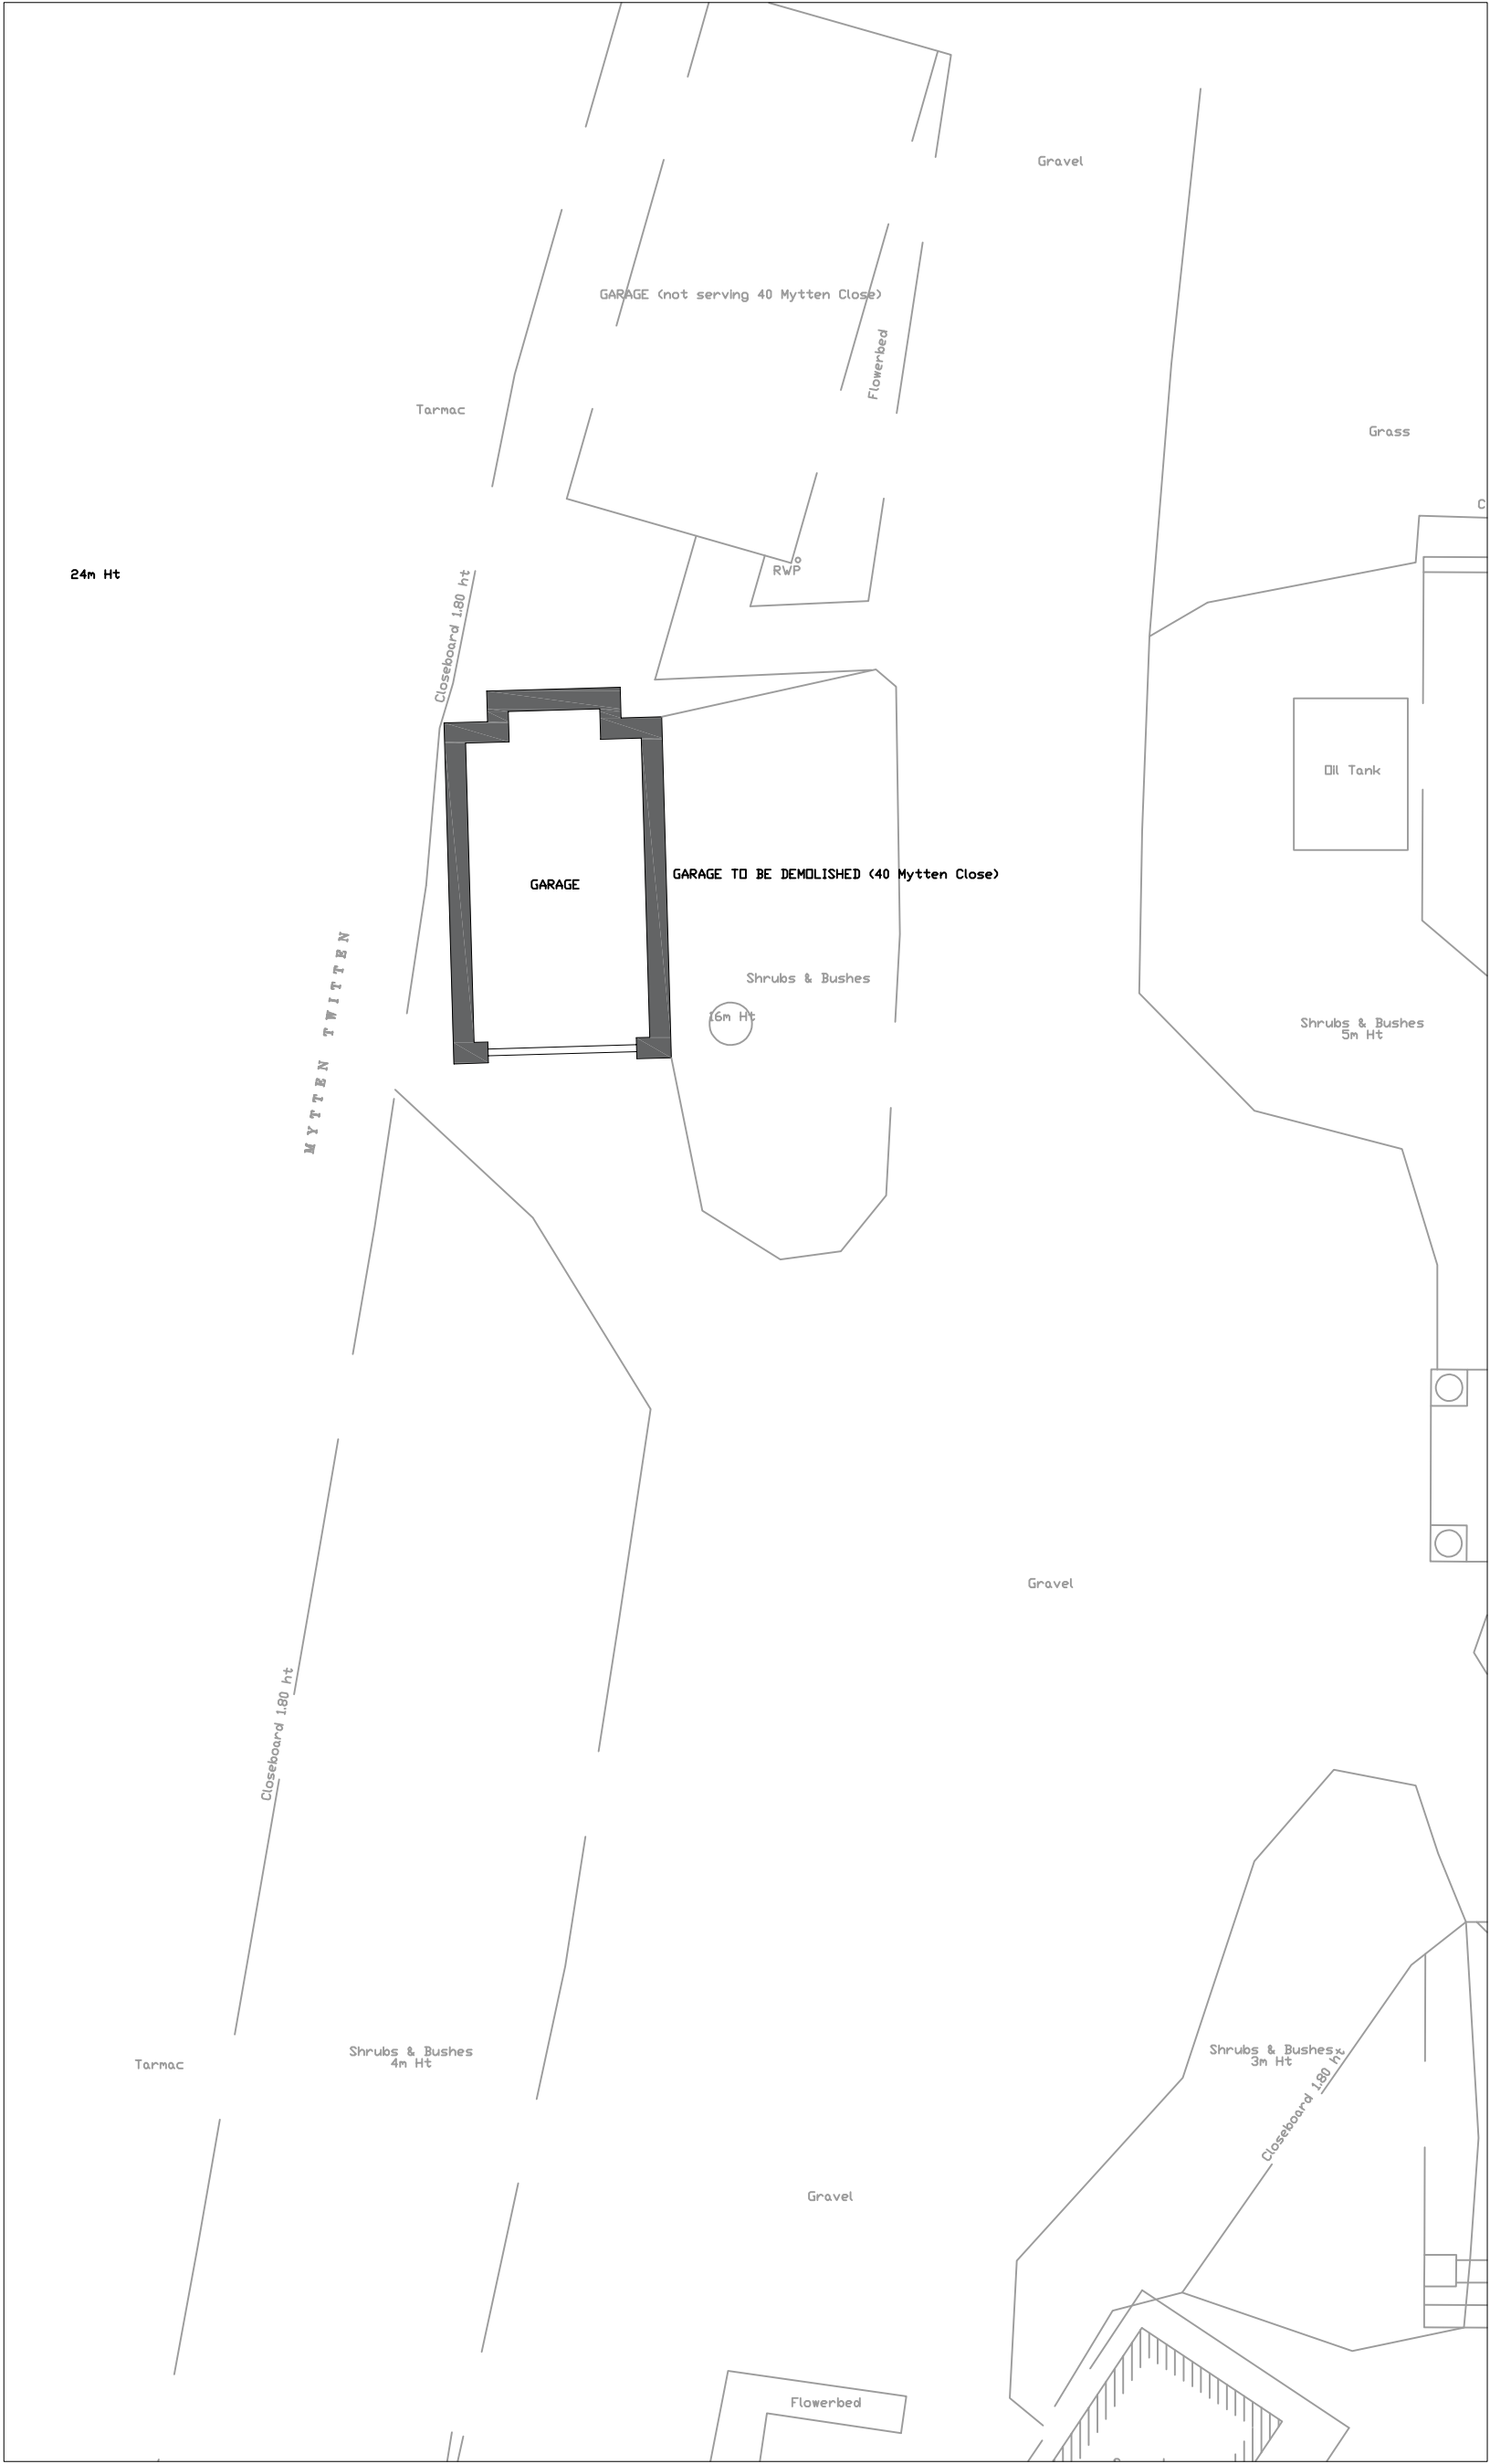



FOR PLANNING
PURPOSES ONLY

NOT FOR CONSTRUCTION

TO BE READ IN CONJUNCTION WITH
STRUCTURAL ENGINEER'S DRAWINGS,
DETAILS AND SPECIFICATIONS

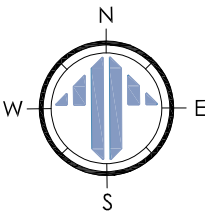

GENERAL ARRANGEMENT - AS EXISTING
SCALE @ 1:100 ON AN A3 SHEET

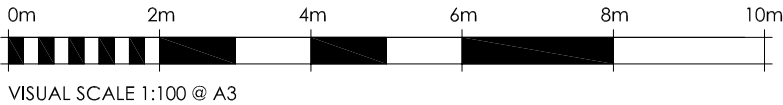

REV.	DATE.	BY.	AMENDMENT.	CHK.	
PLANNING					
gould baxter 2 Lucastes Mews, Paddockhall Road, Haywards Heath, West Sussex, RH16 1HE (01444) 432604 hh@gouldbaxter.co.uk www.gouldbaxter.co.uk					
NOTES. DO NOT SCALE OFF THIS DRAWING UNLESS FOR PLANNING PURPOSES. CHECK ALL DIMENSIONS ON SITE BEFORE ANY WORK IS COMMENCED. ALL GOODS MATERIALS AND WORKMANSHIP MUST CONFORM WITH CURRENT BUILDING REGULATIONS, BRITISH STANDARDS AND CODES OF PRACTICE. COPYRIGHT OF THIS DRAWING IS RETAINED BY Gould Property Consultants LLP 1/3 Gould Baxter and it MUST NOT BE REPRODUCED WITHOUT WRITTEN CONSENT.					
CLIENT. Mr & Mrs D Phillips					
PROJECT. 40 Mytten Close, Cuckfield, RH17 5LN					
DRAWING. General Arrangement - As Existing					
DATE. 12.08.2025	SCALE AT A3. 1:100		DRAWN BY. SC CHECKED BY. MC		
JOB NO. GH811		DRAWING NO. PL.06		REV. A	