



22 High Street
Hurstpierpoint
BN6 9TY

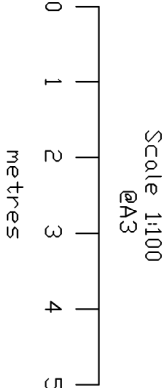

Existing Roof Plan

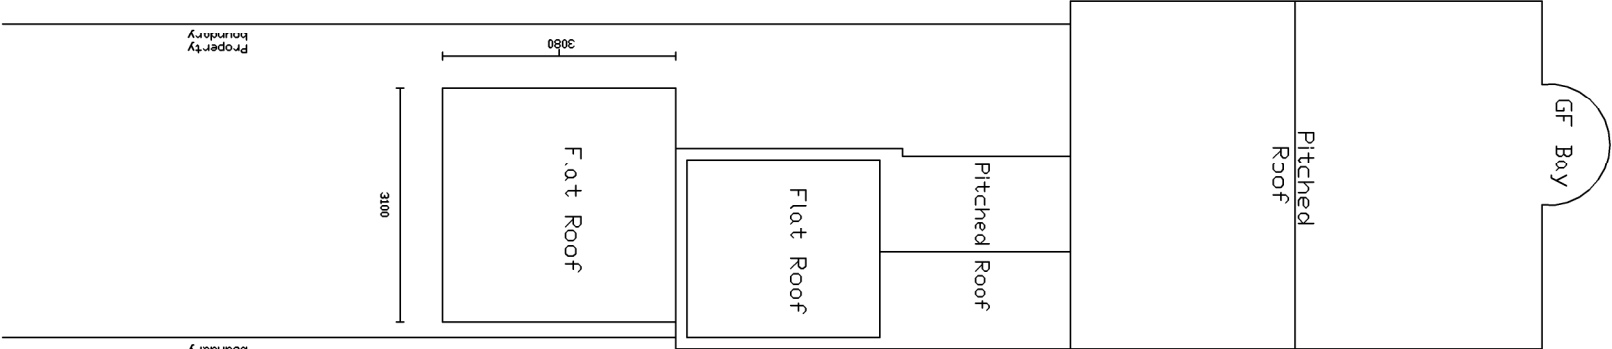

Proposed Roof Plan

