



22 High Street
Hurstlepoint
BN6 9TY

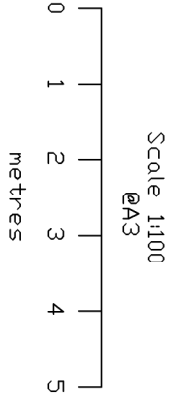

Existing South East Facing Side Elevation

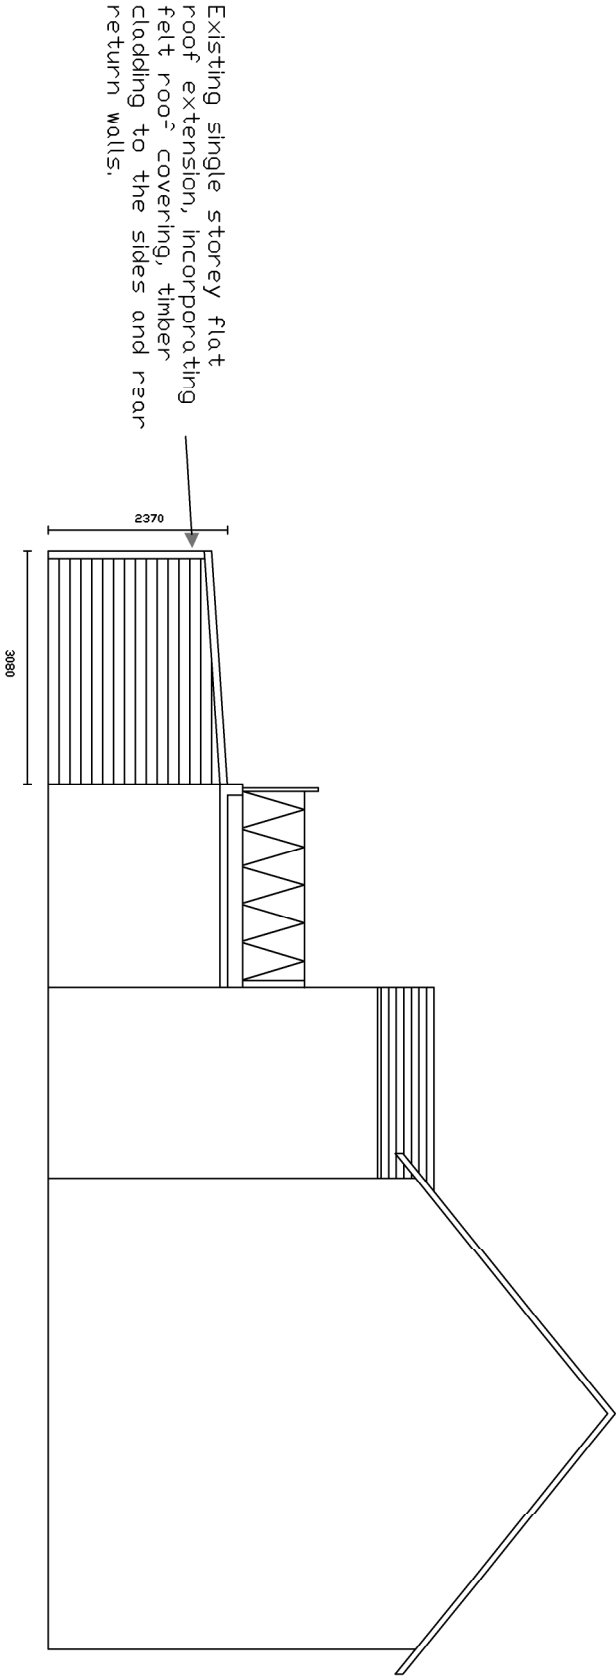

Proposed South East Facing Side Elevation

