



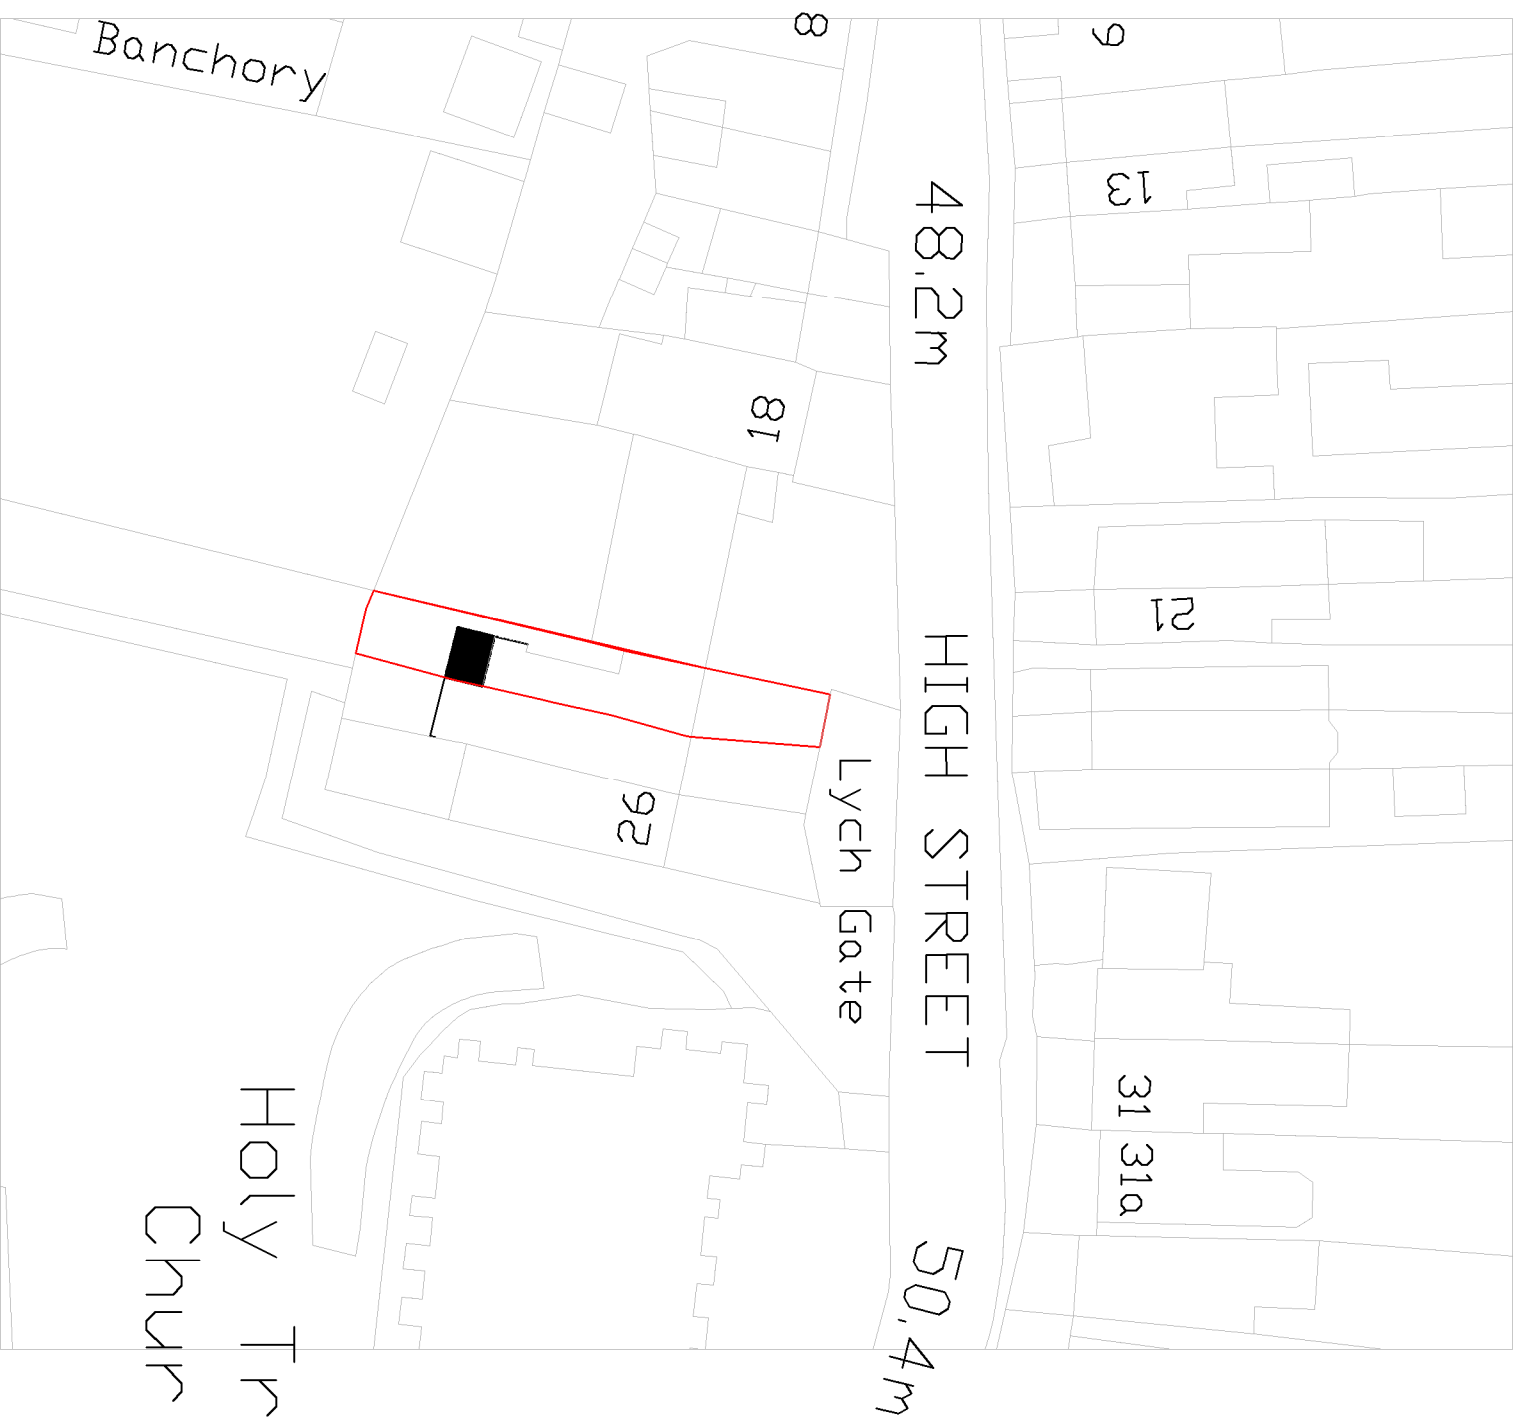

Site boundary outlined in red.
Hatched area showing added
footprint of proposed extension.

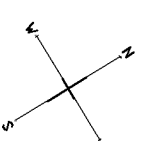

Scale 1:500 @A3

RequestAPlan

Map number: TQRQM25140170055736

Title: 22 High Street, Hurstpierpoint, BN6 9TY

Map Produced for Mr & Mrs Airey

© Crown copyright and database rights 2025 DS 100042766
Published in

Project ID: 20-05-2025
Date of Purchase: 20-05-2025

Date of Purchase: 20-05-2025
1 Years subscription from 20-05-2025 for 1 workstation.