




MIXED USE AREA
2.919ac / 1.181ha

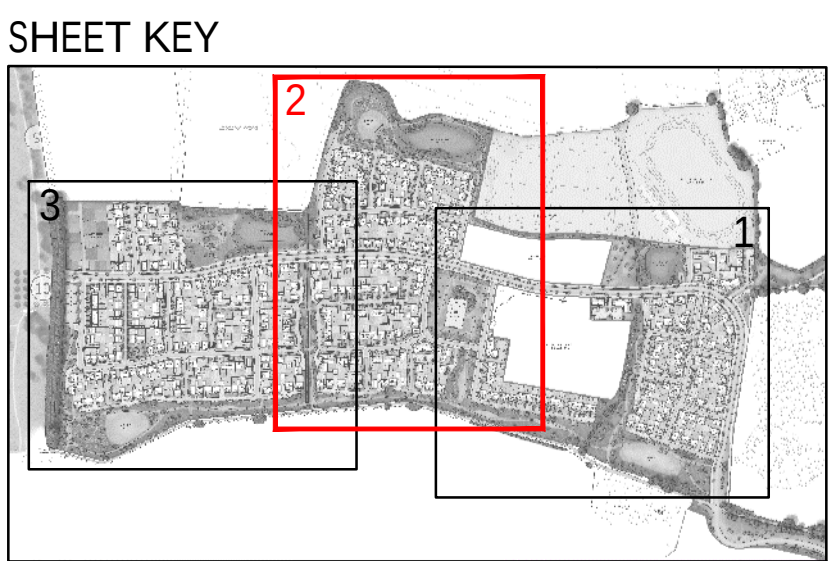

- KEY
- 1 STOREY
 - 2 STOREY
 - 2.5 STOREY
 - 3 STOREY

Scale 1:500

Rev	Date	Drawn	Checked
C	14.01.20	LRD	BB
UPDATED TO LATEST LAYOUT			

Draw: DECEMBER 2025
Drawn by: LRD
Checked by: BB
Dwg No: CR_96_262_005_2

Project	LAND WEST OF IMBERHORNE LANE, EAST GRINSTEAD
Title	BUILDING HEIGHTS PLAN SHEET 2
Client	VistryHomes

COOPERBAILLE

Please note these drawings are not for construction but for concept design and planning applications purposes only. Cooperbaille Limited - Concept Design, 24 Eastfield Road, Brighton, BN1 6AA. Telephone: 01273 455555 - www.cooperbaille.co.uk