




MIXED USE AREA
2.919ac / 1.181ha

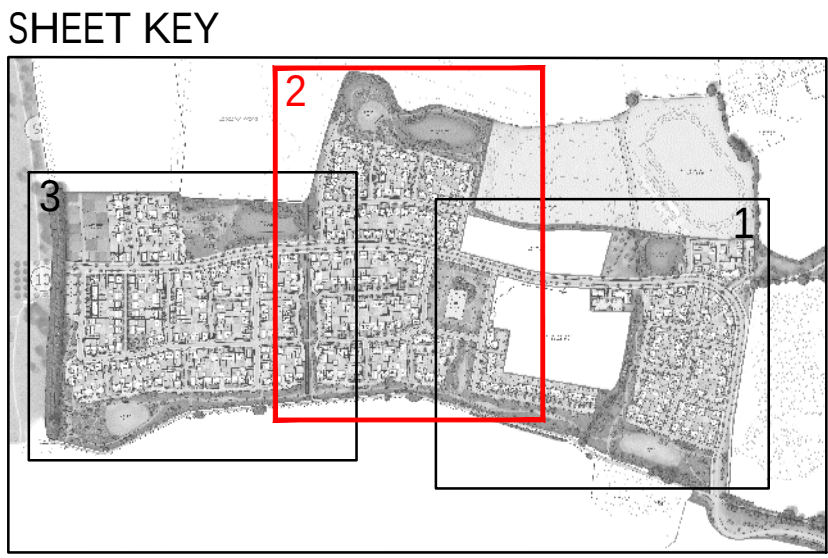

- KEY
- ALLOCATED PARKING SPACES
= 937
 - ALLOCATED DISABLED SPACES
= 6
 - GARAGES
= 233
 - VISITOR SPACES
= 64
 - UNALLOCATED PARKING SPACES
= 76
 - SUB STATION SPACES
= 5
 - APPROVED PARKING FOR SANG
= 44
 - ALLOTMENT PARKING
= 9

TOTAL
= 1374

Scale 1:500

Rev	Date	Drawn	Checked
C	14.01.20	LRD	BB
UPDATED TO LATEST LAYOUT			

Draw: DECEMBER 2025
Drawn by: IB
Checked by: BB
Dwg No: CR_96_202_006_2

Project	LAND WEST OF IMBERHORNE LANE, EAST GRINSTEAD
Title	PARKING STRATEGY PLAN SHEET 2
Client	ValleyHomes

COOPERBAILLE

Please note these drawings are not for construction but for concept design and planning applications purposes only.
Cooperbaille Limited - Concept Design, 24 Colindale Avenue, London, NW9 1LS, UK. Telephone: 0208 4555555 - www.cooperbaille.co.uk
This drawing and its contents are the property of Cooperbaille Limited and may not be reproduced or altered without written permission. The liability will be accepted by Cooperbaille Limited for their services.