




MIXED USE AREA
2.919ac / 1.181ha

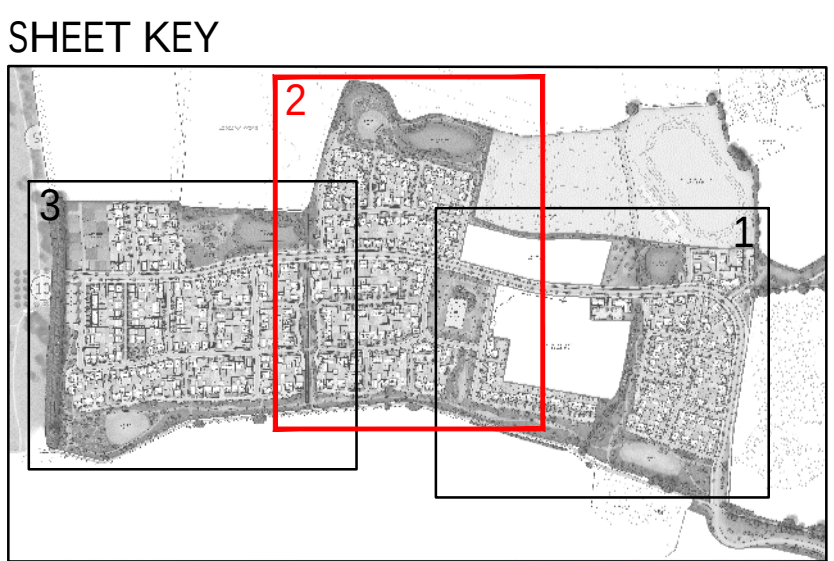

KEY

- REAR ACCESS POINT
- CYCLE STORAGE WITHIN GARAGE OR STORE
- POSSIBLE LOCATION FOR 1.8M X 1.2M SHED FOR CYCLE STORAGE WITH 'APPROVED' GROUND ANCHOR FOR SECURING CYCLES
- AREA OF HARDSTANDING FOR REFUSE AND RECYCLE BINS
- BIN COLLECTION POINT

Scale @ A0	0 10 20 30 40 50 60 70 80 90 100 110 120 130 140 150	Scale 1:500	North
Rev	Date	Drawn	Checked
C	14.01.20	LRD	BB
UPDATED TO LATEST LAYOUT			
Draw	DECEMBER 2025	Checked by	BB
Drawn by	IB	Rev	C
Draw No	CR_96_262_207_2		

Project
LAND WEST OF IMBERHORNE LANE,
EAST GRINSTEAD

Title
BIN AND CYCLE STORAGE PLAN
SHEET 2

Client
VistryHomes

CooperBailly

Please note these drawings are not for construction but for concept design and planning applications purposes only.
CooperBailly Limited - Concept Design, 24 Exmouth Road, Brighton, BN1 6AA. Telephone 01273 455555 - www.cooperbailly.co.uk
This drawing and the works depicted on it are the property of CooperBailly Limited and may not be reproduced or altered without the written permission of CooperBailly Limited. The liability will be accepted by CooperBailly Limited for their services.