

Project

PROPOSED RESIDENTIAL DEVELOPMENT
'WOODLANDS'
PADDOCKHURST ROAD, TURNERS HILL
WEST SUSSEX
RH10 4SE



Architects & Planning Consultants

Clock Tower House, Lewes Road
Lindfield, West Sussex. RH16 2LH
Telephone 01444 - 484711

Drawing

SITE LOCATION PLAN



Client

Mr & Mrs T Bennett

Drawing no.

1125.SPO1

date

May 25


revisions

scale

1:1250

drawn

GRM/ ARM

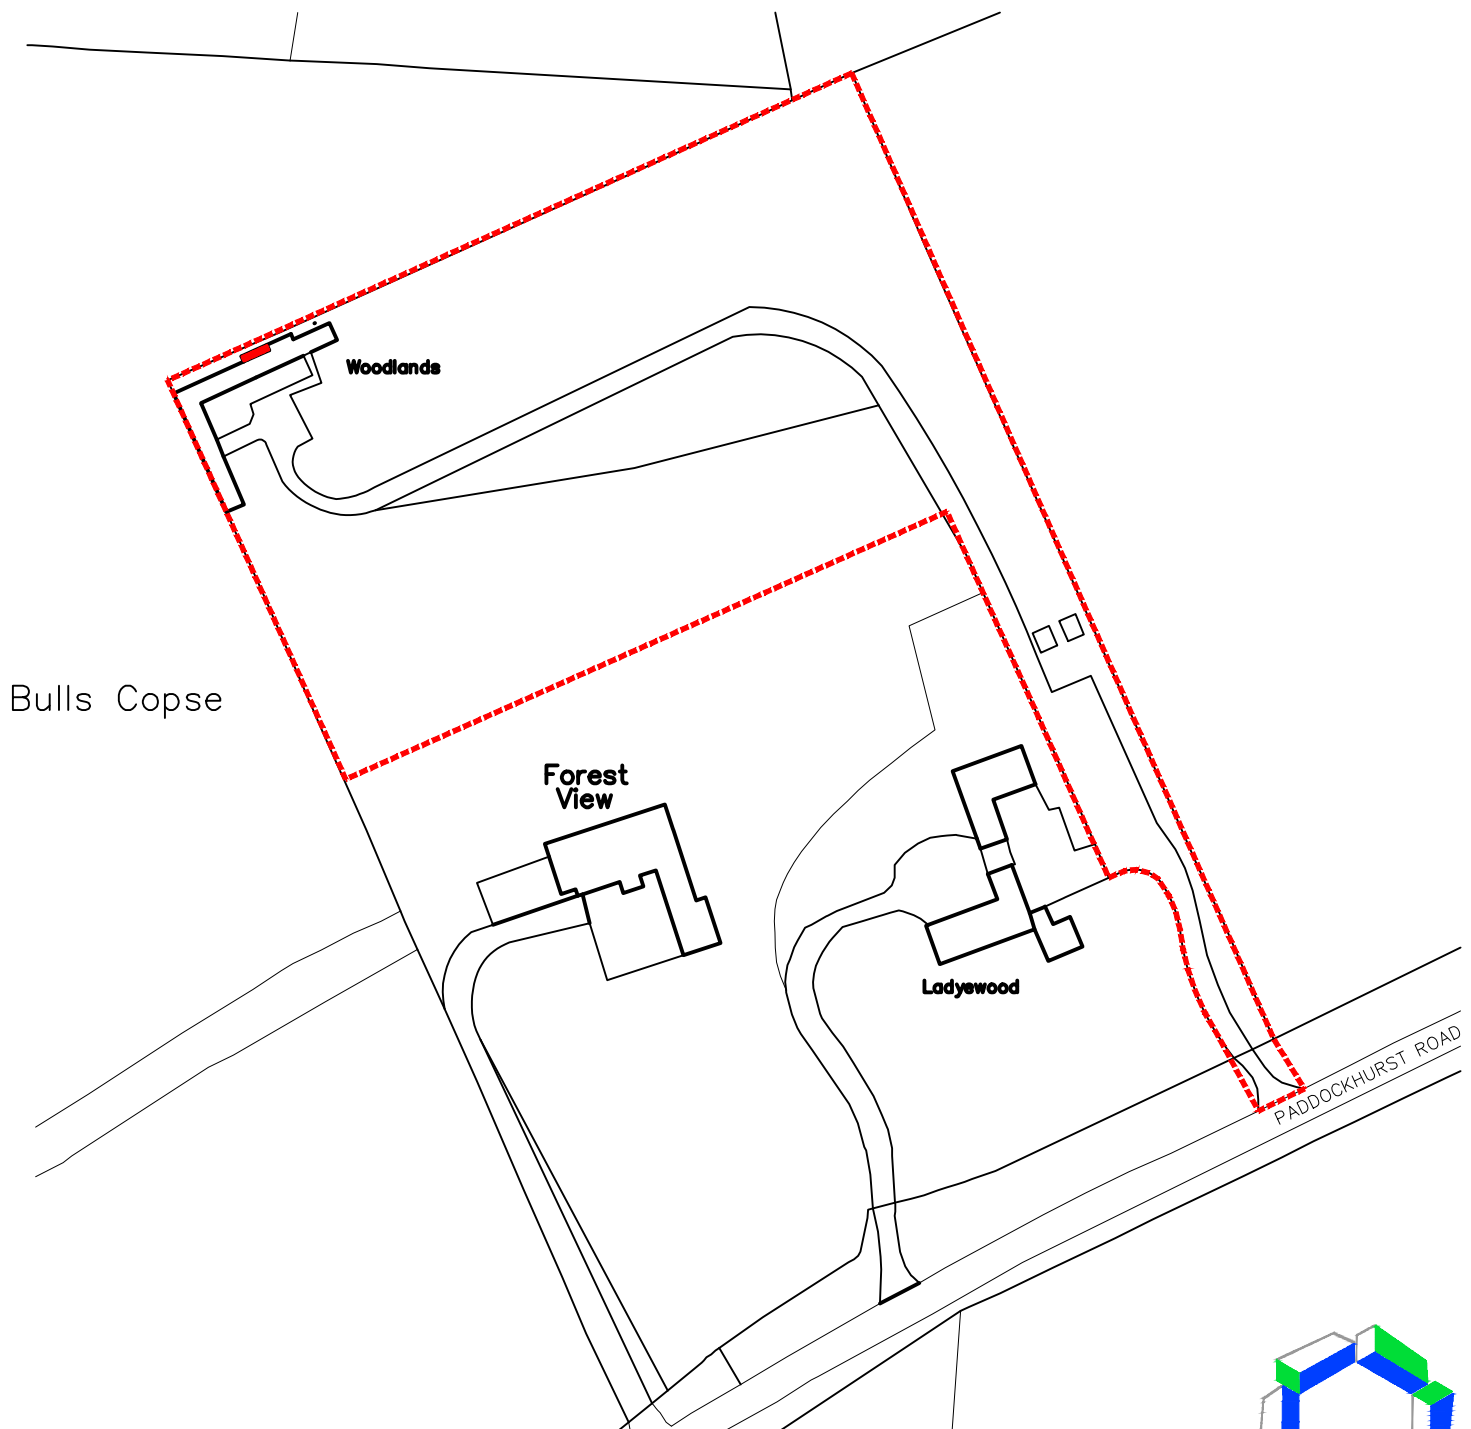

Ordnance Survey (c) Crown Copyright 2017. All rights reserved. Licence number 100022432

© THE CONTRACTOR SHOULD CHECK ALL DIMENSIONS ON SITE.

NO DIMENSIONS TO BE SCALED FROM DRAWINGS.

IT IS THE CONTRACTORS RESPONSIBILITY TO ENSURE COMPLIANCE WITH BUILDING REGULATIONS.

