



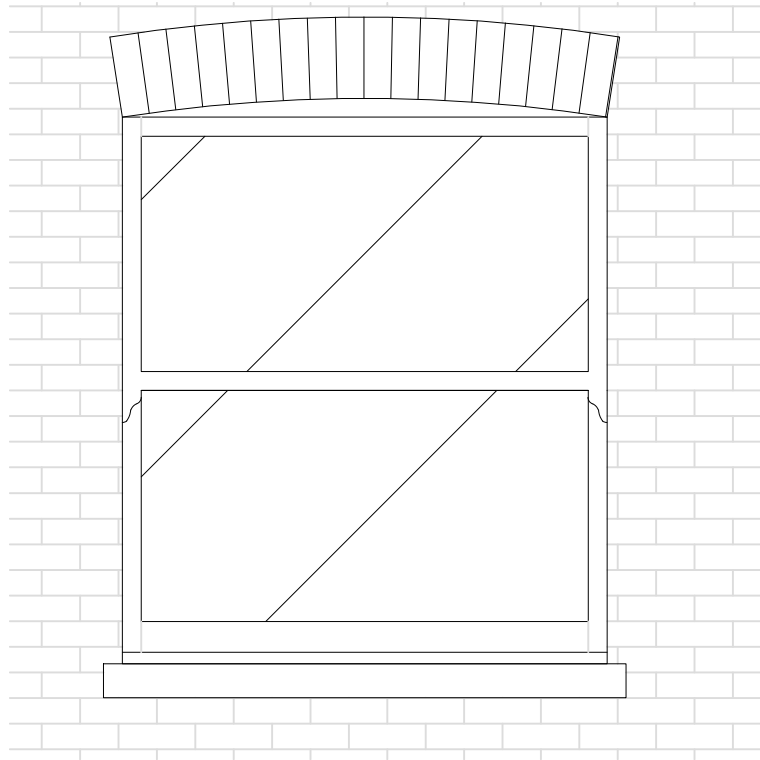

1 PROPOSED TYPICAL SASH WINDOW
SCALE 1:20

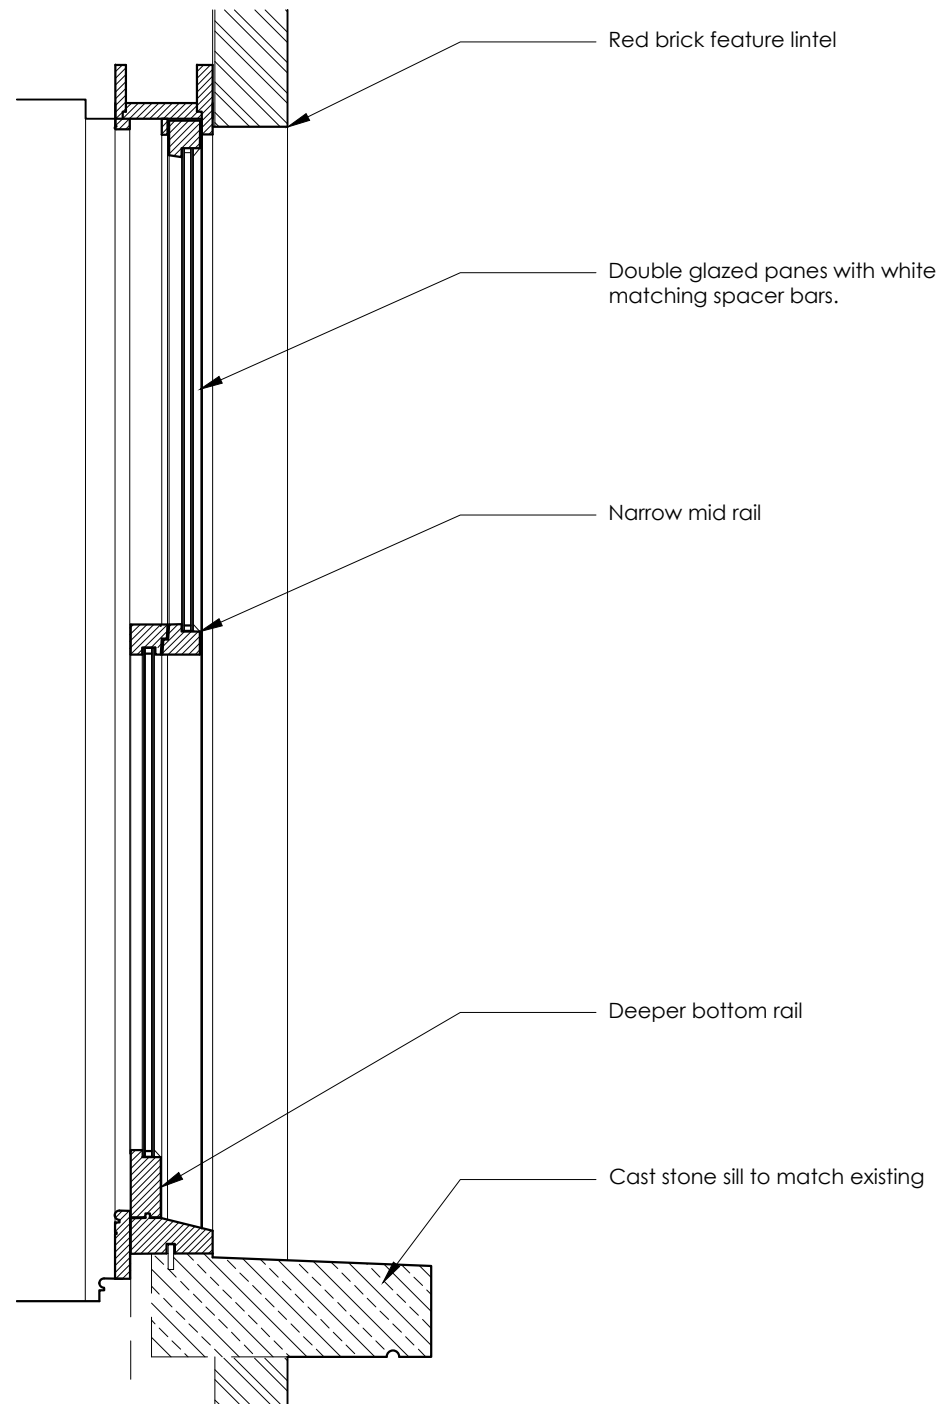

2 PROPOSED VERTICAL SECTION TYPICAL SASH WINDOW
SCALE 1:10



REVISIONS

STATUS		PROJECT	
PROPOSED		CLAREMONT, COPTHORNE BANK	
		TITLE	
		PROPOSED WINDOW DETAILS	
SCALE	DATE	DRAWING NUMBER	REV
1:20/10	2025.05.15	206	*

VICTORIA MUSTARD ARCHITECT
135 Crawley Down Road, Felbridge, East Grinstead RH19 2PS
Mob 07779 245 093 vicki@victoriarmustardarchitects.com