
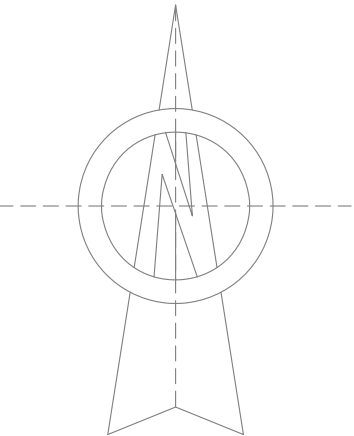


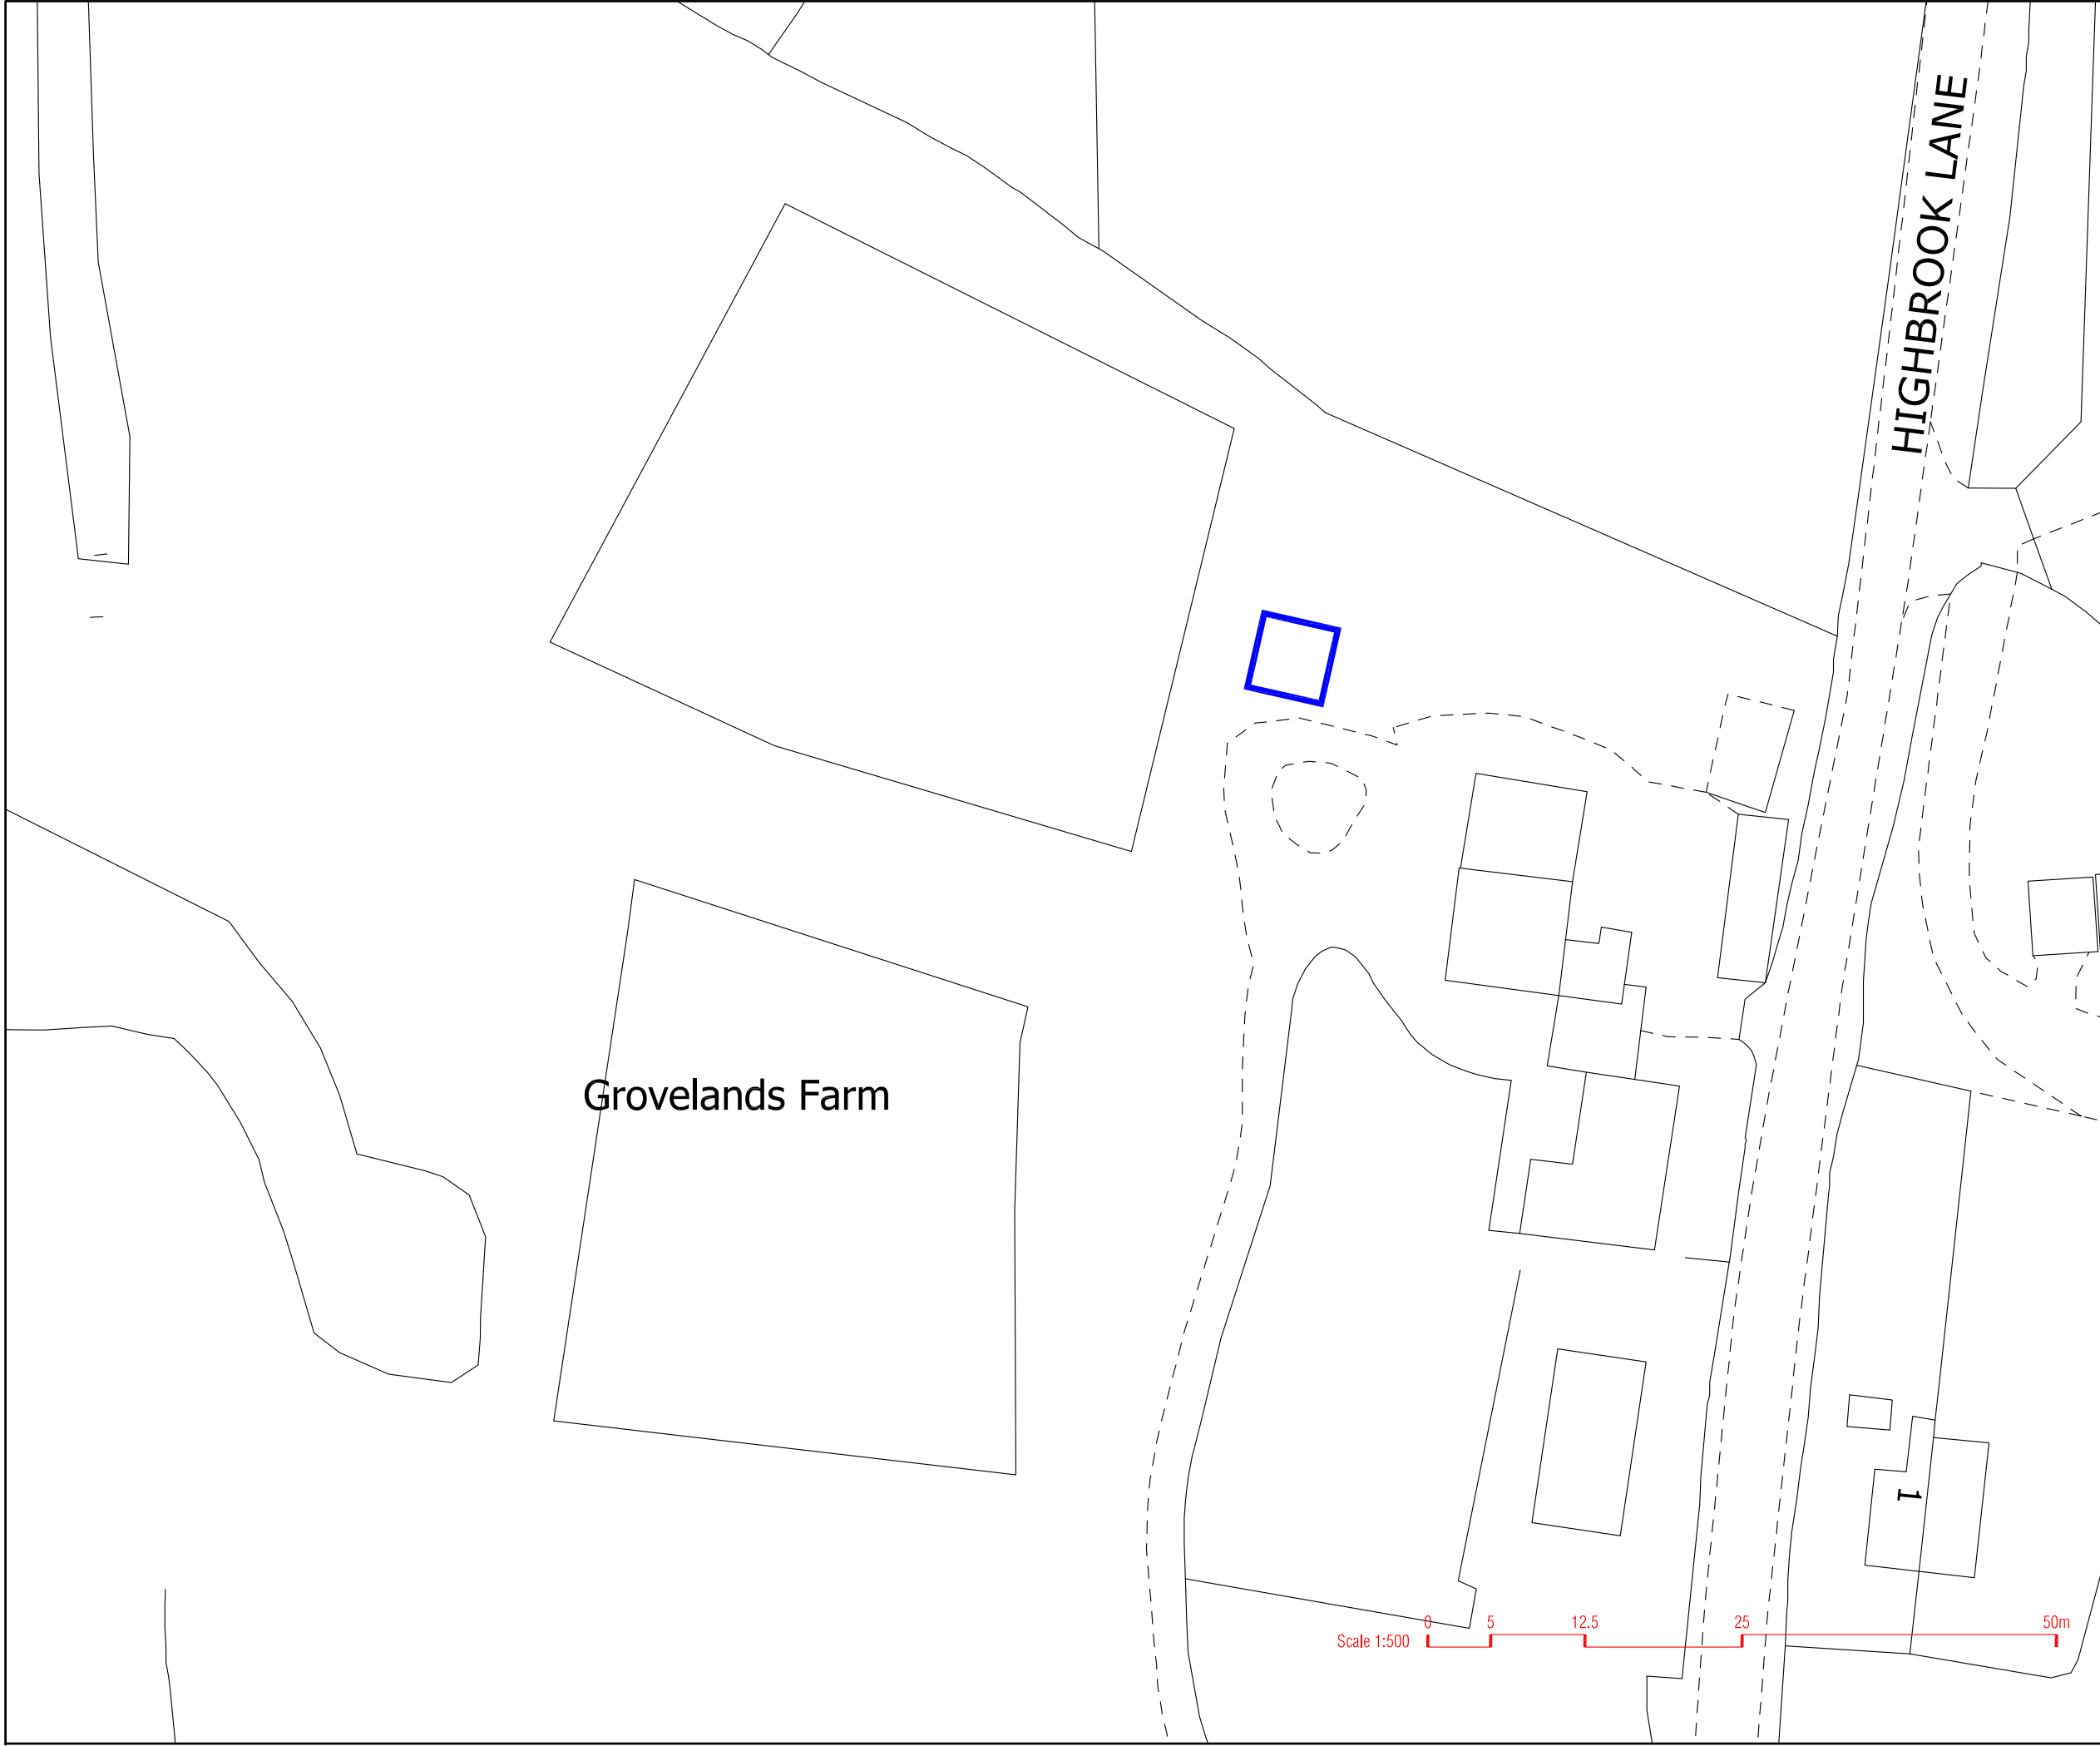

|                                                                 |                         |
|-----------------------------------------------------------------|-------------------------|
| <b>Project</b><br>GROVELANDS FARM<br>Highbrook Lane<br>RH19 4PL |                         |
| <b>Drawing</b><br>BLOCK PLAN                                    |                         |
| <b>Dwg No.</b><br>102                                           | <b>Date</b><br>MAY 2025 |

|                   |       |
|-------------------|-------|
| <b>Scale @ A3</b> | 1:500 |
|-------------------|-------|