



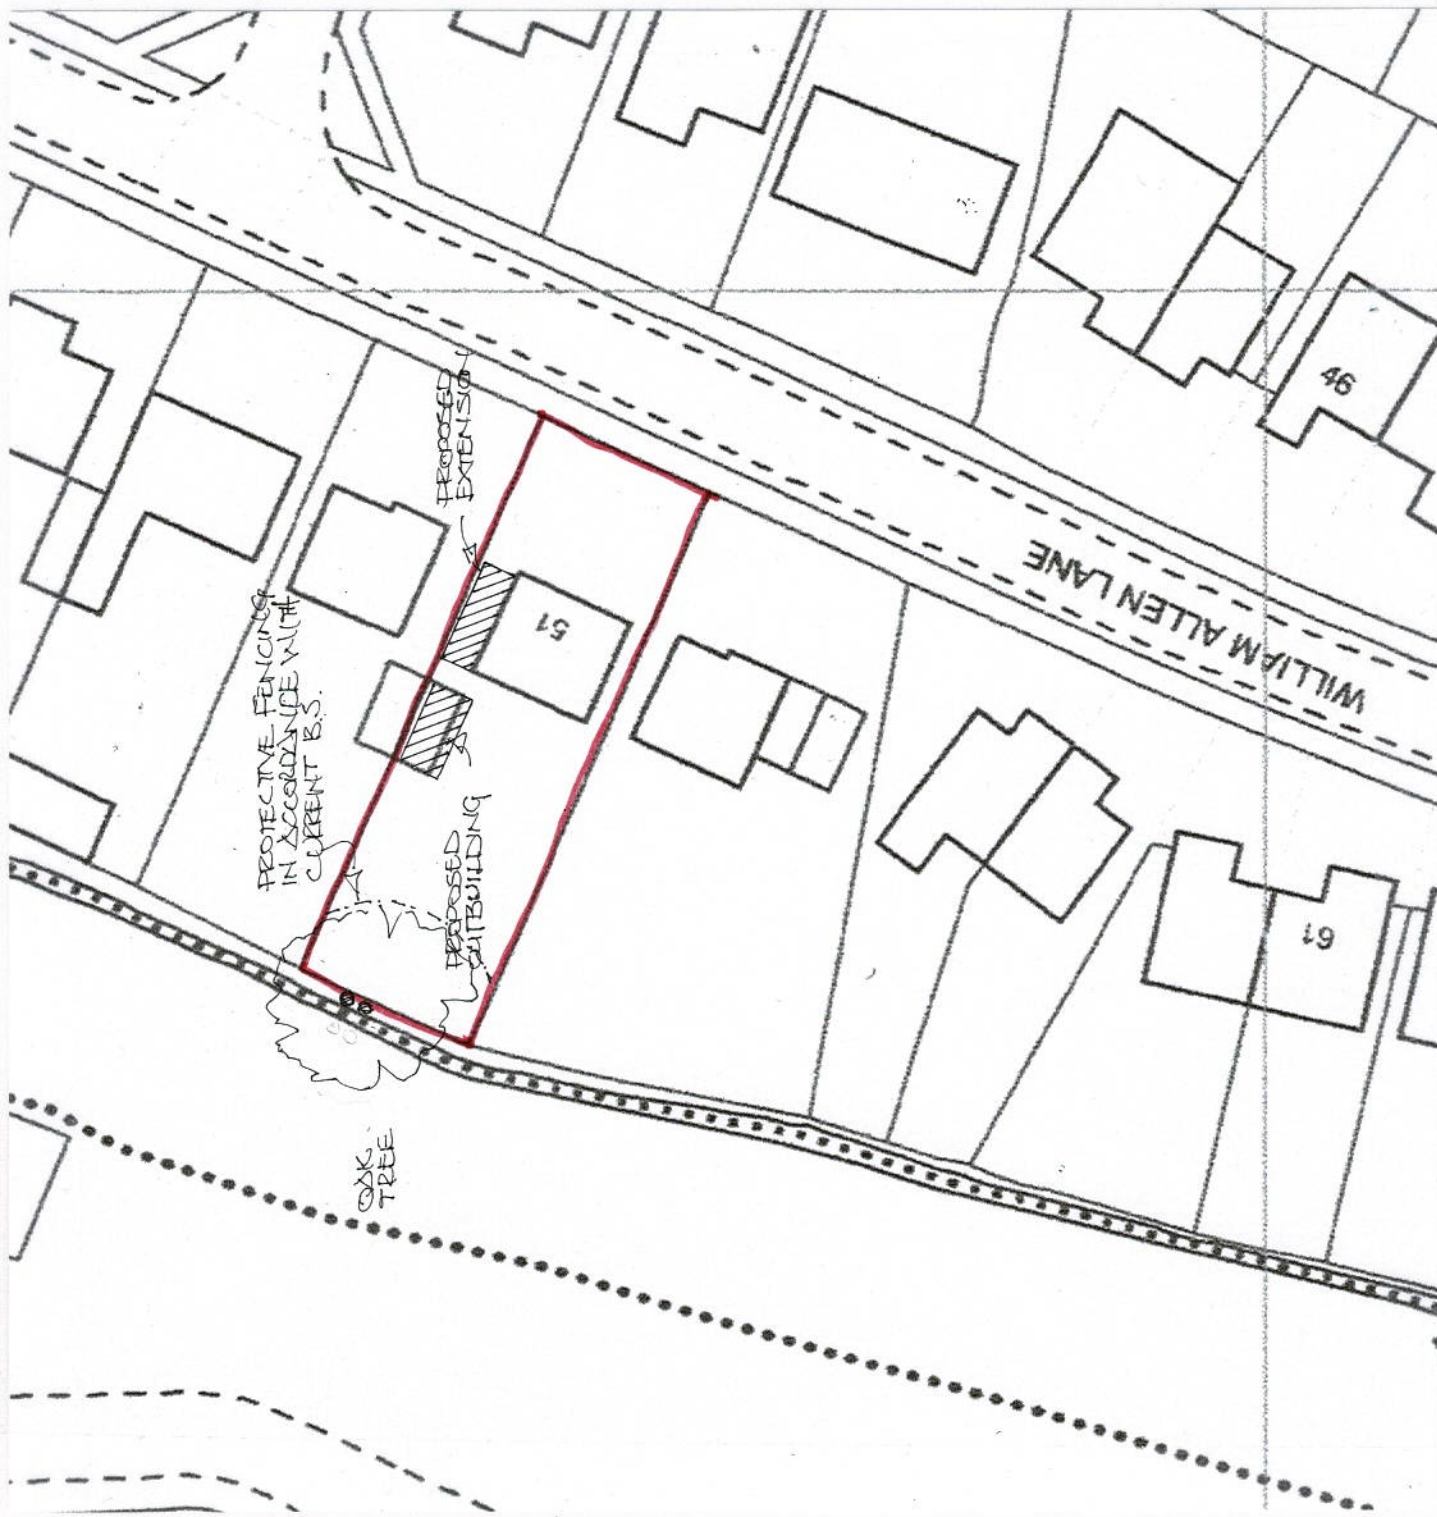

BLOCK PLAN

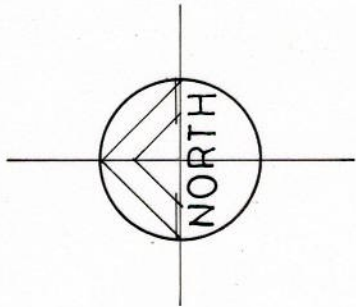

**Belmont Designs Practice
Limited**

37 Ashenground Road
Haywards Heath
West Sussex
RH16 4PS

email:james@belmont-designs.co.uk

Architectural Practice

Client Mr & Mrs M Davison
Site 51 William Allen Lane
Lindfield RH16 2SE
Project Proposed single storey side extension and new out building
Date April 2025
Scale 1:500 @ A3
Drawn JTM
Drawing No B.037.24.01 A

copyright and all
dimensions to be
checked prior to
commencement

Block Plan