



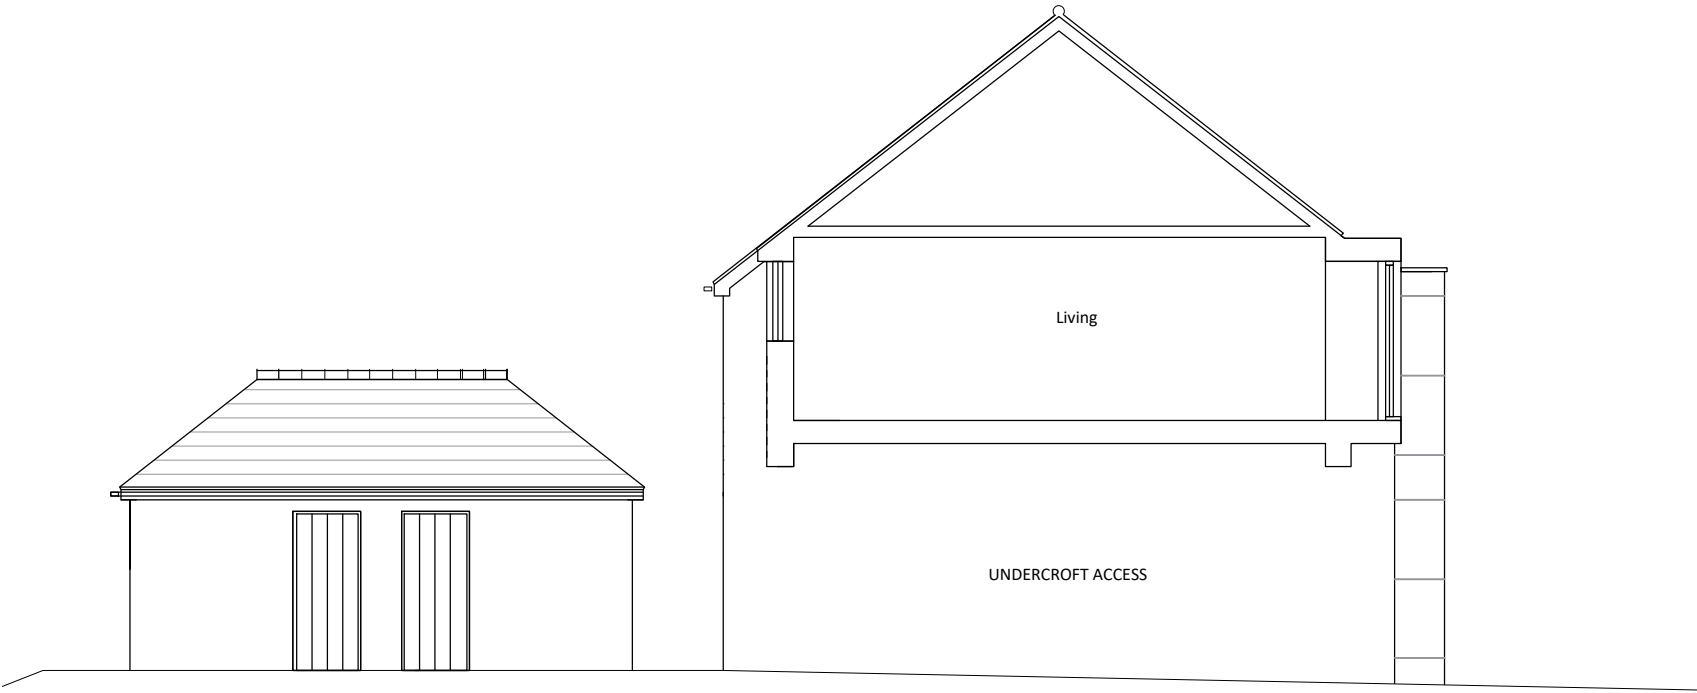

OAKLANDS ROAD ELEVATION

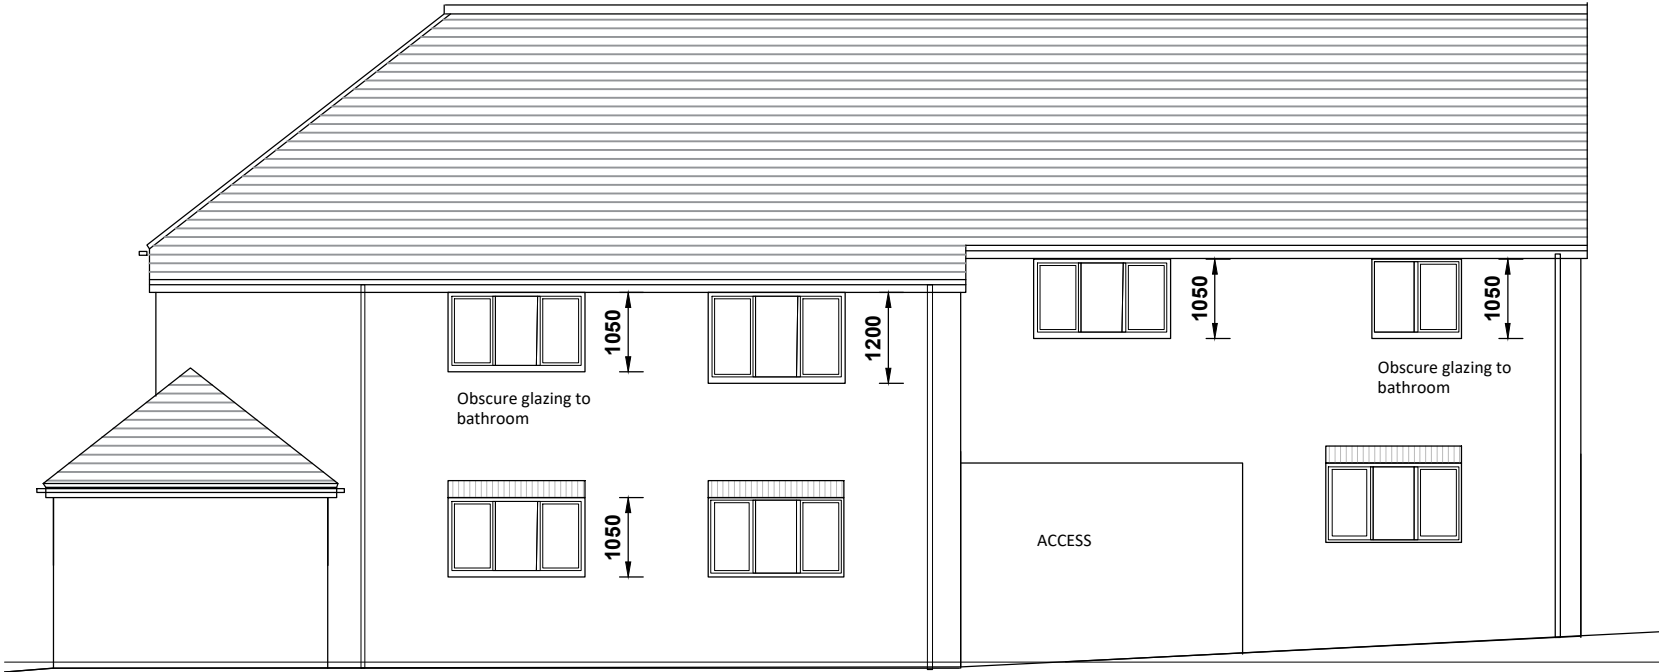

ELEVATION TO PARKING AREA

NOTES
1. This drawing is copyright of: REYNOLDS DESIGN LTD. Reproduction is only to take place with our written authority.
2. These Plans are subject to 'Planning and Building Regulation Approval' or any other statute in law before building commences.
3. Any structural work where mentioned on the drawing is subject to a qualified structural and civil engineer calculations before building work commences.
4. All drawings marked preliminary or planning are not to be built or manufactured from.
5. If any discrepancies are found in the drawings these are to be brought to the attention of REYNOLDS DESIGN LTD for rectification.
6. Boundary line indicative only. Exact location must be determined on site before building work commences.

Rev	Date	Description	Drn By
A	19.08.26	Revised bin store roof	-
-	-	-	-
-	-	-	-

PLANNING				Site Address: NEW HOUSING HAYWARDS HEATH 29 PADDOCKHALL ROAD	
Drawing Title: Apartment elevations 2 Undercroft & parking					
Project & Drawing Number: 21. 29PH.P06				REYNOLDS DESIGN ARCHITECTS www.reynoldsdesigns.co.uk M: 07825021352 emily@reynoldsdesigns.co.uk	
Rev: A	Scale: 1:100	Sheet size: A3	Date: Feb 2022		