


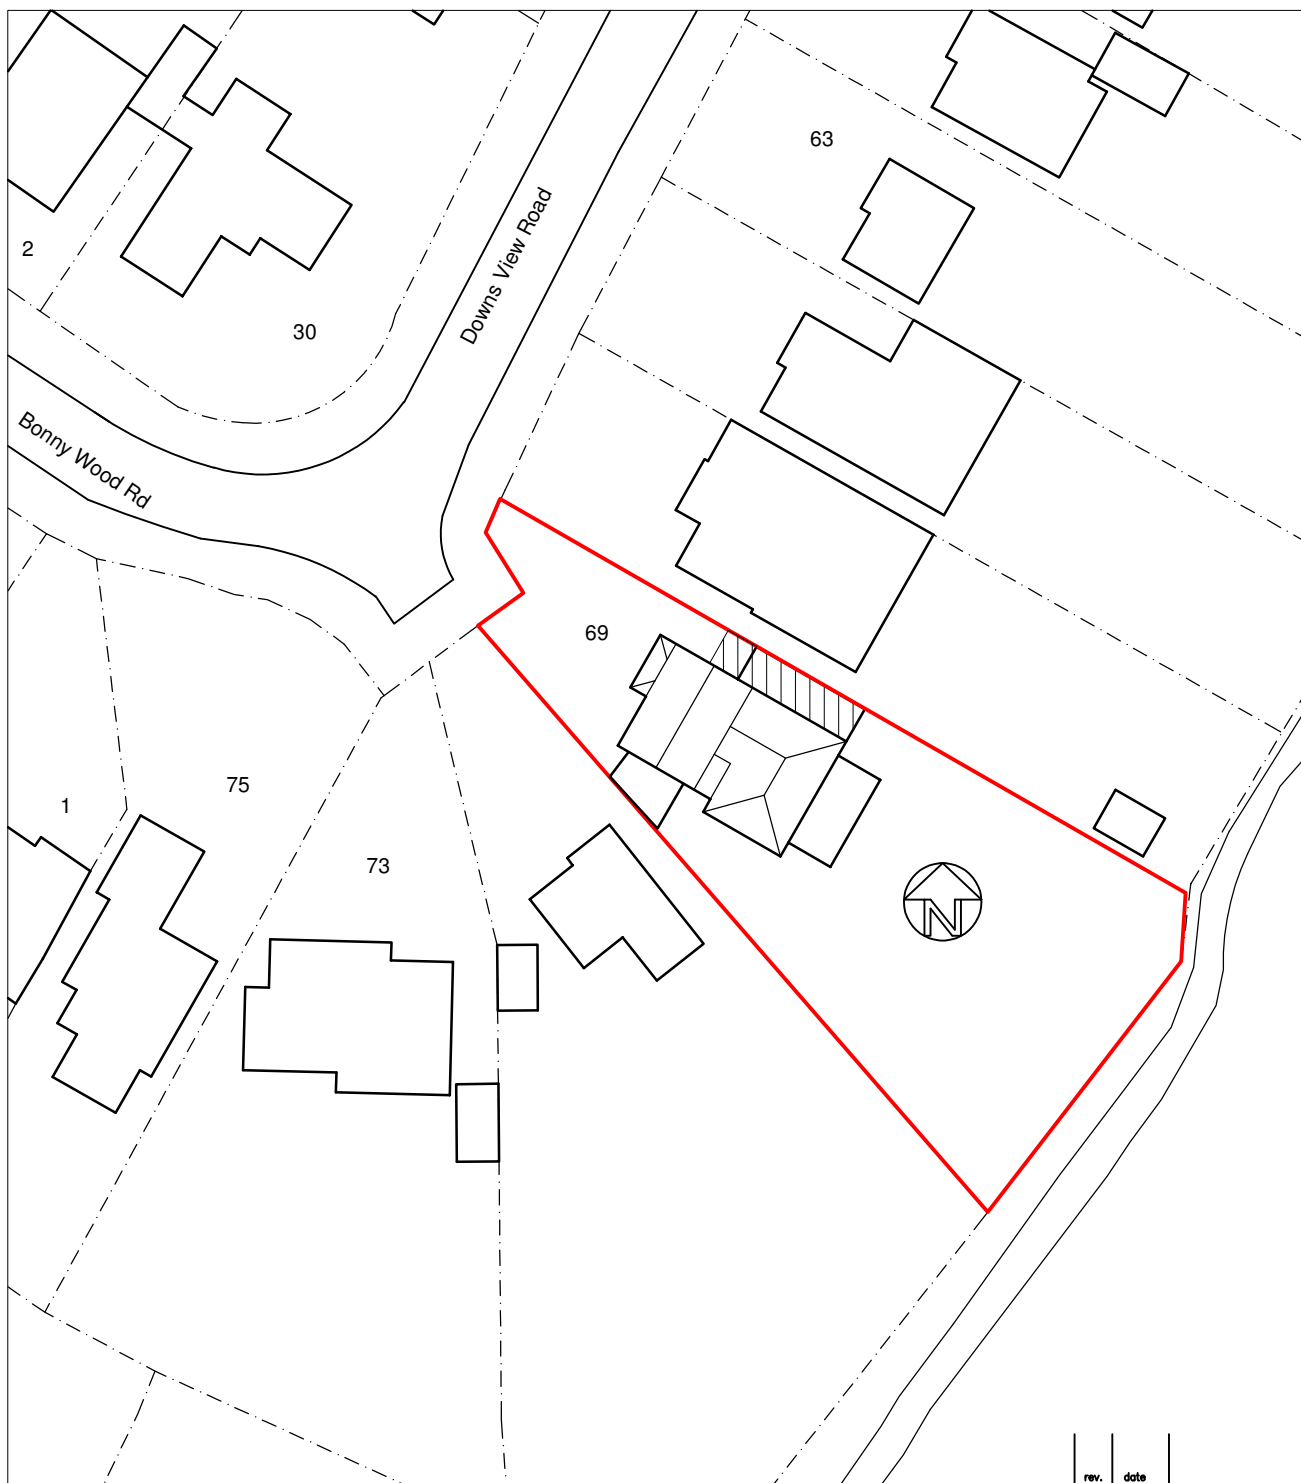

Block Plan 1:500

50 metres @ 1:500 on A4

10 metres @ 1:500 on A4



rev.

date

These drawings should be approved by Local Authority Building Control or other appropriate checking Authority prior to commencement of the work.

No dimensions to be scaled from this drawing.
All dimensions to be checked on site.
This drawing is copyright.

client

Kat & Mike Crisp

project

69 Downs View Road
Hassocks

drawing

Block Plan

scale

1:500@A4

date

08.01.2026

drawn

BBB

9 Kenton Road
Hove, East Sussex
BN3 4PG

tel: 01273 298217
fax: 01273 298217
e-mail: info@clairehaigharchitects.co.uk



**Claire Haigh
Associates Ltd**

CH 1317 /001

rev.