


1 metre @ 1:100 on A3

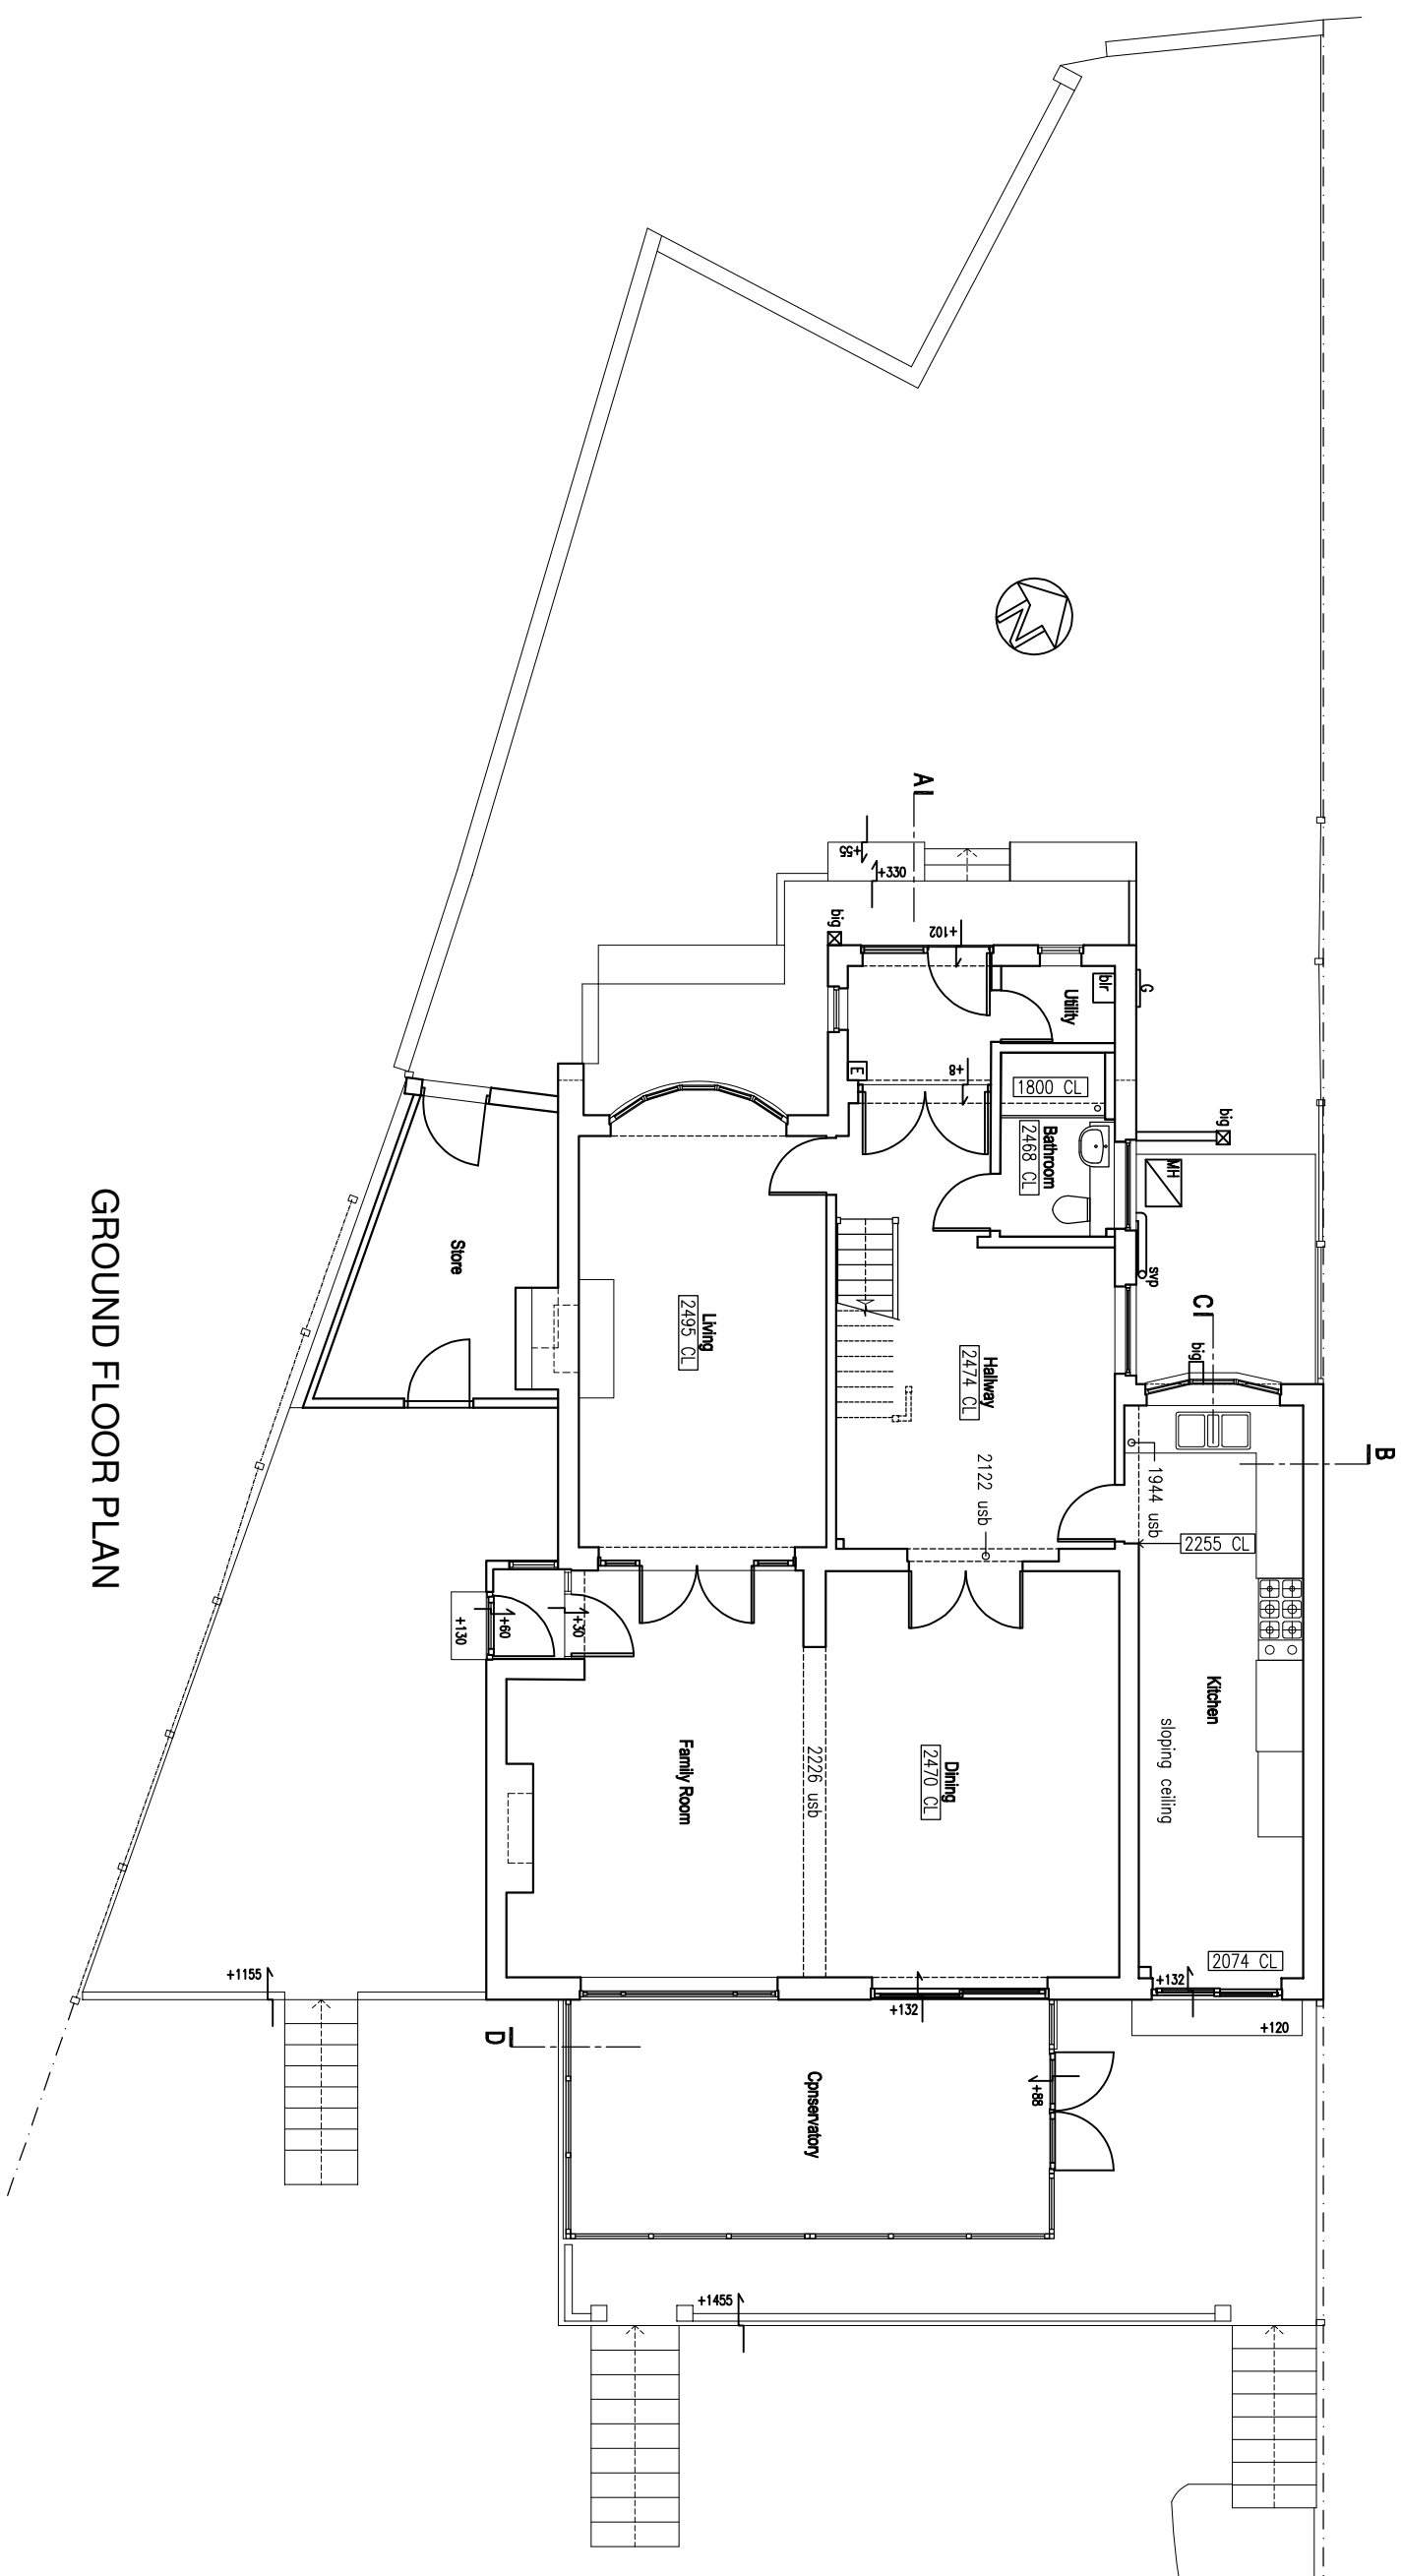

rev.	date
------	------

These drawings should be approved by Local Authority Building Control or other appropriate checking Authority prior to commencement of the work.

No dimensions to be scaled from this drawing.
All dimensions to be checked on site.
This drawing is copyright.

client

Kat & Mike Crisp

project

69 Downs View Road
Hassocks

Hassocks

drawing

Existing Ground Floor Plan

score	1:100@A3	date	08.01.2026
drawn	BBB		

9 Kenton Road
Hove, East Sussex
BN3 4PG
tel: 01273 298217
fax: 01273 298217
e-mail: info@clairchagharchitects.co.uk

HOVE, EAST SUSSEX
BN3 4PG
e-mail: info@clairchaigharchitects.co.uk
fax: 01273 298217



**Claire Haign
Associates Ltd**

CH 1317 /002

rev.