


10 metres @ 1:100 on A3

1 metre @ 1:100 on A3

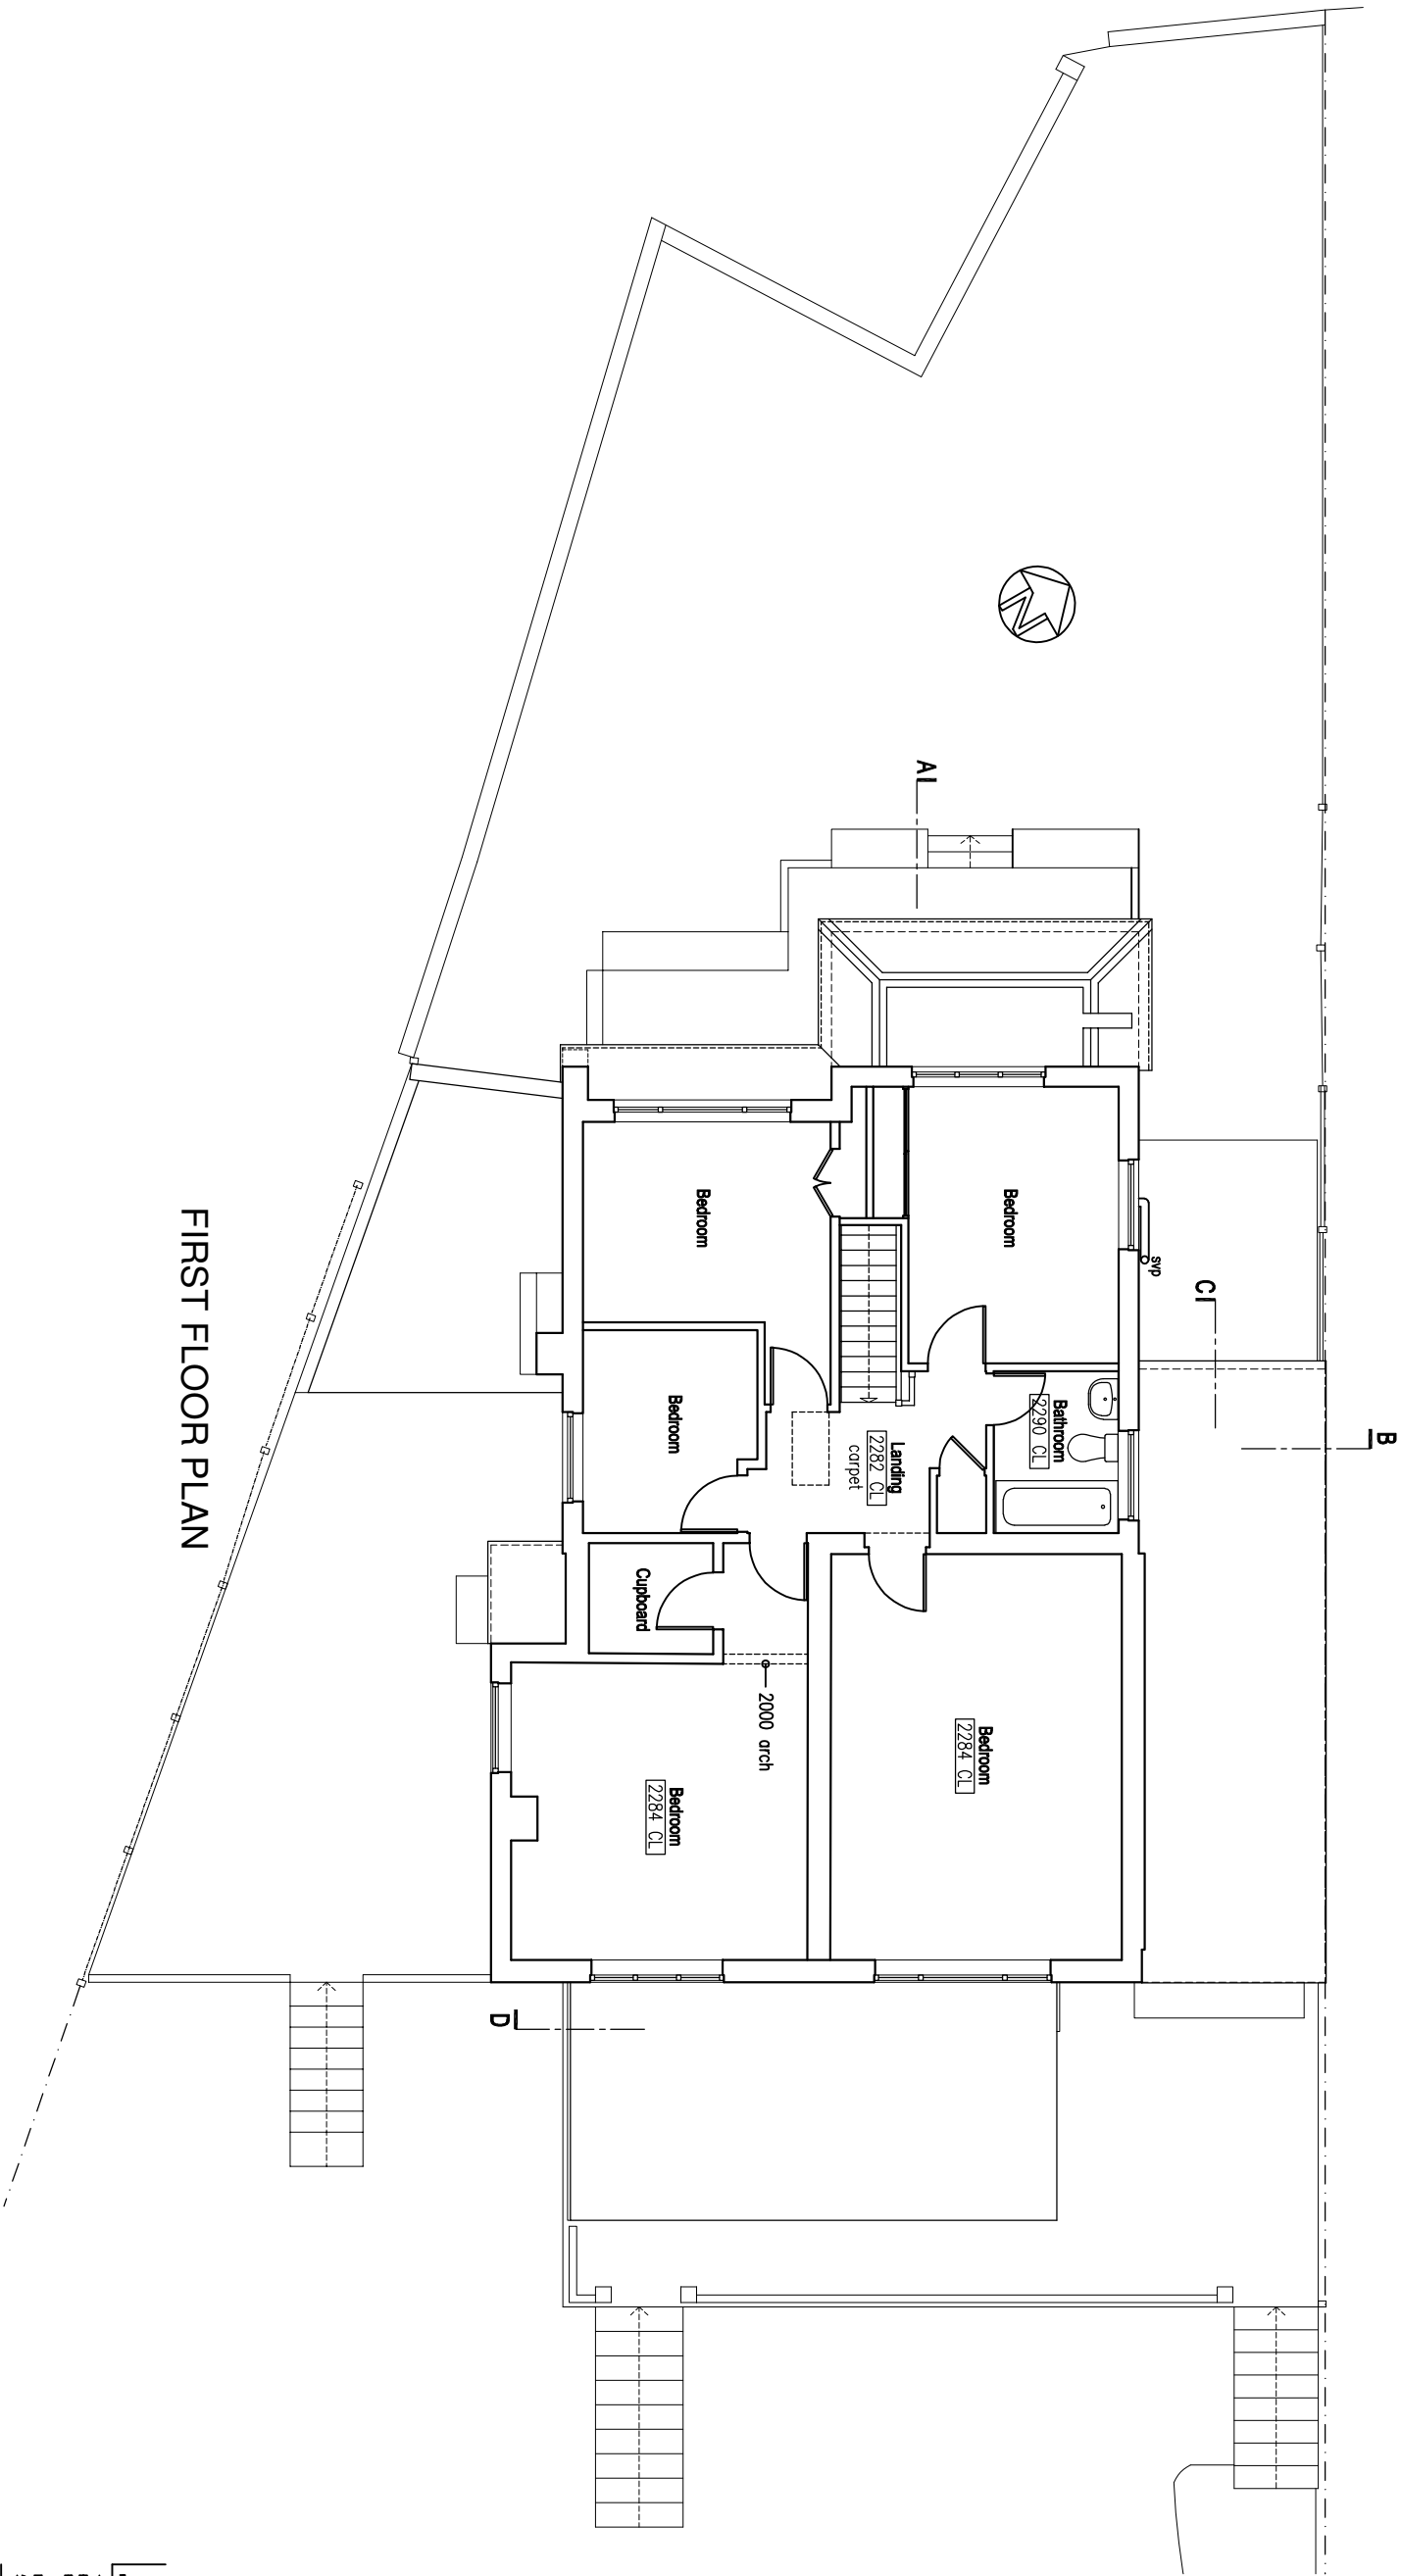

rev.	date

These drawings should be approved by Local Authority Building Control or other appropriate checking Authority prior to commencement of the work.

No dimensions to be scaled from this drawing.

This drawing is copyright.

client

Kat & Mike Crisp

project

69 Downs View Road
Hassocks

drawing

Existing First Floor Plan

scale	1:100@A3	date	08.01.2026
dram	BBB		

9 Keston Road
Hove, East Sussex
BN3 9TG

tel: 01273 298317
fax: 01273 298317
e-mail: info@clairehaighassociates.com



LOFT& ROOF PLAN

CH 1317 /003

rev.