



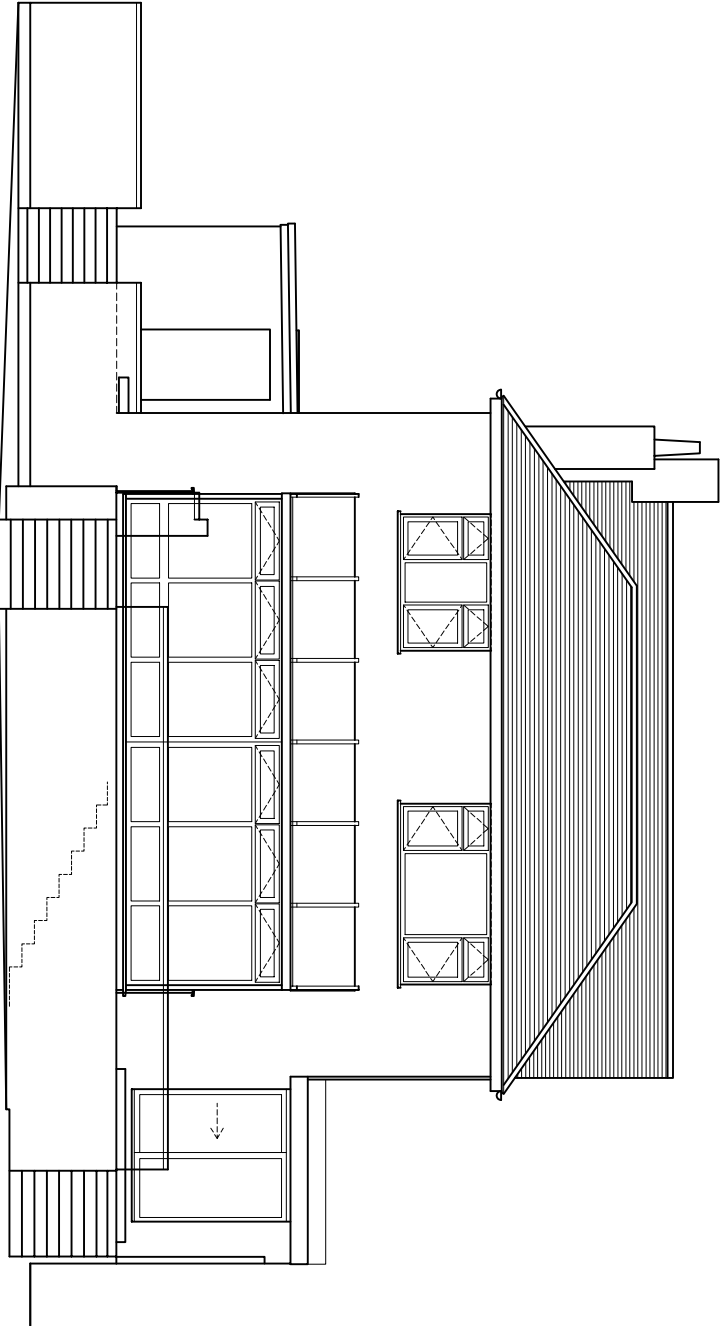

REAR (EAST) ELEVATION

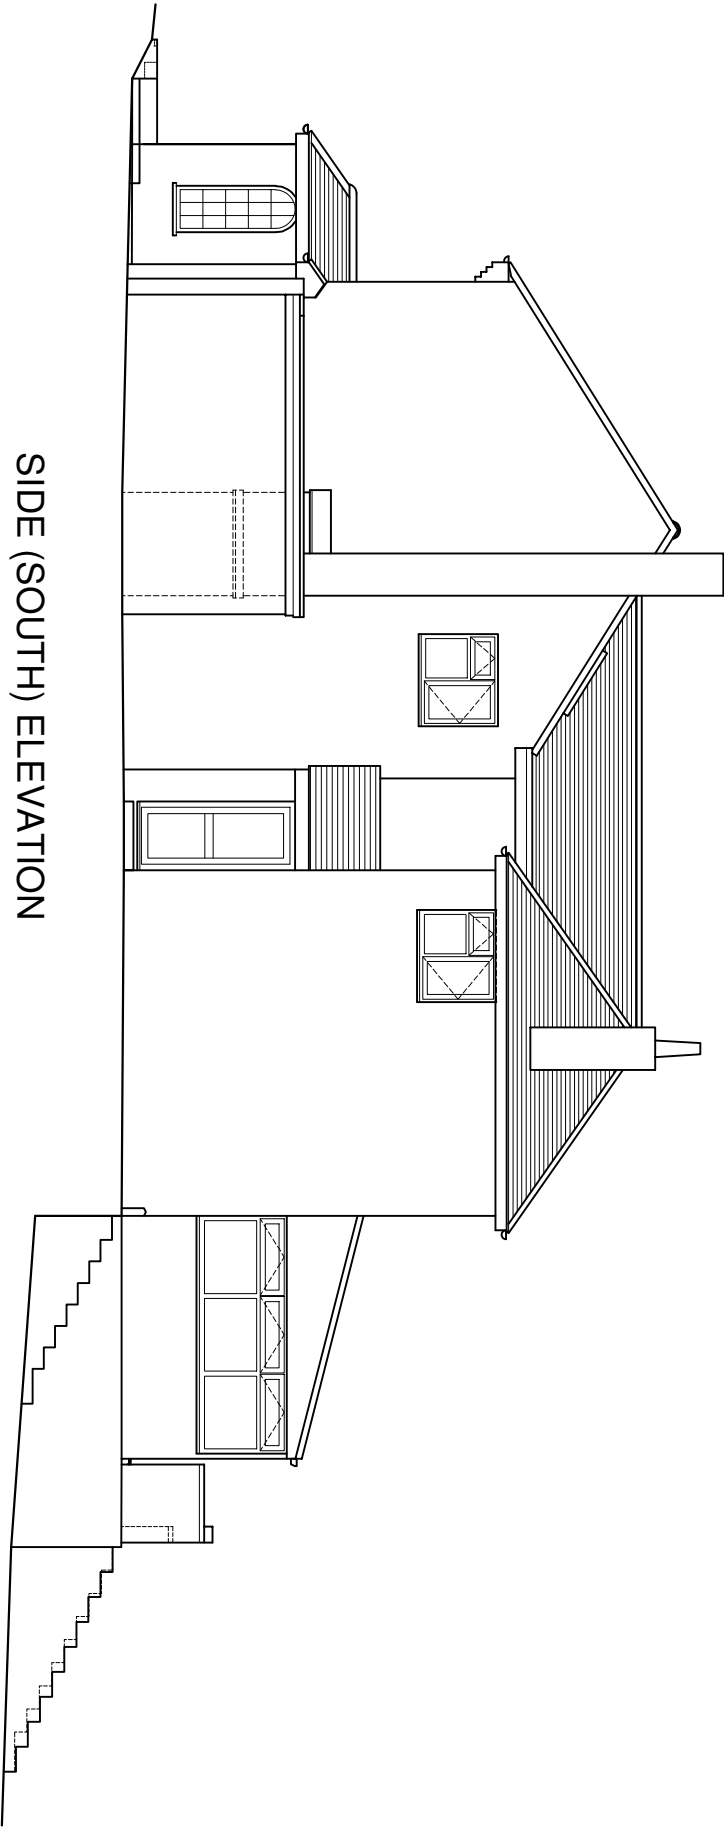

SIDE (SOUTH) ELEVATION

rev.	date
------	------

These drawings should be approved by Local Authority Building Control or other appropriate checking Authority prior to commencement of the work.

No dimensions to be scaled from this drawing. All dimensions to be checked on site. This drawing is copyright.

client

Kat & Mike Crisp

project

69 Downs View Road

drawing

Hassocks

Existing East and South Elevations

scale	1:100@A3	date	08.01.2026
dwn	BBB		

9 Kemton Road
Hove, East Sussex
BN3 9TC

tel: 01 273 298317
fax: 01 273 298317
e-mail: info@clairehaighassociates.com



Claire Haigh
Associates Ltd

CH 1317 /005

rev.