



10 metres @ 1:100 on A3


1 metre @ 1:100 on A3

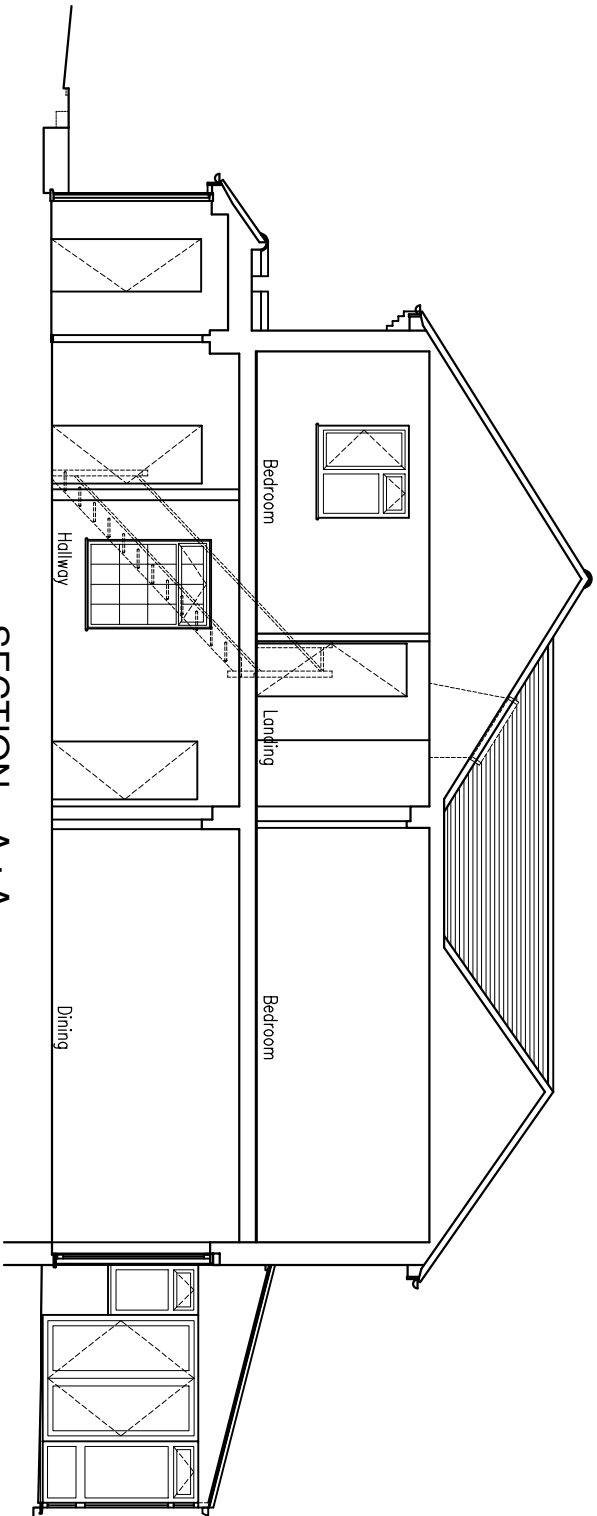

SECTION A : A

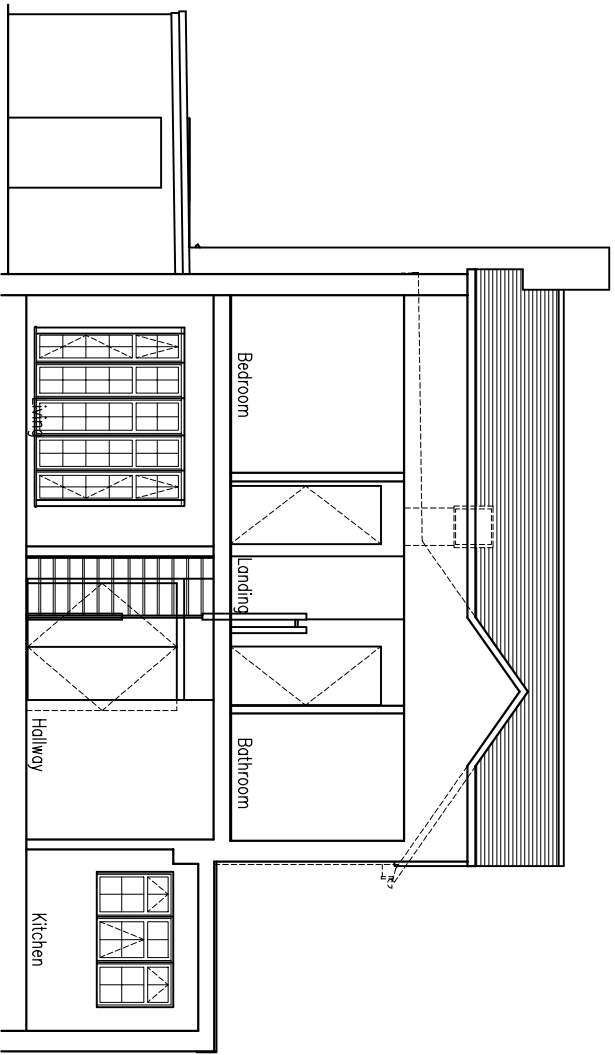

SECTION B : B

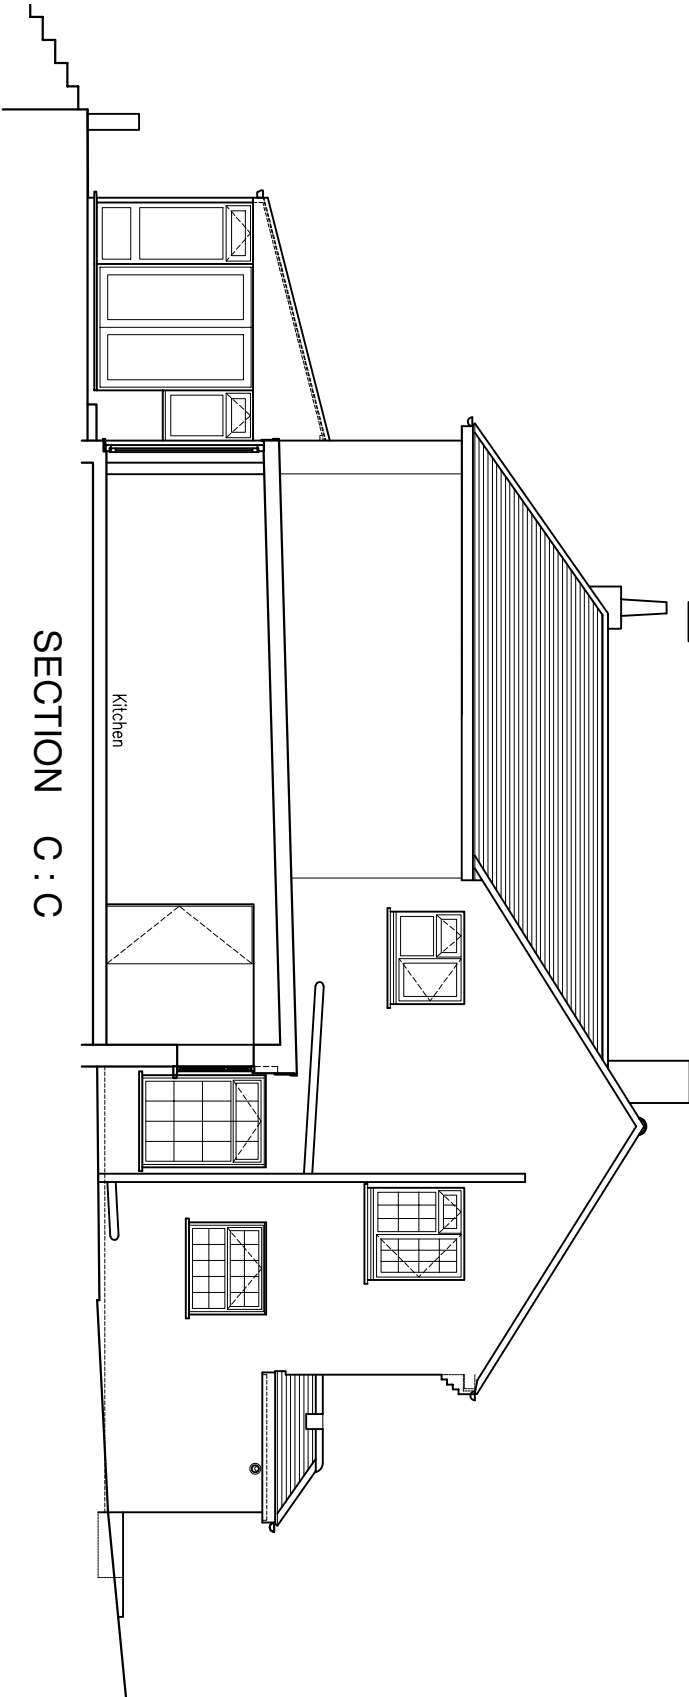

SECTION C : C



SECTION D : D

rev.	date

These drawings should be approved by Local Authority Building Control or other appropriate checking Authority prior to commencement of the work.
No dimensions to be scaled from this drawing.
This drawing is copyright.

Client

Kat & Mike Crisp

Project

69 Downs View Road
Hassocks

Drawing

Existing Sections

scale	1:100@A3	date	08.01.2025
dwn	BBB		

9 Kemton Road
Hove, East Sussex
BN3 9TC

tel: 01273 298217
fax: 01273 298217
e-mail: info@clairehaighassociates.com



Claire Haigh
Associates Ltd

CH 1317 /006

rev.