


10 metres @ 1:100 on A3

1 metre @ 1:100 on A3

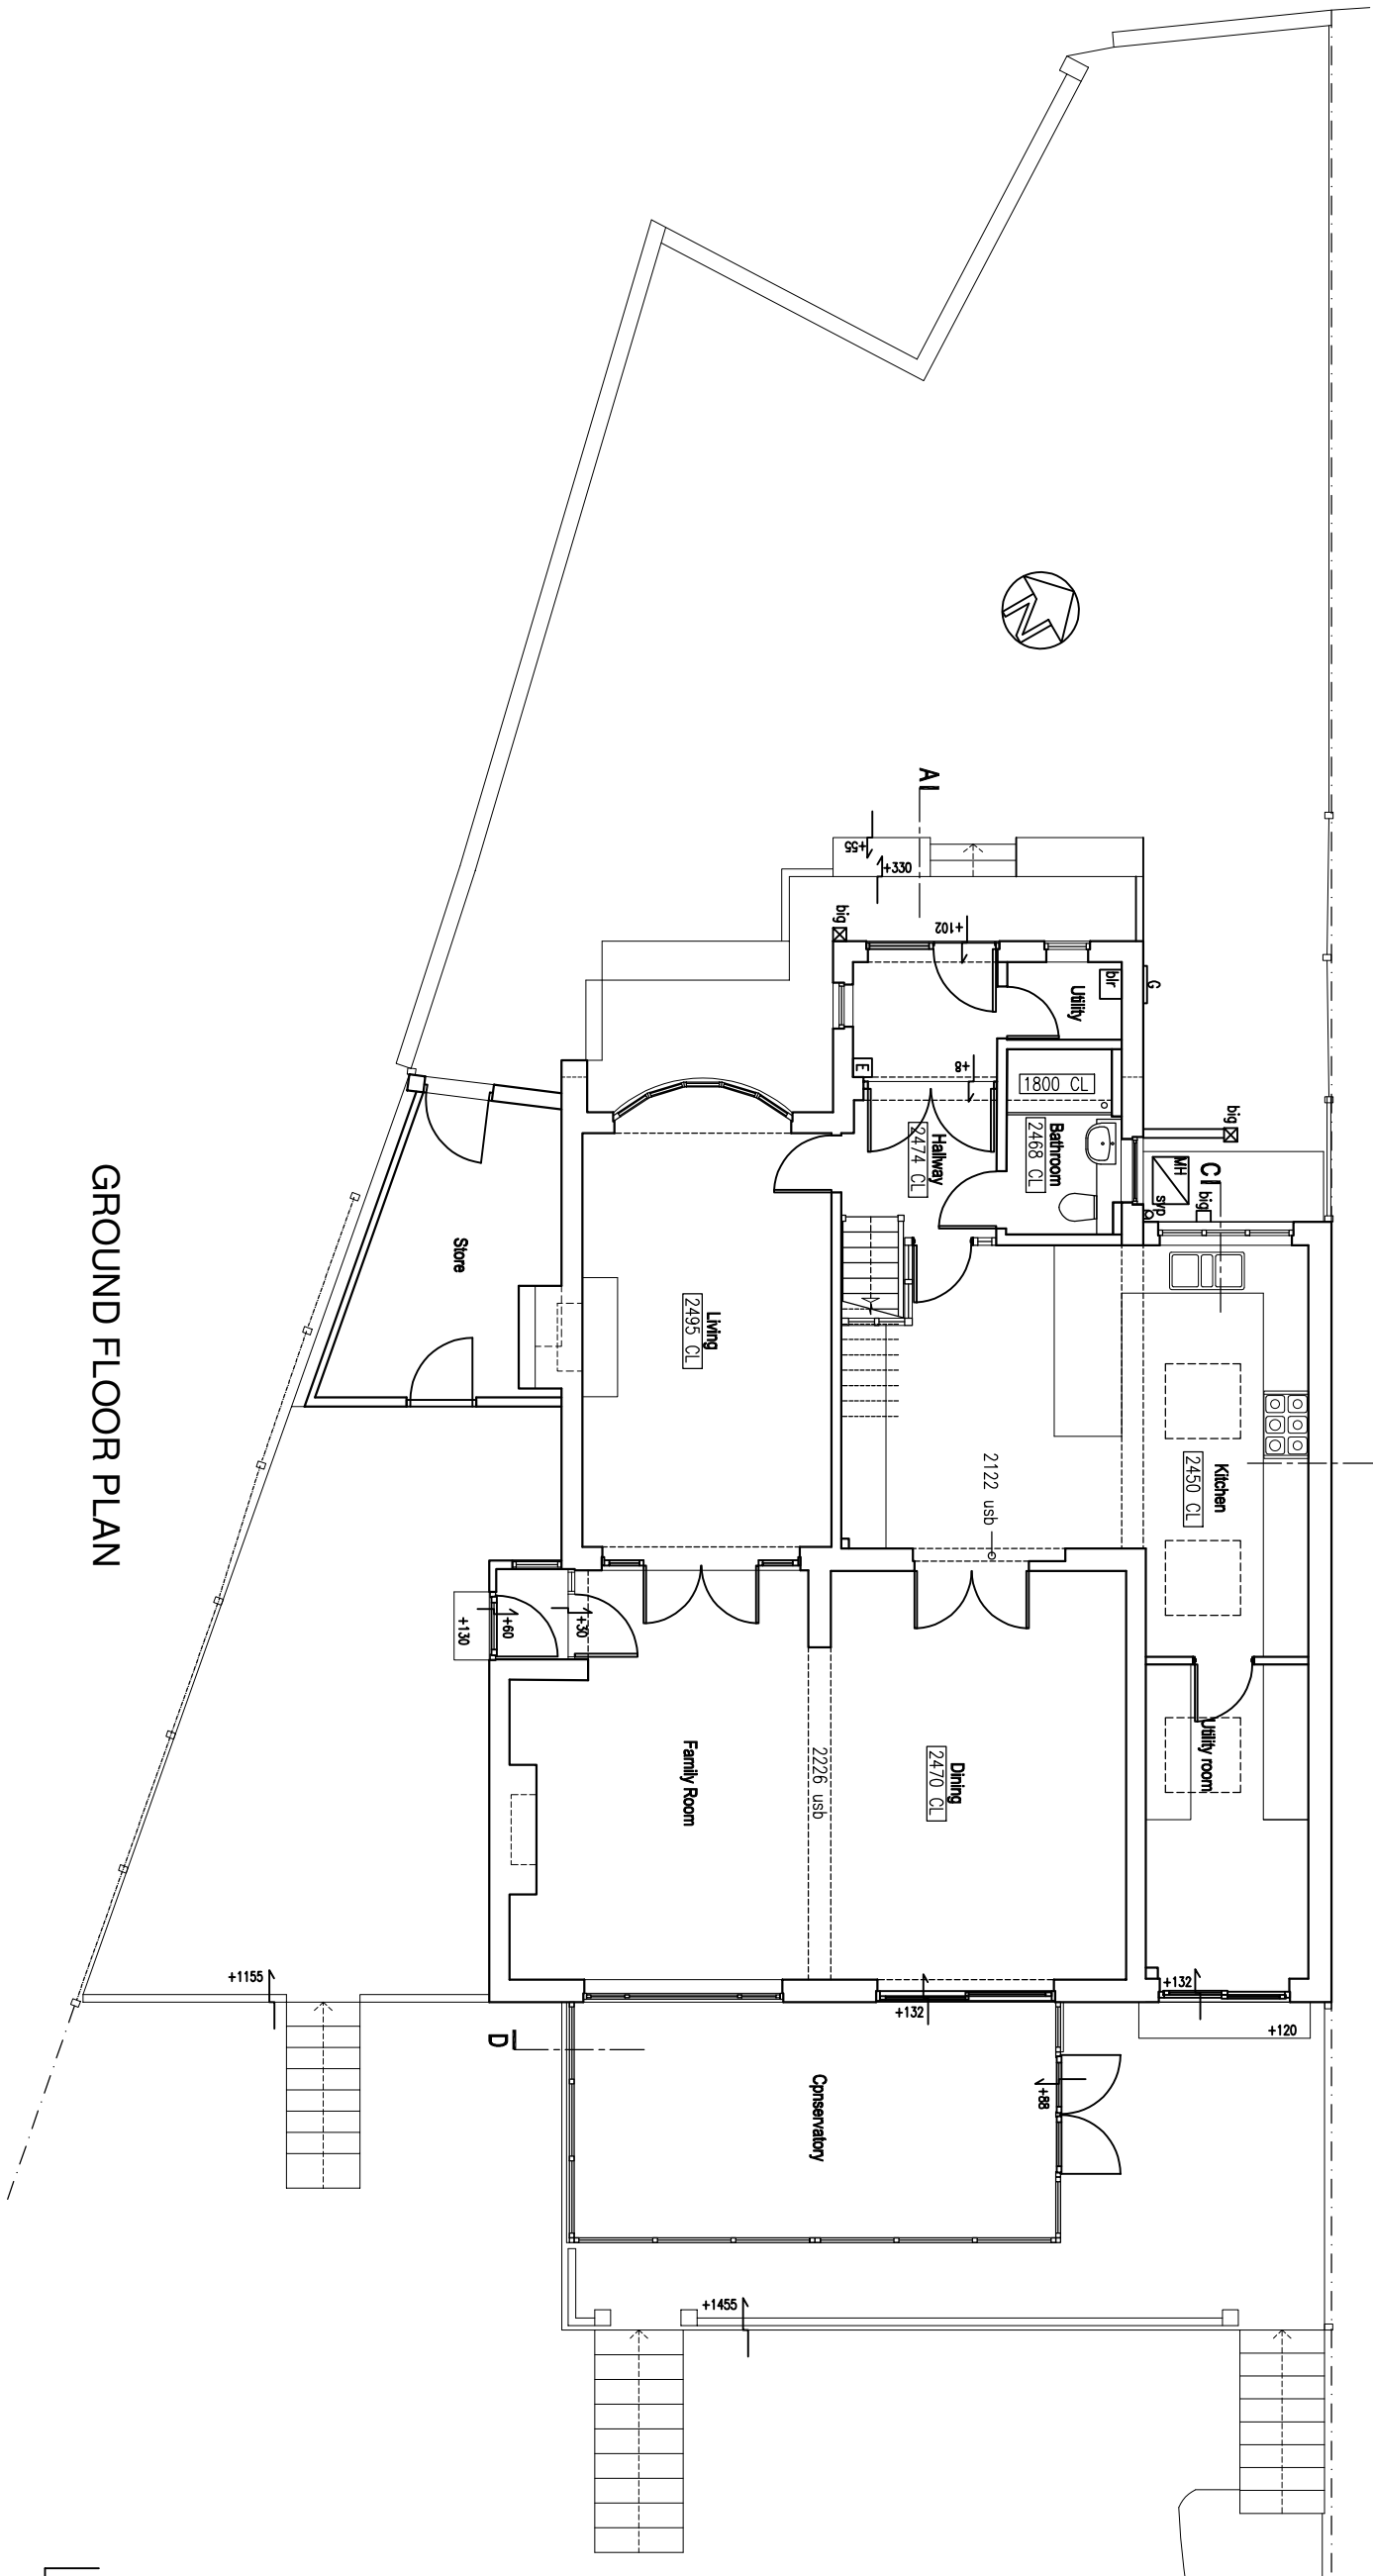

GROUND FLOOR PLAN

rev.	date

These drawings should be approved by Local Authority Building Control or other appropriate checking Authority prior to commencement of the work.

No dimensions to be scaled from this drawing. This drawing is copyright.

Client

Kat & Mike Crisp

Project

69 Downs View Road
Hassocks

Drawing

Proposed Ground Floor Plan

scale	1:100@A3	date	17.02.2026
dwn	CH		

9 Kemton Road
Hove, East Sussex
BN3 9TC

tel: 01273 298217
fax: 01273 298217
e-mail: info@clairehaighassociates.com



CH 1317 /007

rev.