



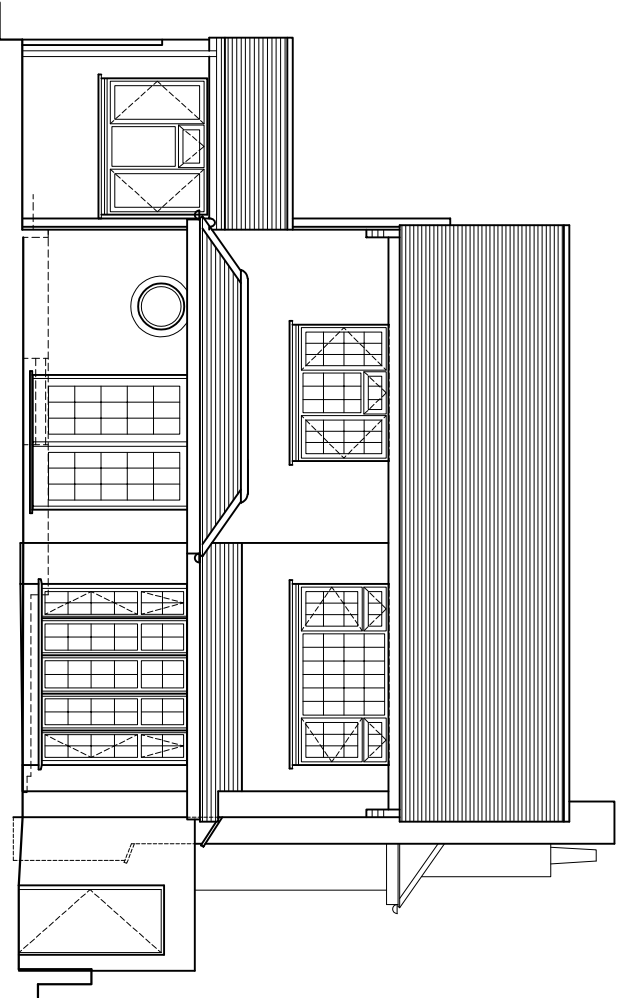

FRONT (WEST) ELEVATION

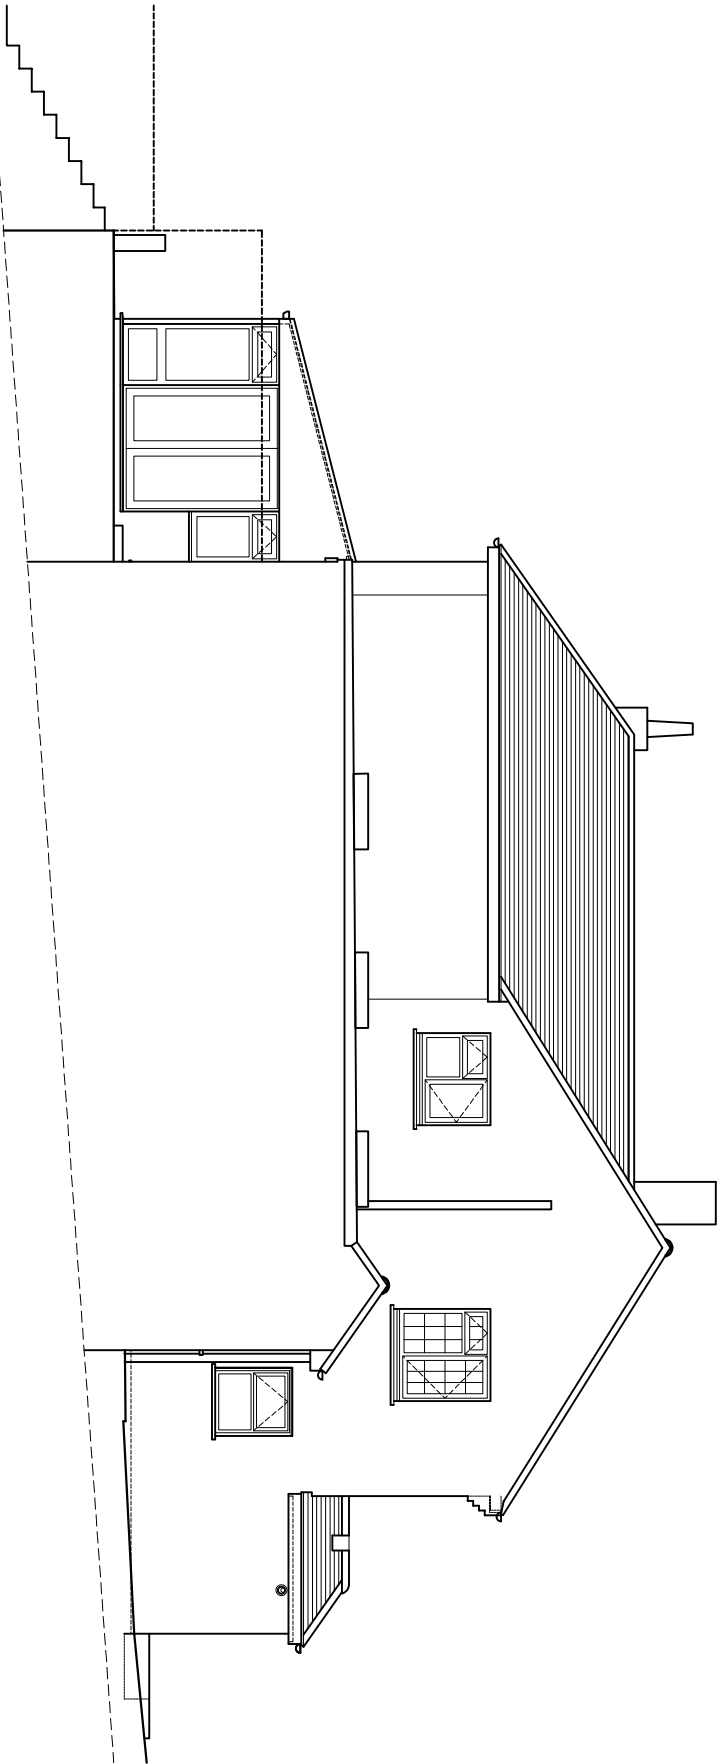

SIDE (NORTH) ELEVATION

rev.	date
------	------

These drawings should be approved by Local Authority Building Control or other appropriate checking Authority prior to commencement of the work.

No dimensions to be scaled from this drawing.
This drawing is copyright.

client

Kat & Mike Crisp

project

69 Downs View Road
Hassocks

drawing

Proposed West and North Elevations

scale	1:100@A3	date	17.02.2026
drawn	CH		

9 Keston Road
Hove, East Sussex
BN3 9TC

tel: 01273 298217
fax: 01273 298217
e-mail: info@clairehaighassociates.com



Claire Haigh
Associates Ltd

CH 1317 /009

rev.