



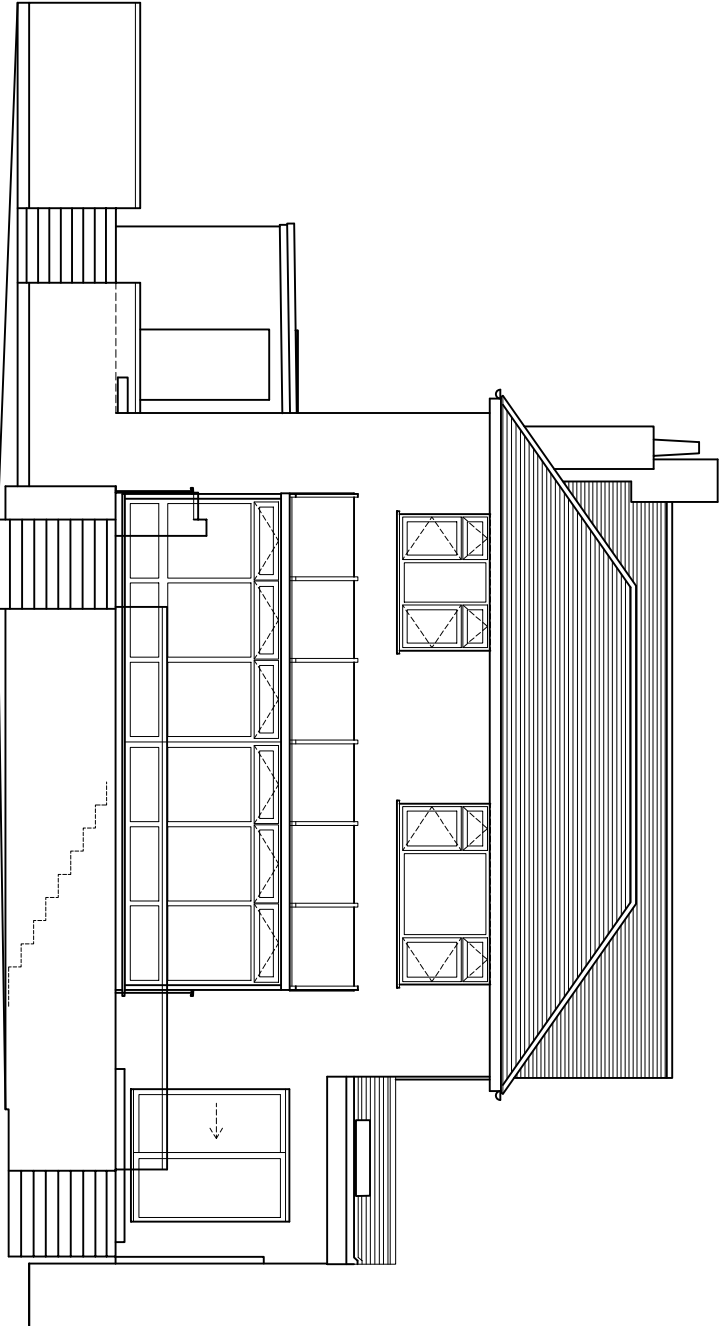

REAR (EAST) ELEVATION

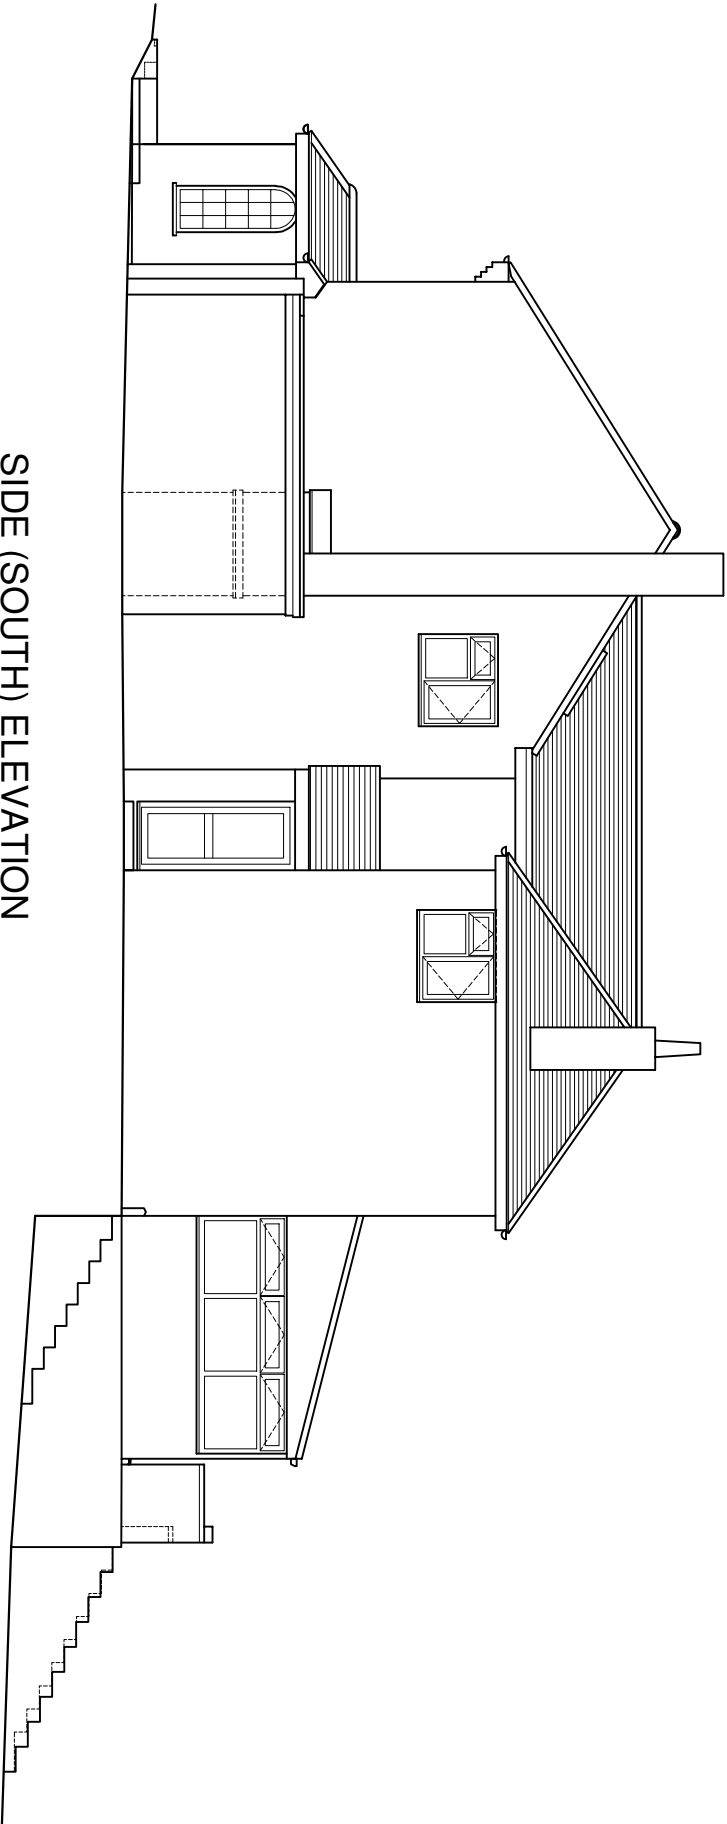

SIDE (SOUTH) ELEVATION

rev.	date
------	------

These drawings should be approved by Local Authority Building Control or other appropriate checking Authority prior to commencement of the work.
No dimensions to be scaled from this drawing.
This drawing is copyright.

client
Kat & Mike Crisp

project
69 Downs View Road
Hasstocks

drawing	Proposed East and South Elevations
scale	1:100@A3
drawn	CH
date	17.02.2026

9 Keston Road
Hasstocks, East Sussex
BN15 9TC
tel: 01273 298317
fax: 01273 298317
e-mail: info@clairehalthassociates.com

