



10 metres @ 1:100 on A3

1 metre @ 1:100 on A3

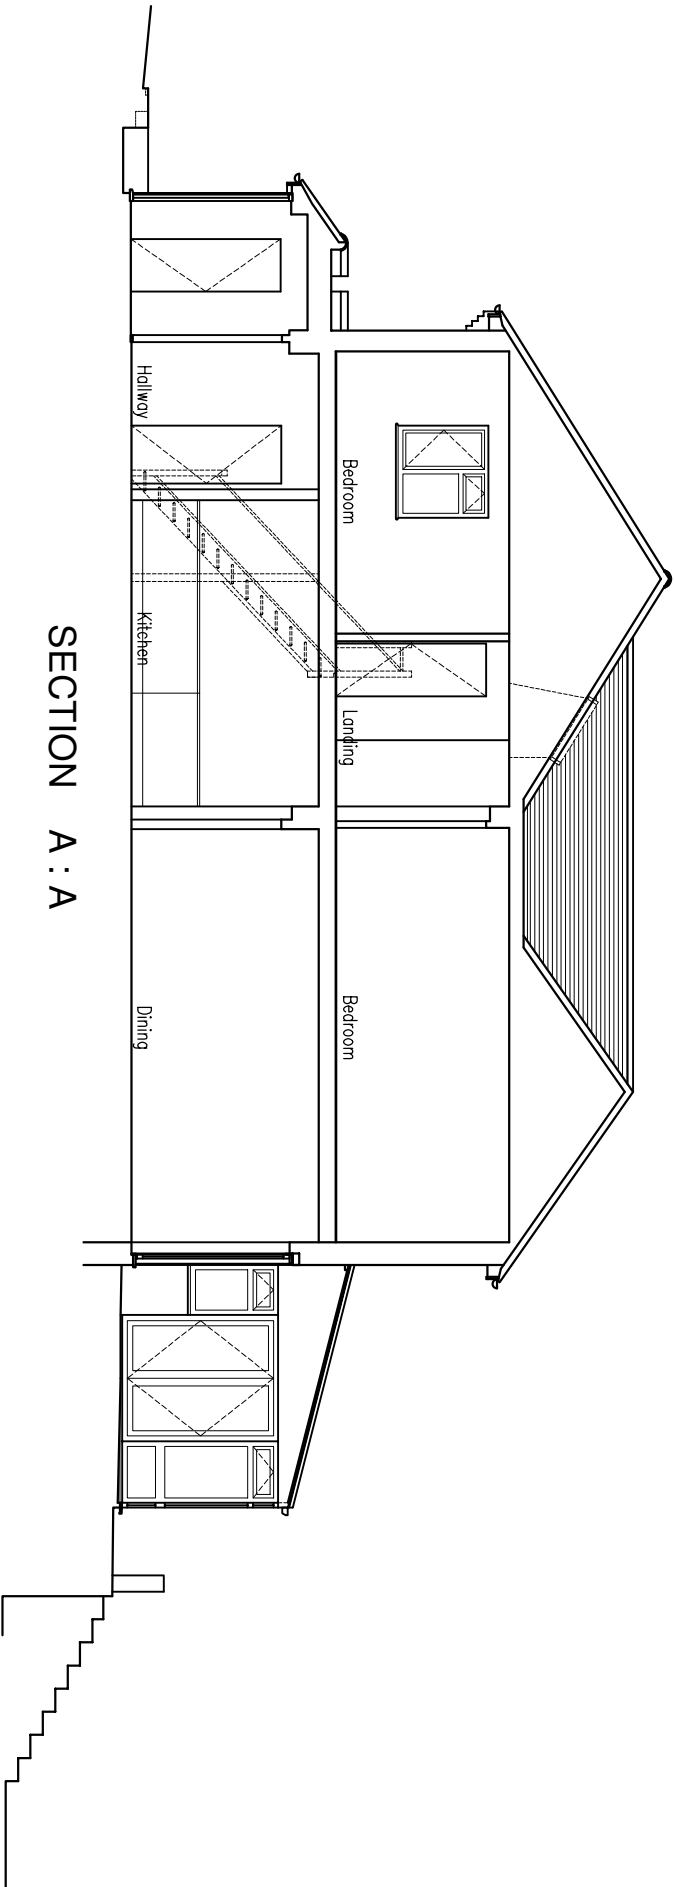


SECTION A : A

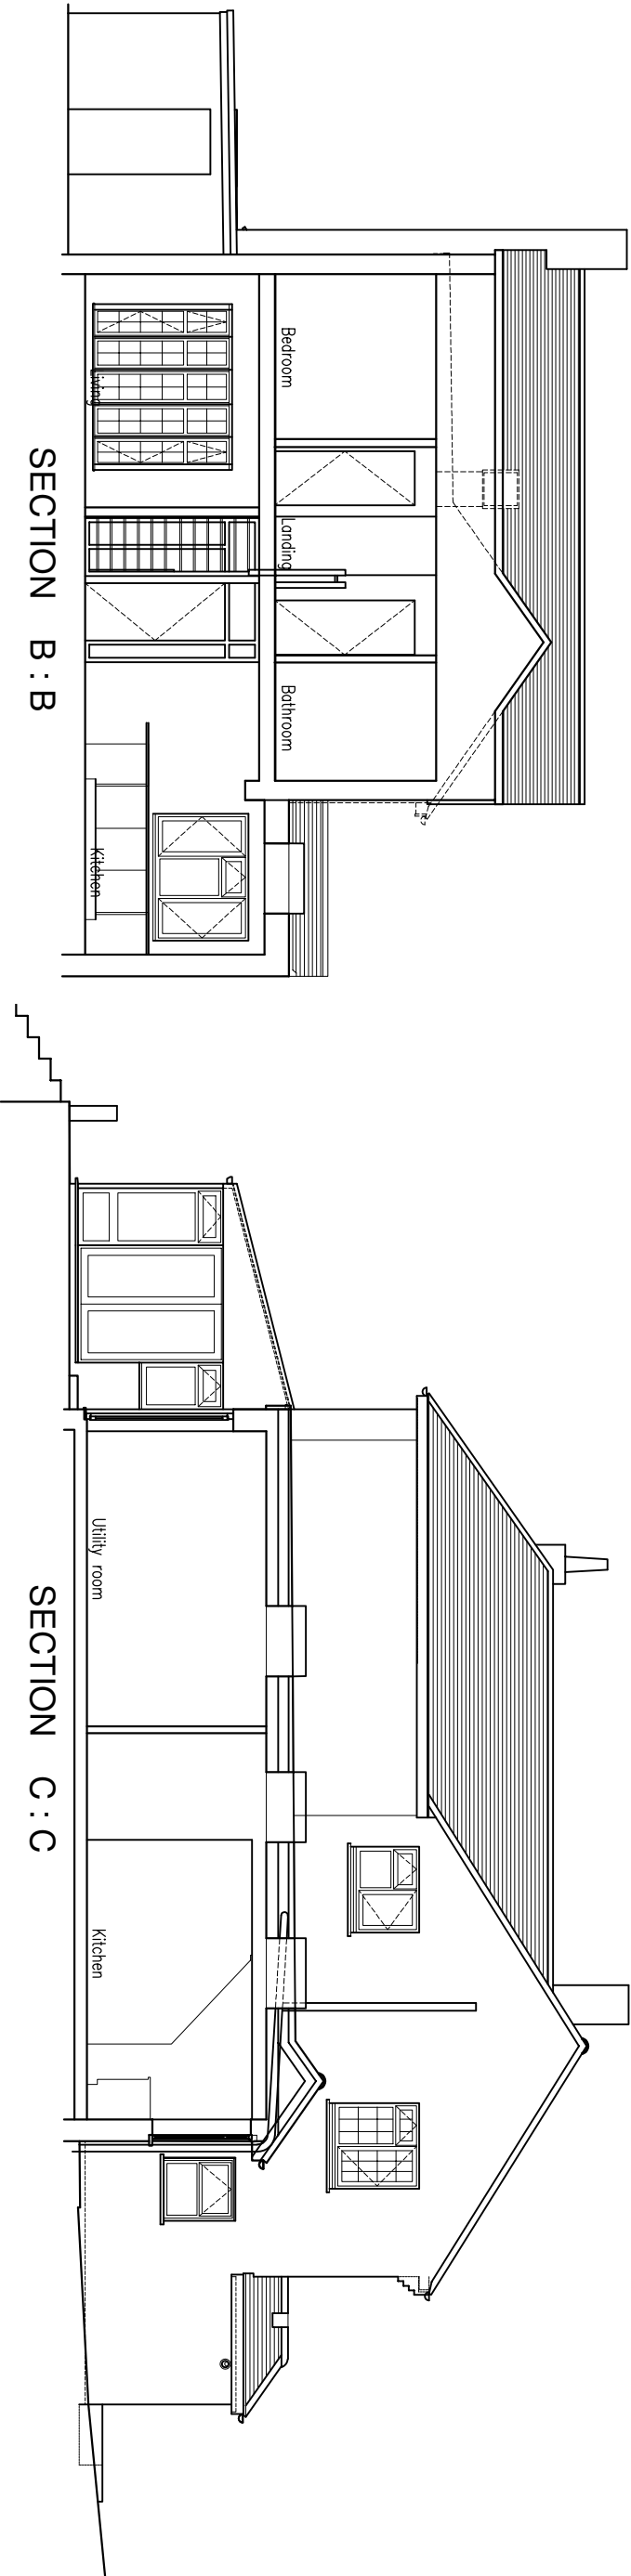

SECTION B : B

SECTION C : C

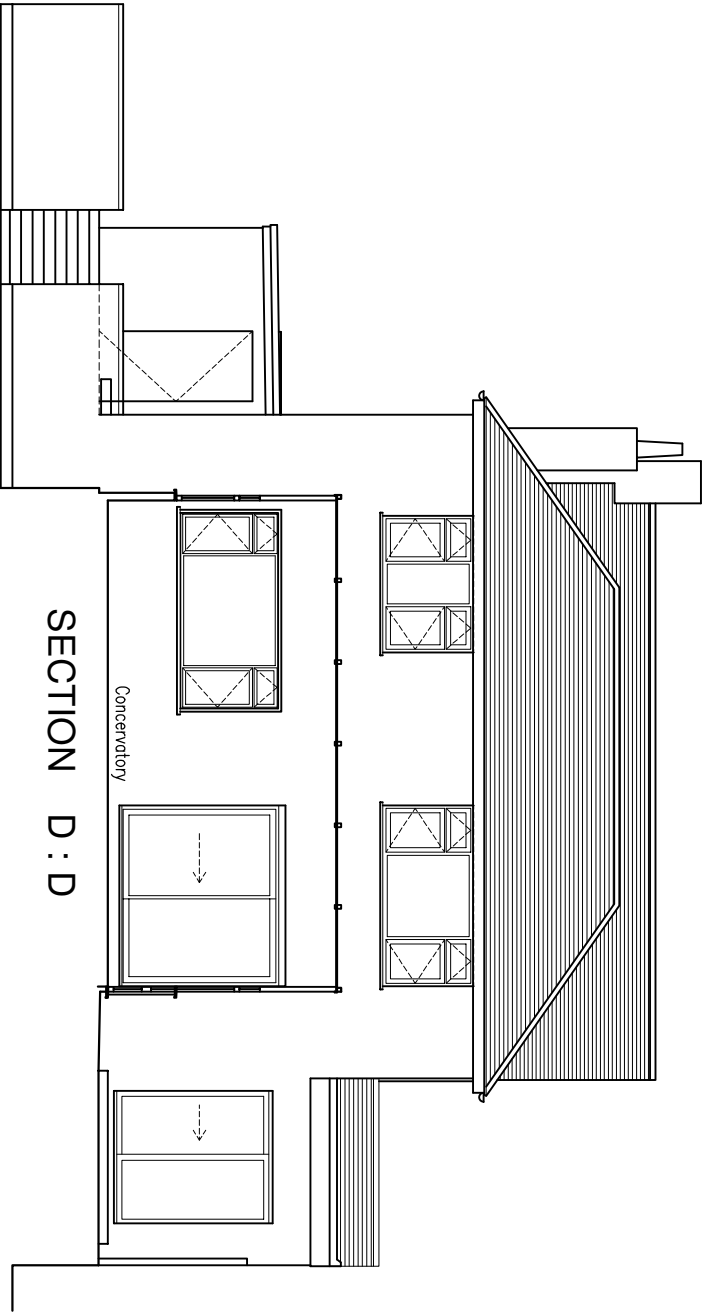

SECTION D : D

rev.	date

These drawings should be approved by Local Authority Building Control or other appropriate checking Authority prior to commencement of the work.
No dimensions to be scaled from this drawing.
All dimensions to be checked on site.
This drawing is copyright.

client
Kat & Mike Crisp

project
69 Downs View Road
Hassocks

drawing
Proposed Sections

scale	1:100@A3	date	17.02.2026
dwn	CH		

9 Kemton Road
Hove, East Sussex
BN3 9TG

tel: 01273 298217
fax: 01273 298217
e-mail: info@clairehaighassociates.com



Claire Haigh
Associates Ltd

CH1317 /011

rev.