

CA-E

Architectural elevation rendering of a row of residential buildings, labeled CA-E. The rendering shows a variety of two-story houses with brick and stone facades, gabled roofs, and some with attached garages. The buildings are set against a backdrop of trees and a cloudy sky. Below the elevation, there are labels for each building, including plot numbers, building types (e.g., BGVIS, BGVIS), and floor levels (e.g., FFL 106.200).

CA-F

Architectural rendering of the CA-F townhome development, showing a row of 18 townhome units. The units are arranged in a line, with some featuring brick exteriors and others with light-colored siding. Landscaping includes trees, shrubs, and a fence. The background shows a cloudy sky and distant hills.

Units shown from left to right:

- M154 PLOT 158 LINDEN PFL 106.250
- M154 PLOT 159 LINDEN PFL 106.900
- M157 PLOT 160 LINDEN PFL 106.900
- M154 PLOT 161 LINDEN PFL 106.900
- M154 PLOT 162 LINDEN PFL 106.900
- M157 PLOT 163 LINDEN PFL 106.750
- M157 PLOT 164 LINDEN PFL 106.600
- M157 PLOT 165 LINDEN PFL 106.300
- M157 PLOT 166 LINDEN PFL 106.400
- M154 PLOT 167 LINDEN PFL 106.500

CA-G

Architectural elevation drawing of a row of houses (CA-G) and a location plan. The elevation shows six houses with various styles: a white house, a red brick house with a garage, a grey house, a grey house, a red brick house, and a red brick house. The location plan shows the site's position relative to the street layout, with a red line indicating the proposed development area.

Location Plan - NOT TO SCALE

Scale @ 1:100 = 1:1

Scale 1:100


Project: LAND WEST OF PIERHARNE LANE, EAST GRINSTEAD

Title: CORE AREA STREET SCHEME

Rev: \_\_\_\_\_ Date: \_\_\_\_\_ Drawn: \_\_\_\_\_ Checked: \_\_\_\_\_



LOCATION PLAN - NOT TO SCALE

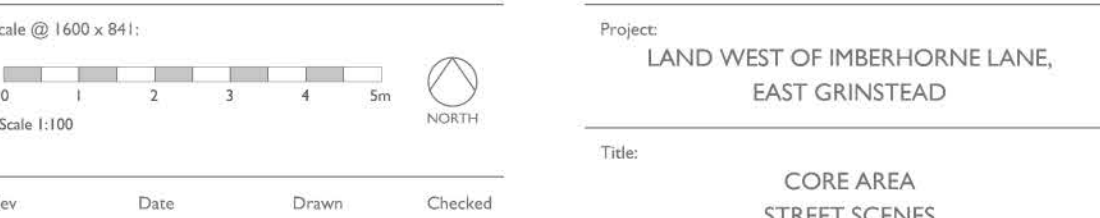

WEST OF IMBERHORNE LANE

Wistry Homes

.....



COOPERBAILIE

and planning applications part  
telephone 01276 450039 - [www.coop.co.uk](http://www.coop.co.uk)

NOVEMBER 2025

Known by : LRI

Fig No.: CB\_9

use note the  
near the 1000

we note these drawings are not for construction but for concept design and planning applications purposes only  
Cooper Baillie Limited - Cennasight House, 24 Gifford Road, Bognor Regis, Sussex GU19 5JH - Telephone 01276 450039 - [www.cooperbaillie.co.uk](http://www.cooperbaillie.co.uk)