



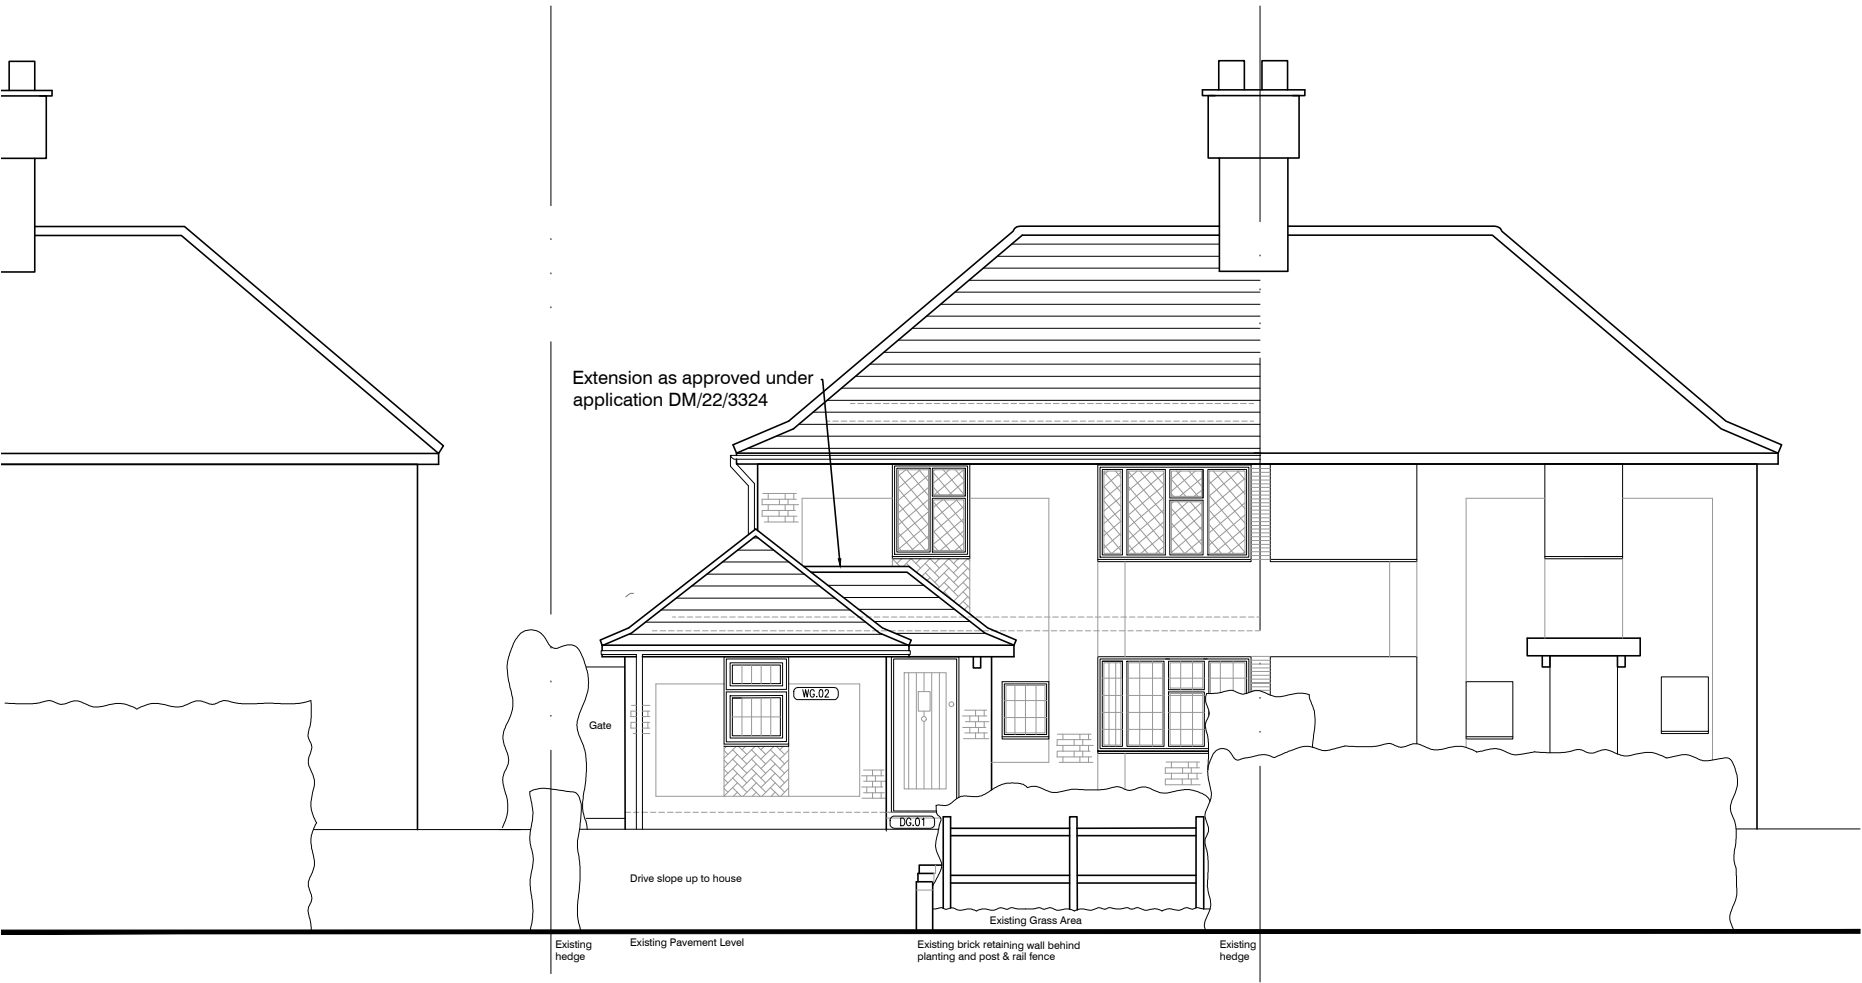

Existing South

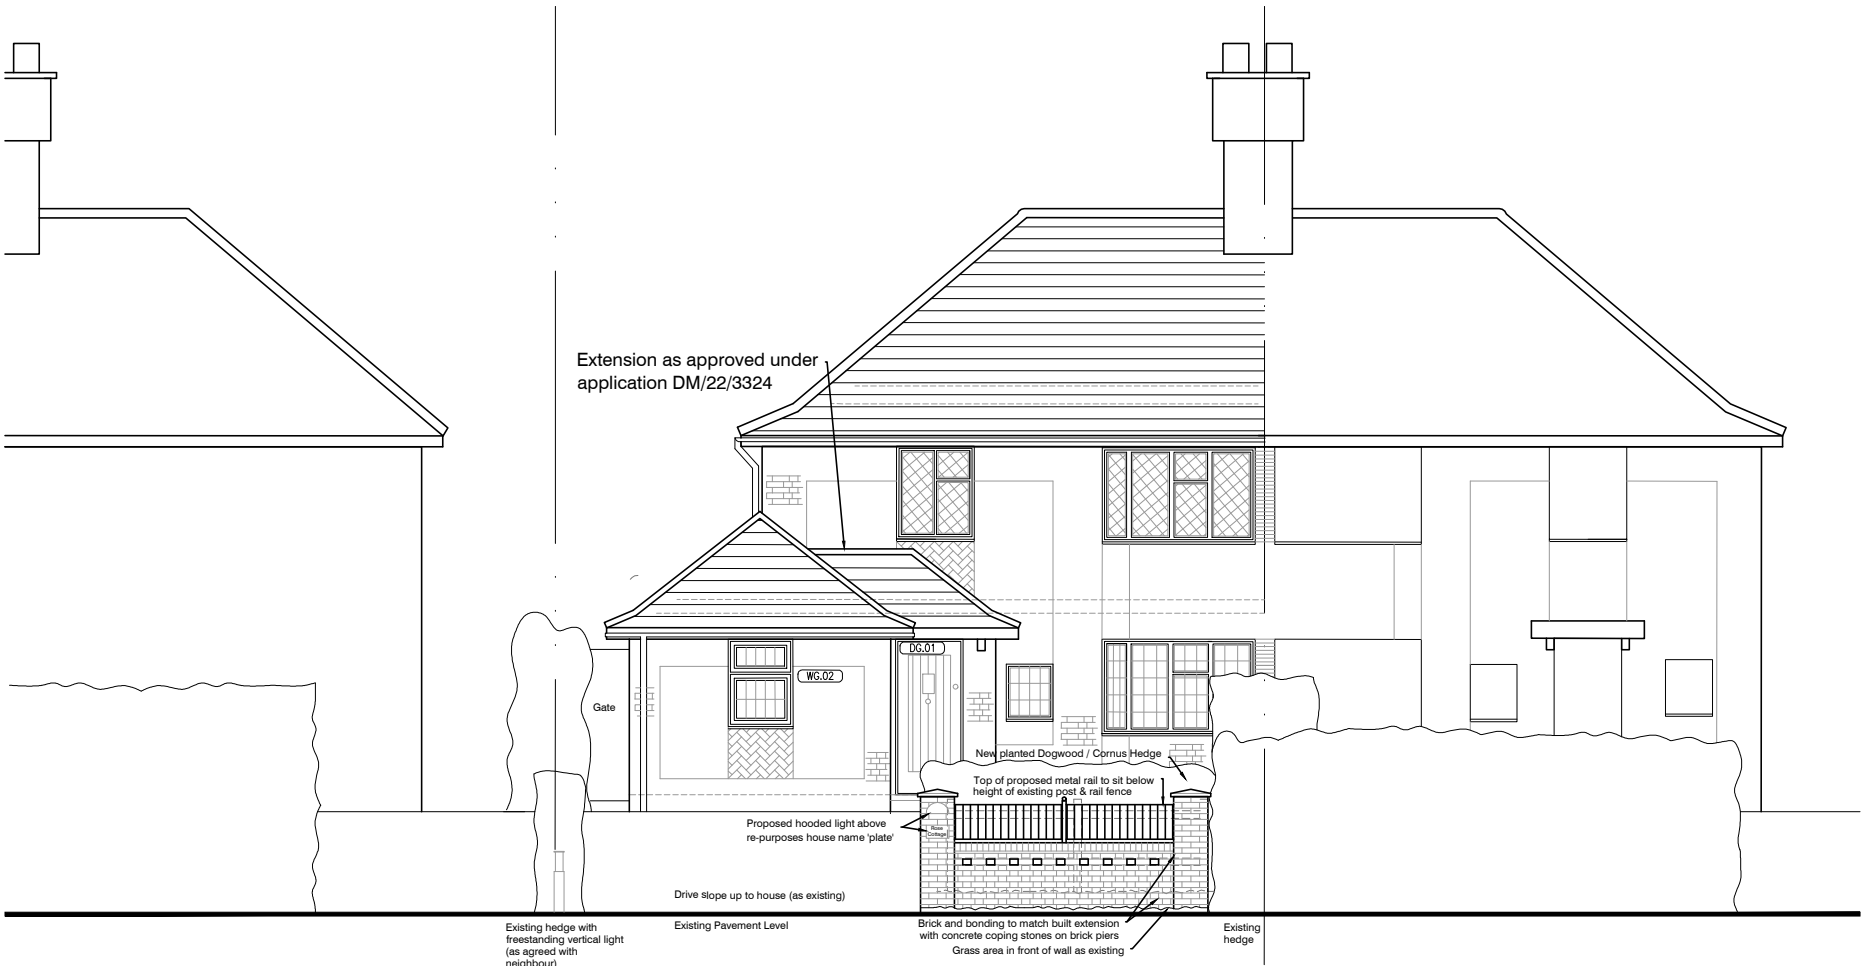

Proposed South



- ☐ SURVEY
- ☐ FEASIBILITY
- ☒ PLANNING
- ☐ BUILDING REGULATIONS
- ☐ CONSTRUCTION

Notes

Do not scale, use figured dimensions only.

All dimensions to be verified on site prior to the commencement of any work or the production of any shop drawing. All discrepancies to be reported to the Architect.

This drawing is to be read in conjunction with all related Architect's and Engineer's drawings and any other relevant information. It is the contractors responsibility to ensure that all works are in compliance with Building Regulations.

This drawing is copyright of David Jenkins Design.

PRELIMINARY

Date	Revision
L	
K	
J	
I	
H	
G	
F	
E	
D	
C	
B	
A	

Client	Mr & Mrs A Morgan		
Project	ROSE COTTAGE COLLEGE ROAD HAYWARDS HEATH		
Title	FRONT DRIVE WALL ELEVATIONS EXISTING & PROPOSED		
Date	Scales	Dwg. No.	Rev.
11/24	1:100 @ A3	748/20	