

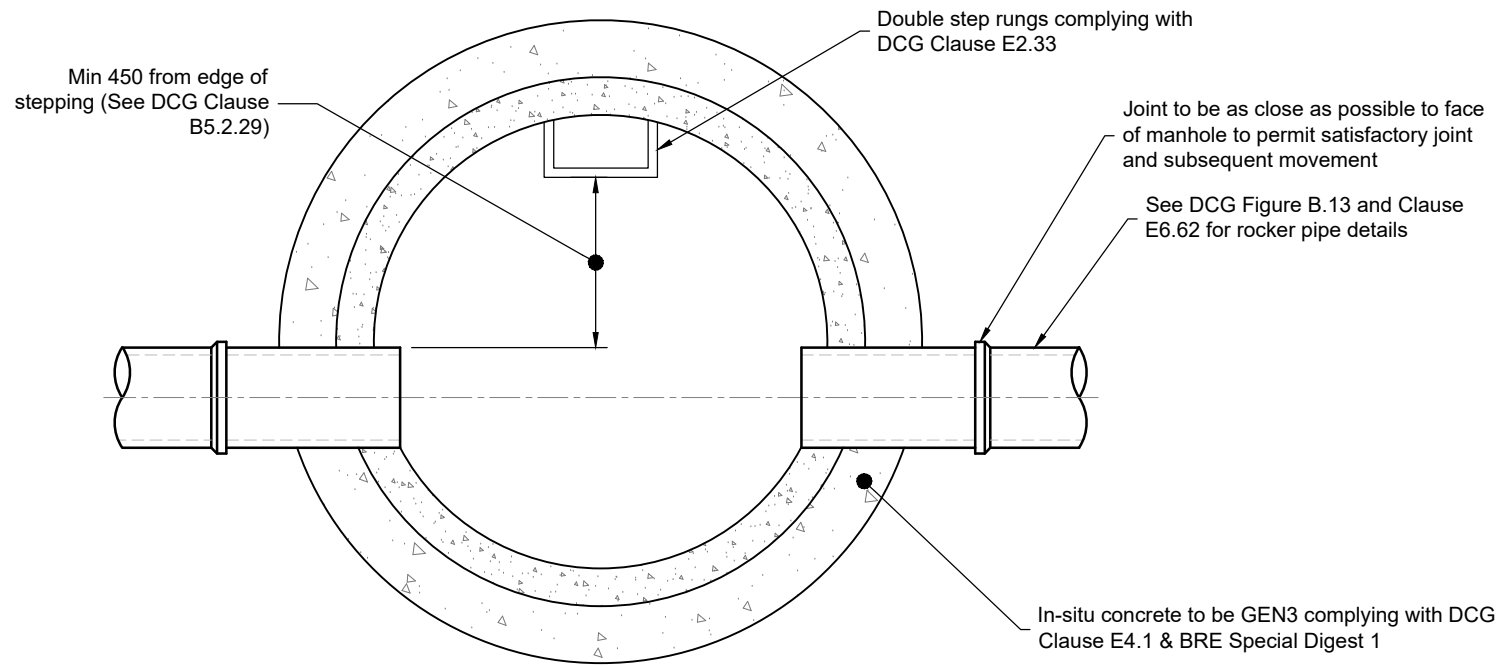
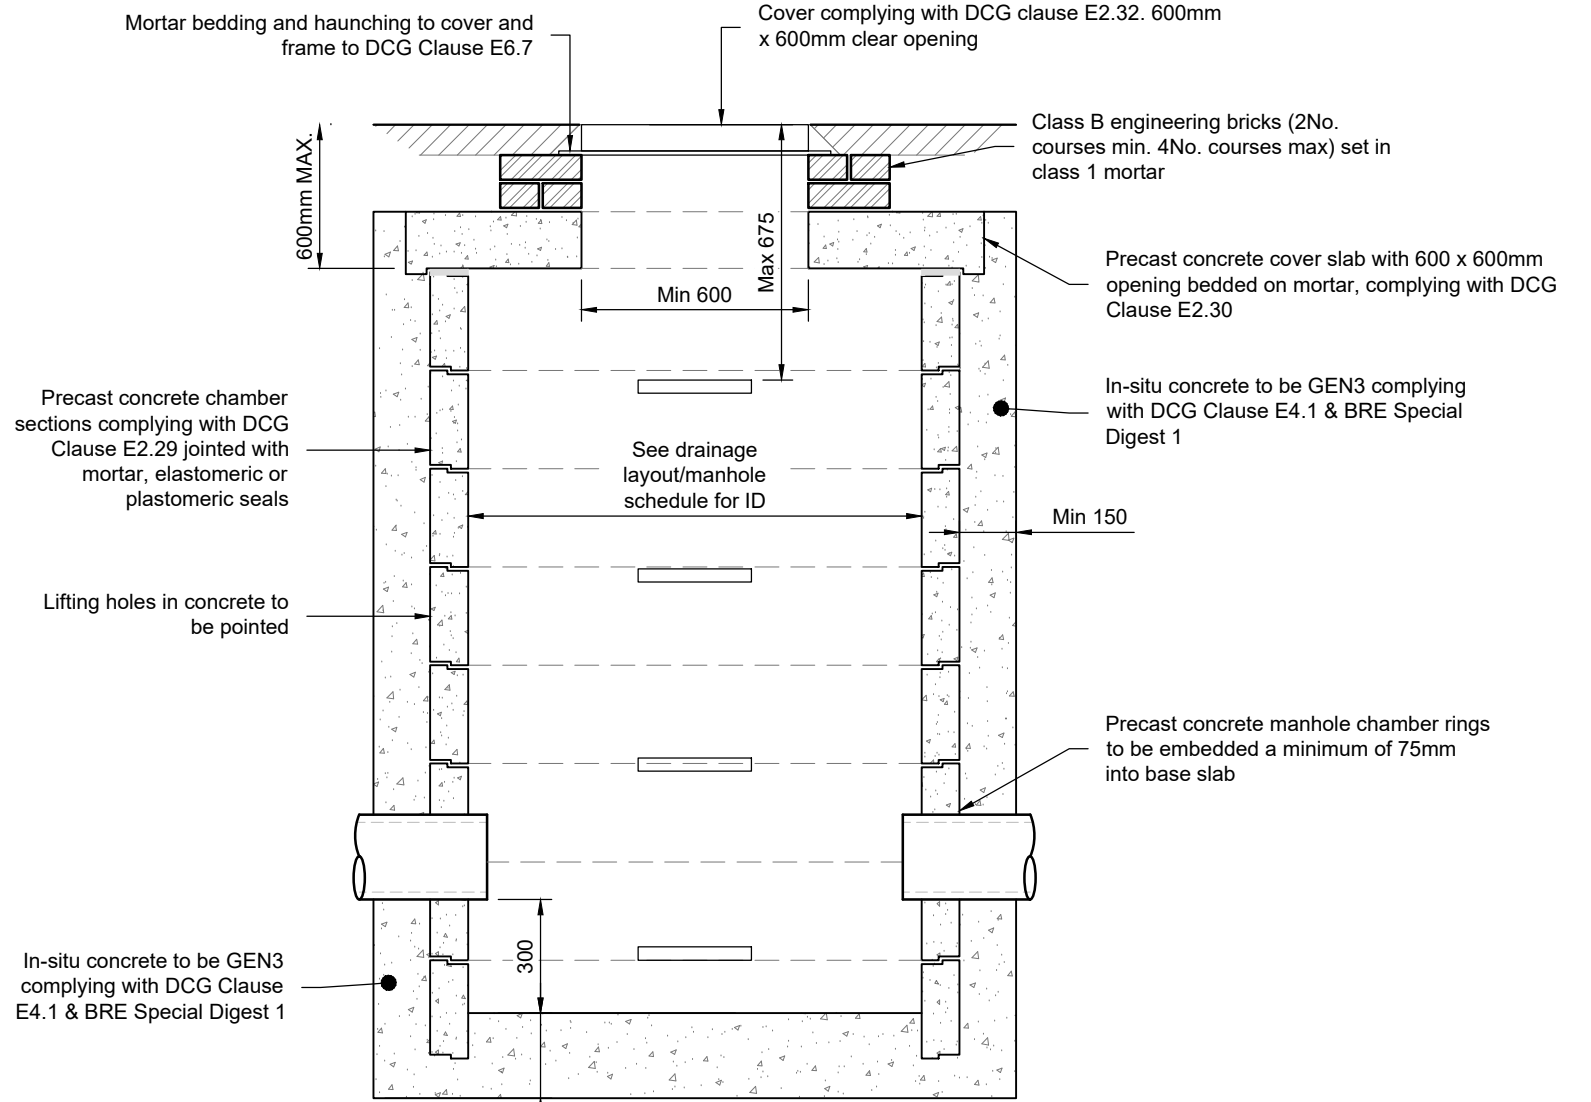
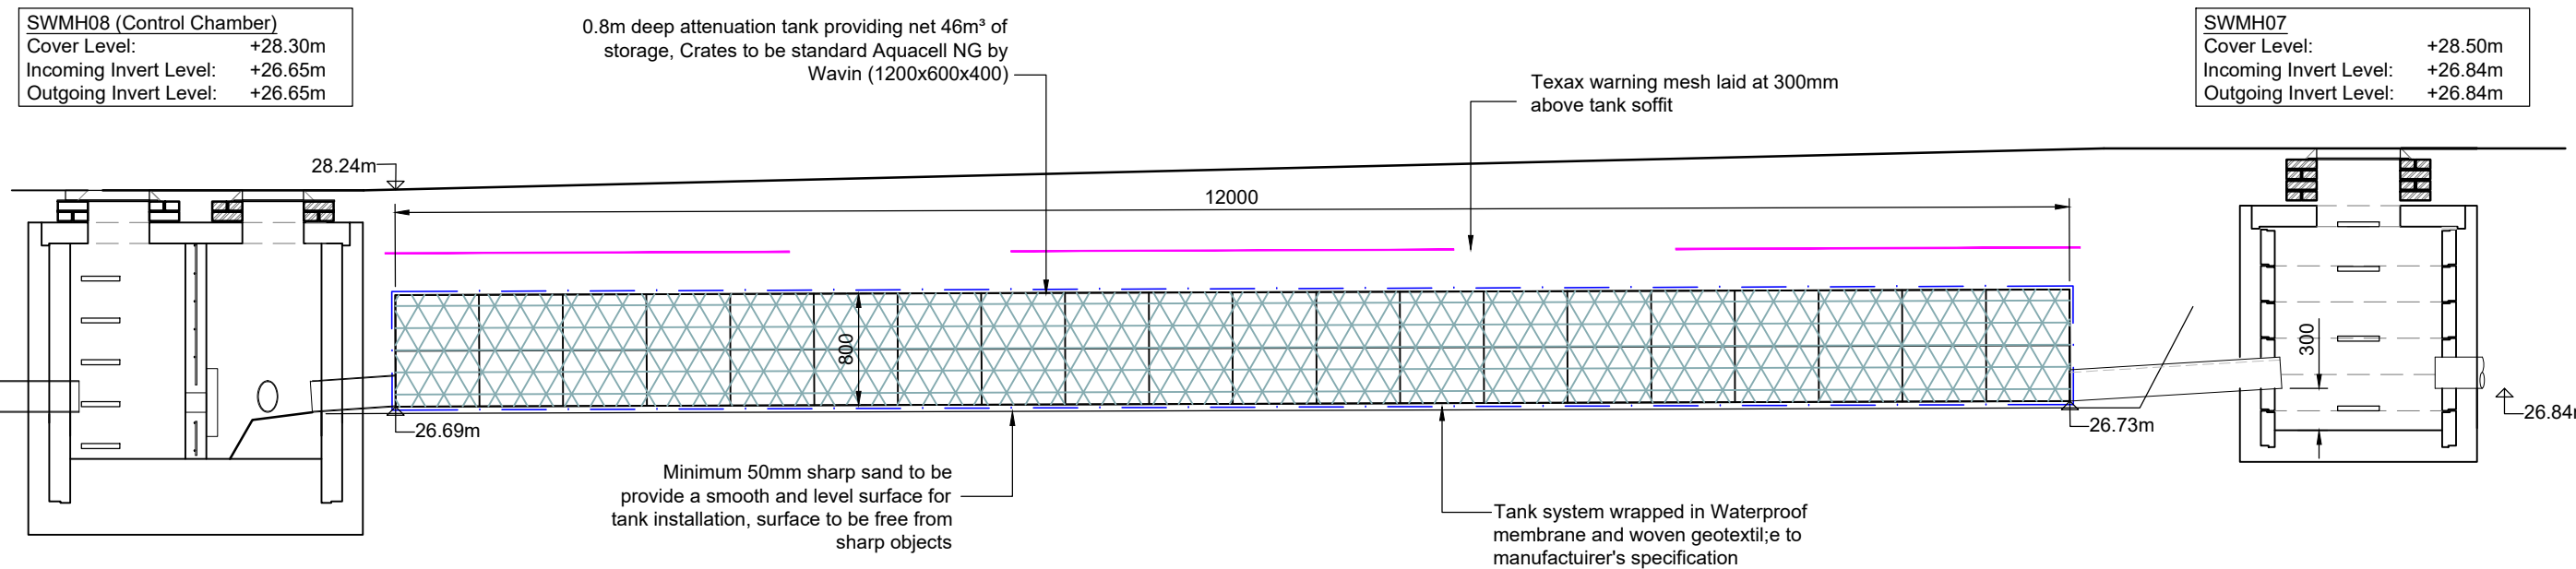


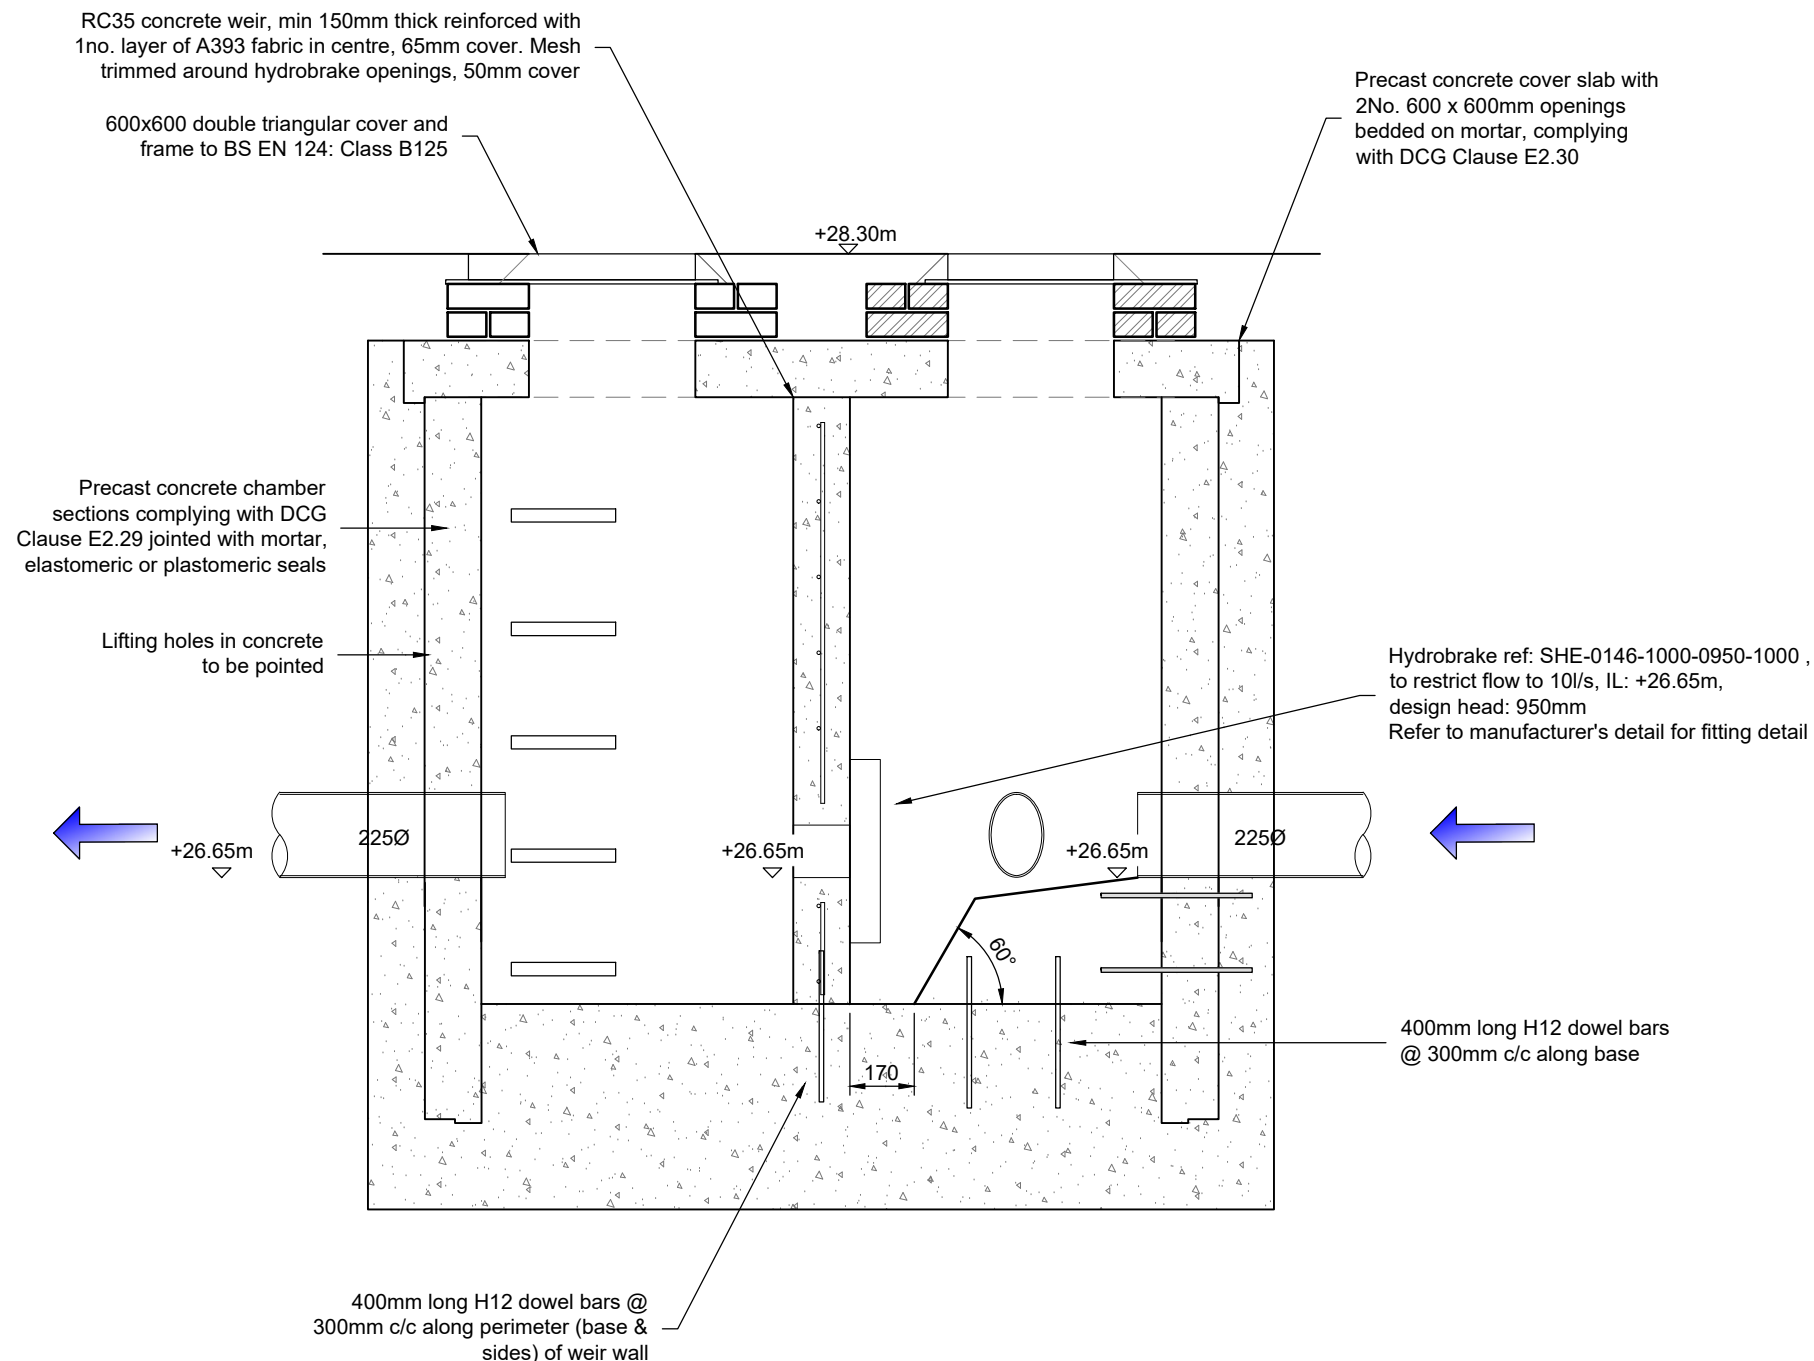

MANHOLE TYPE D
CATCHPIT
SCALE 1:20

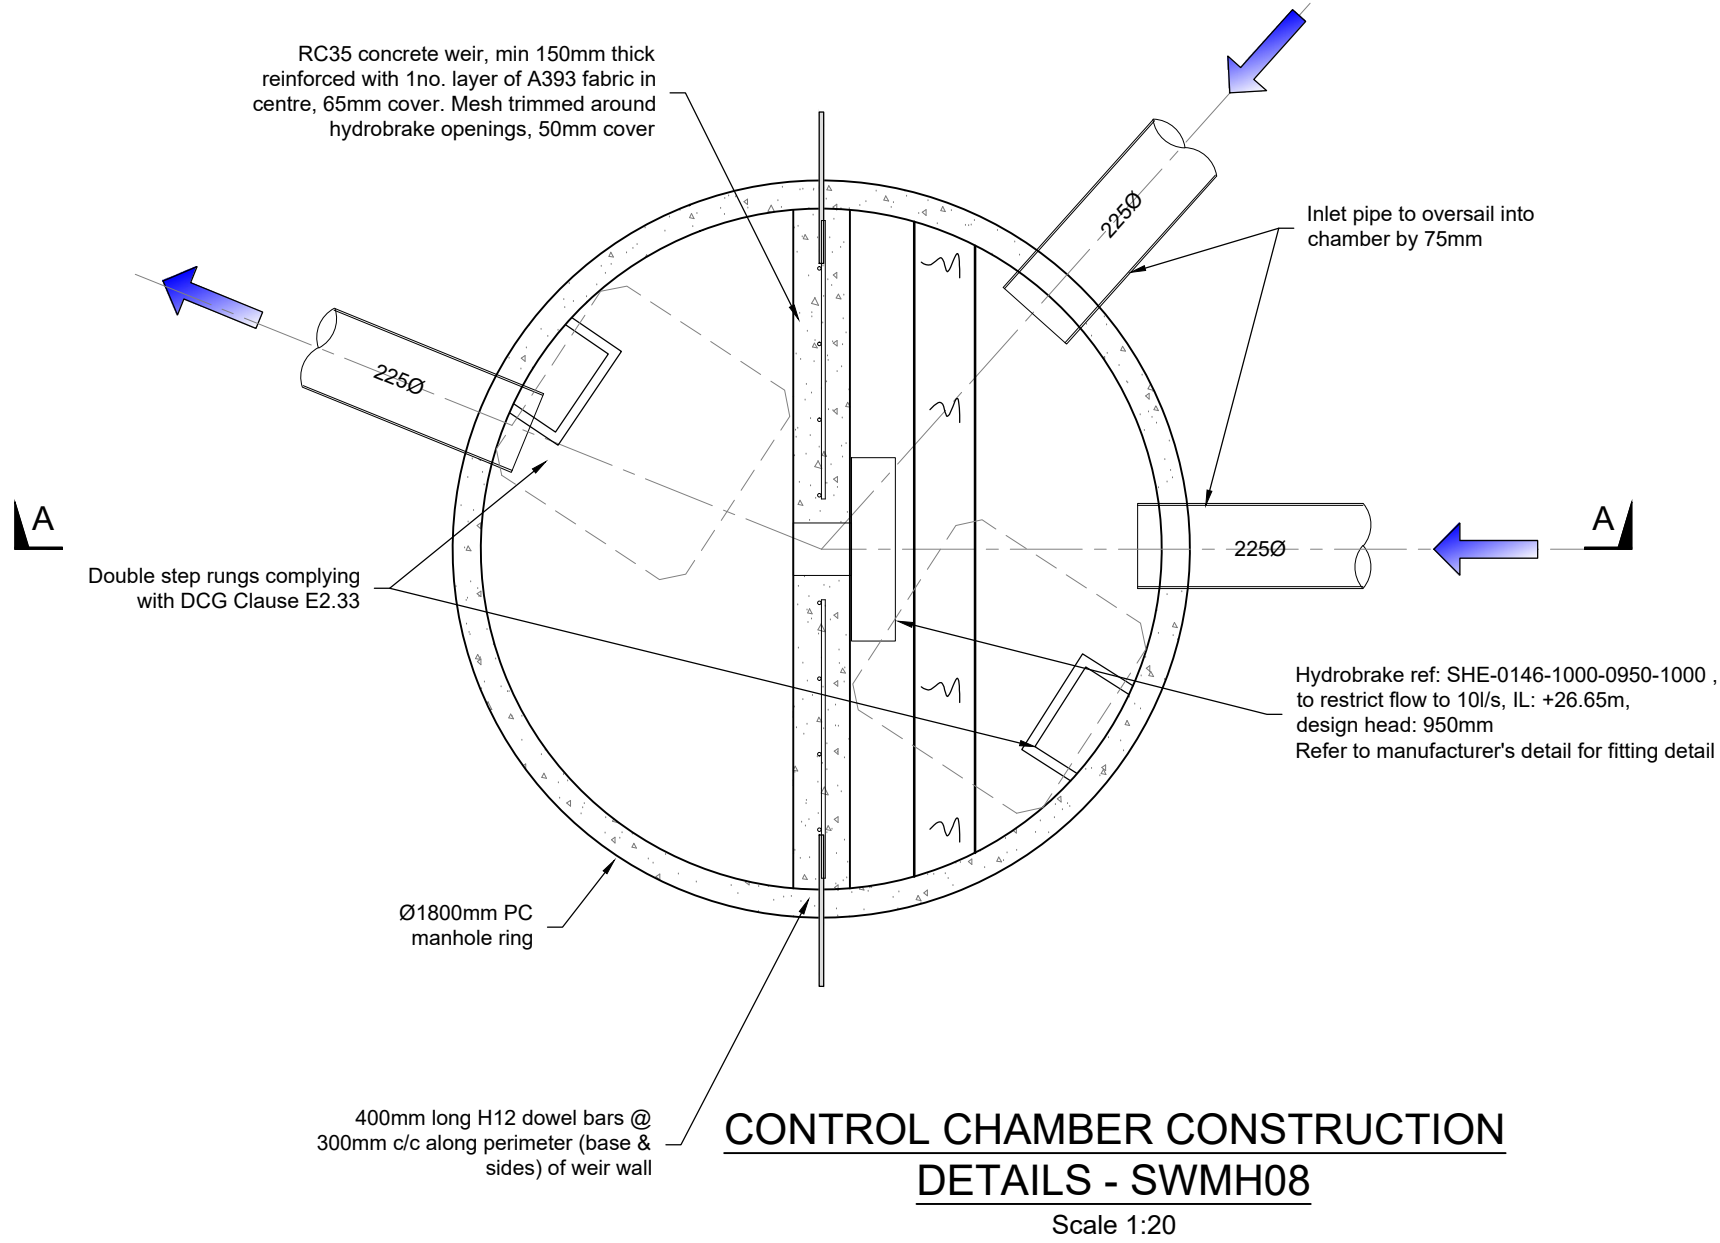

Notes

- Do not scale off this drawing.
- Should there be any conflict between the details indicated on this drawing and those indicated on other drawings the engineer should be informed prior to construction on site.
- All drawings are in millimetres unless otherwise stated.
- It is the responsibility of the contractor to execute the works at all times in strict accordance with the requirements of the health and safety at work act 1974 and cdm regulations 2015.
- All drainage is to be constructed in accordance with the building regulations.
- Drainage on site is considered as private, and is not subject to being adopted.
- All manhole cover levels are approximate.
- All rainwater downpipes to be fitted with a rodding facility located above ground level.

PRELIMINARY

P1	FIRST ISSUE	EP	PM	EP	10.09.25
REV	DESCRIPTION	BY	CHK	APP	DATE

REVISION TABLE

HBPW
CONSULTING ENGINEERS

43 BRIDGEGATE
RETFORD
NOTTINGHAMSHIRE
DN22 7UX
TEL: (01777) 869896
www.hbpw.co.uk

CLIENT: **NATIONWIDE ENGINEERING**

HBPW PROJECT NUMBER:
SL08556

PROJECT:
**UNIT A, CONSORT WAY
BURGESS HILL**

DRAWING:
**DRAINAGE CONSTRUCTION DETAILS,
SHEET 2**

PROJECT ENGINEER: E. PARRY		DRAWN: E. PARRY		
CHECKED: P. MONAGHAN		APPROVED: E. PARRY		
DATE: 10.09.2025	SCALE: AS SHOWN	SIZE: A1	SUITABILITY: S3	REVISION: P01

DOCUMENT REFERENCE NUMBER:
SL08556-HBPW-00-ZZ-D-C-05004

