



Section 1-1

As Existing
1:50


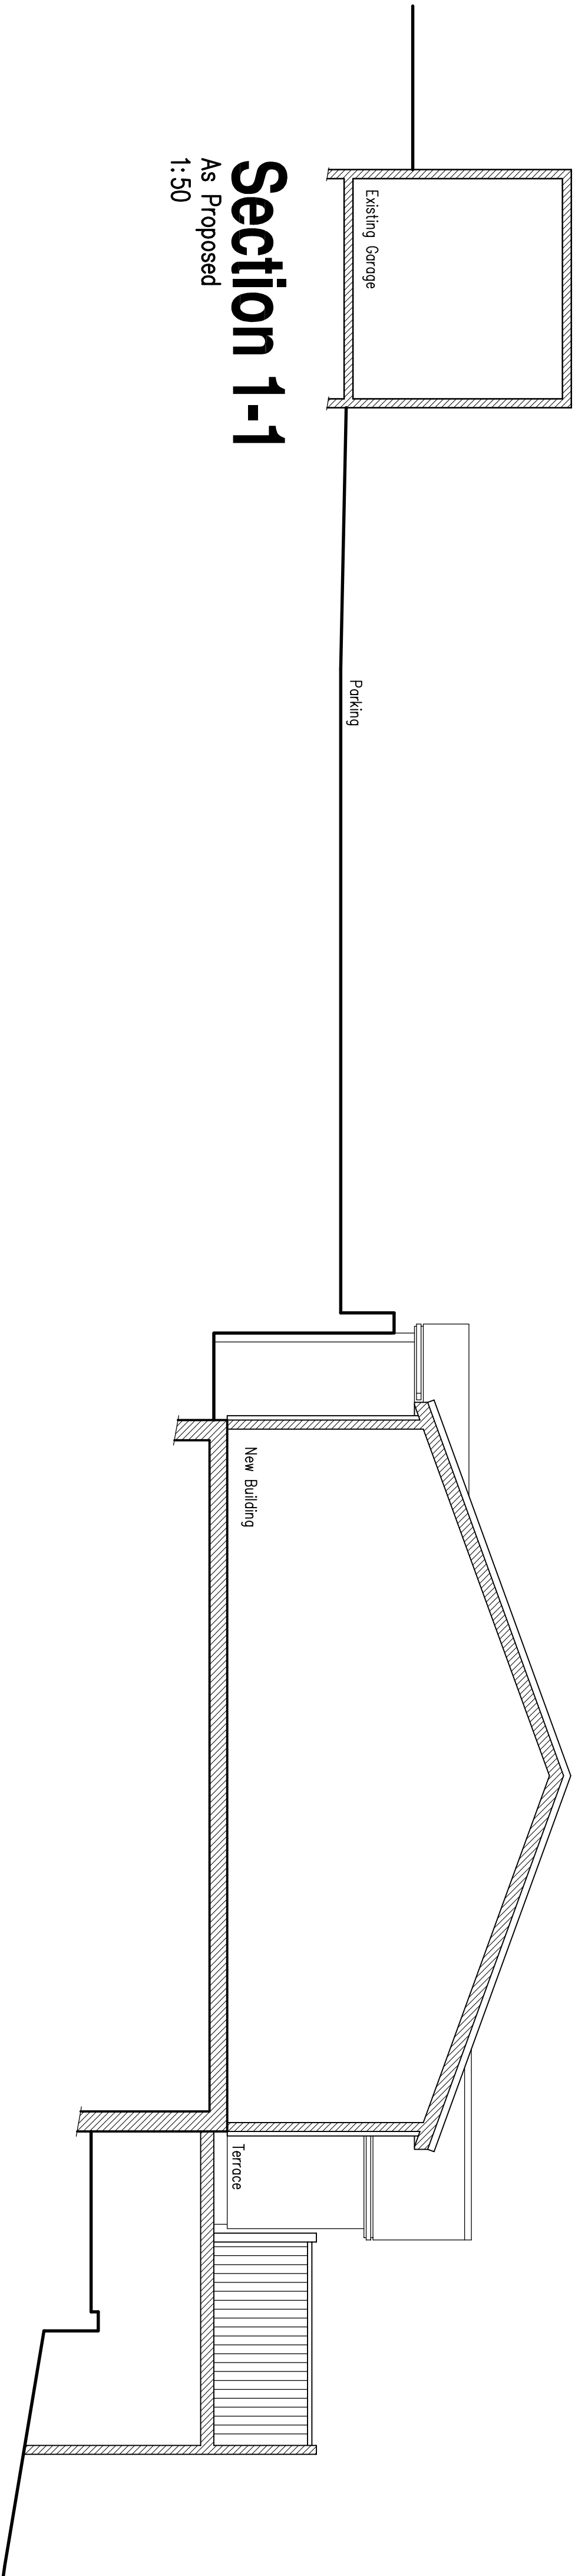


Section 1-1

As Proposed
1:50

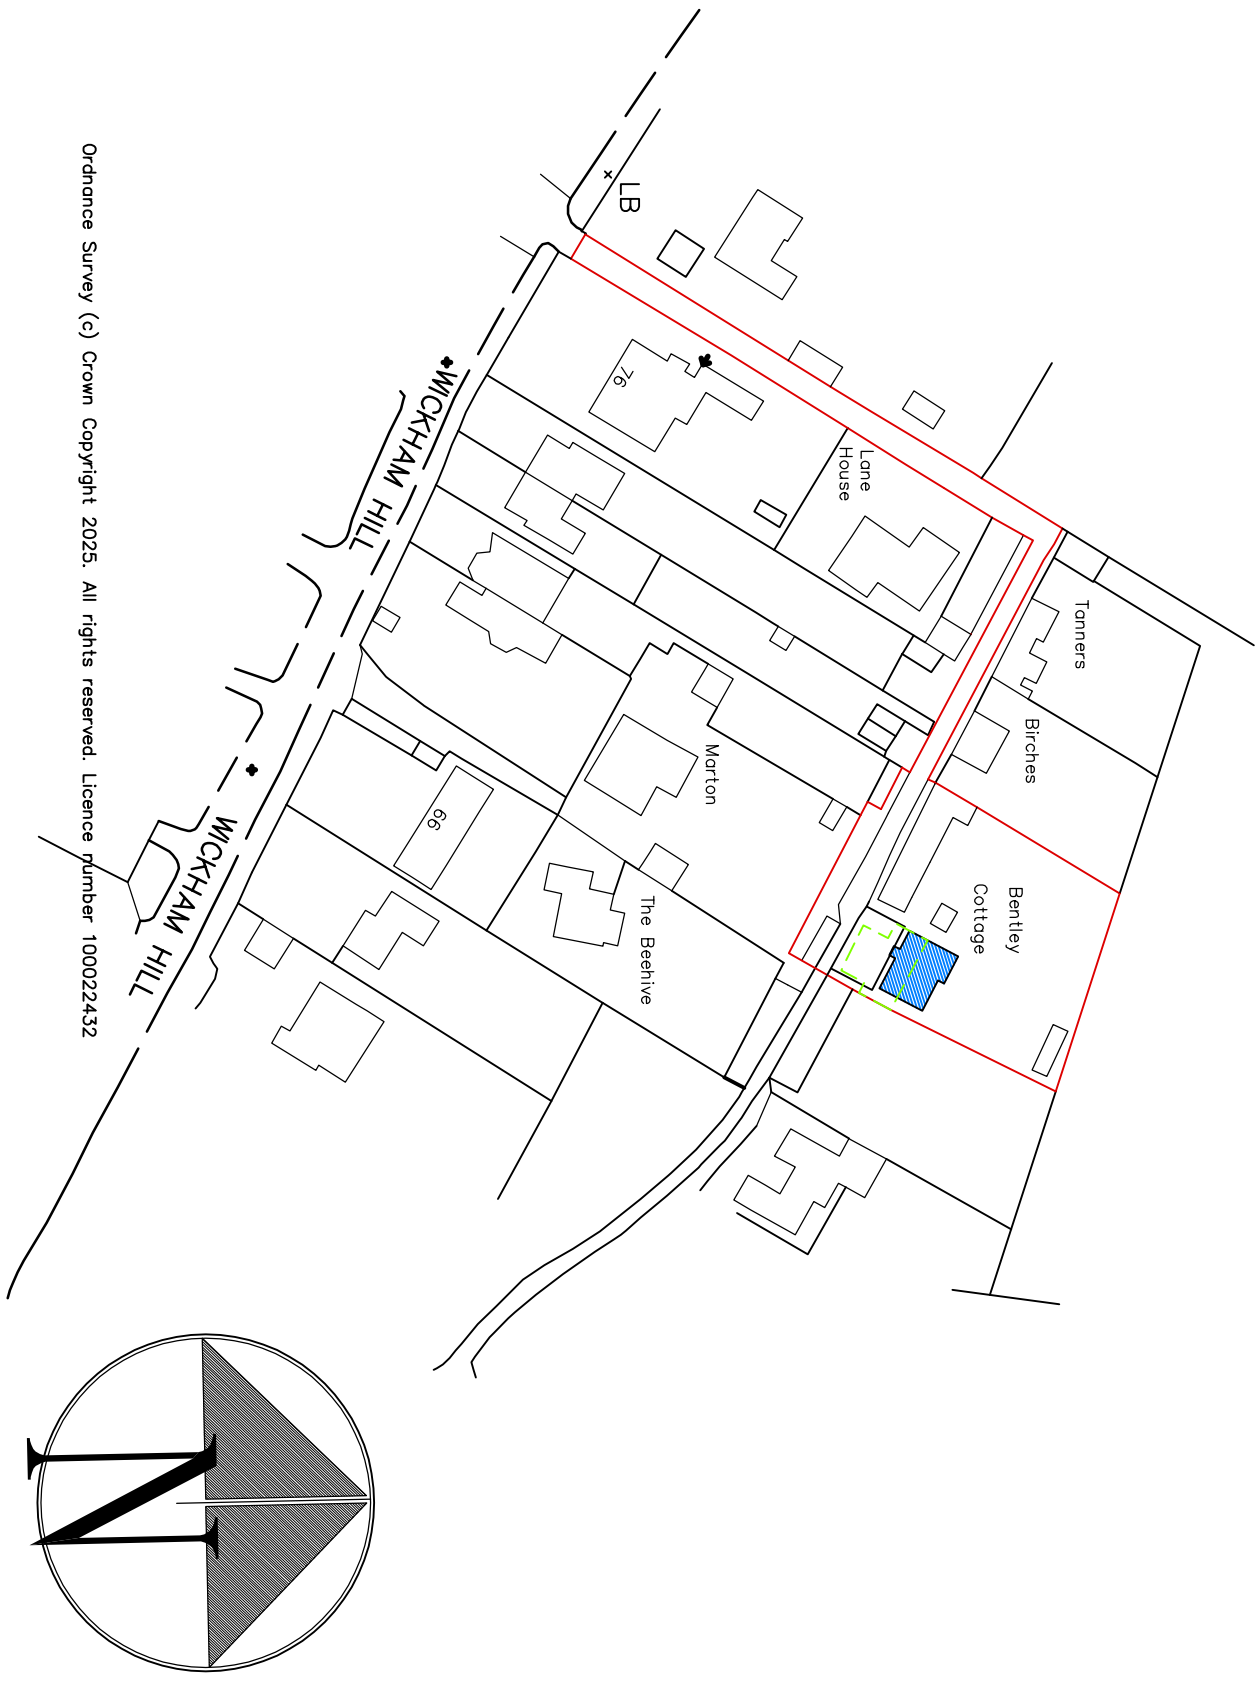

Ordnance Survey (c) Crown Copyright 2023. All rights reserved. Licence number 100022432

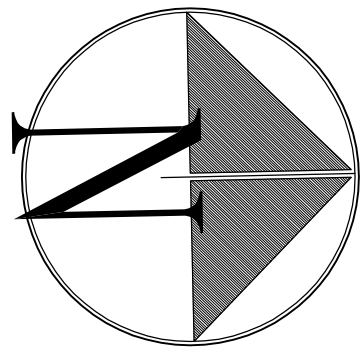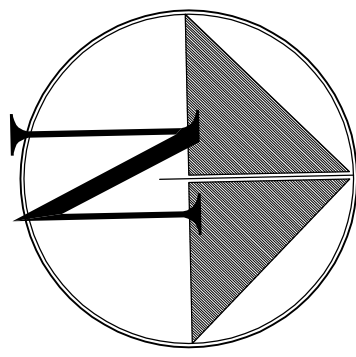


Location Plan

1:1250

Block Plan

1:500

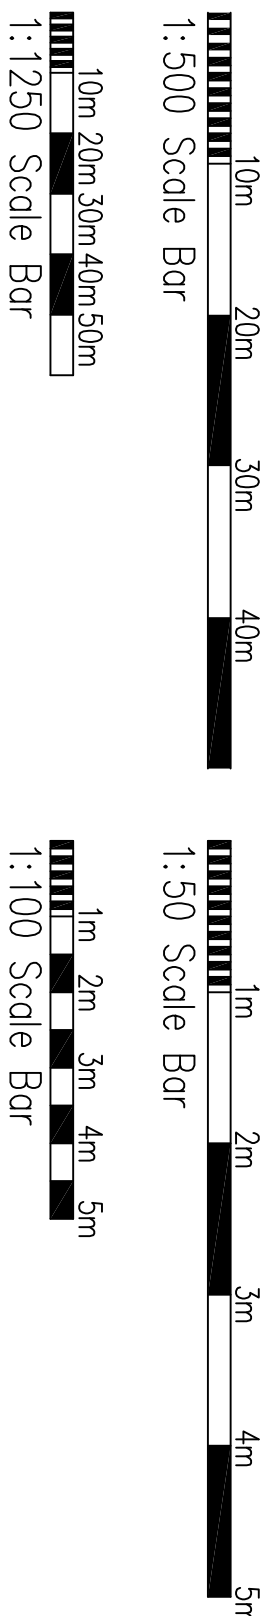

1 April 2026. Amended to consultants comments

Project:
New Annexe
Bentley Cottage
Wickham Hill
Hurslipierpoint

Drawing title:
Site Sections
Block & Location Plans

Client:
Action / Hillier

Copyright of:
Clive Voller Associates
Chartered Building Surveyors
15 Station Road
Burgess Hill
West Sussex
RH15 9DE
Tel: 01444 871010
Fax: 01444 870099
Web: www.clivevoller.com



Scale:
1:50, 1:500, 1:1250 @ A1

Date:
April 2026

Drawn:

Dwg. No.:
4138-A-03

Rev'n
A