


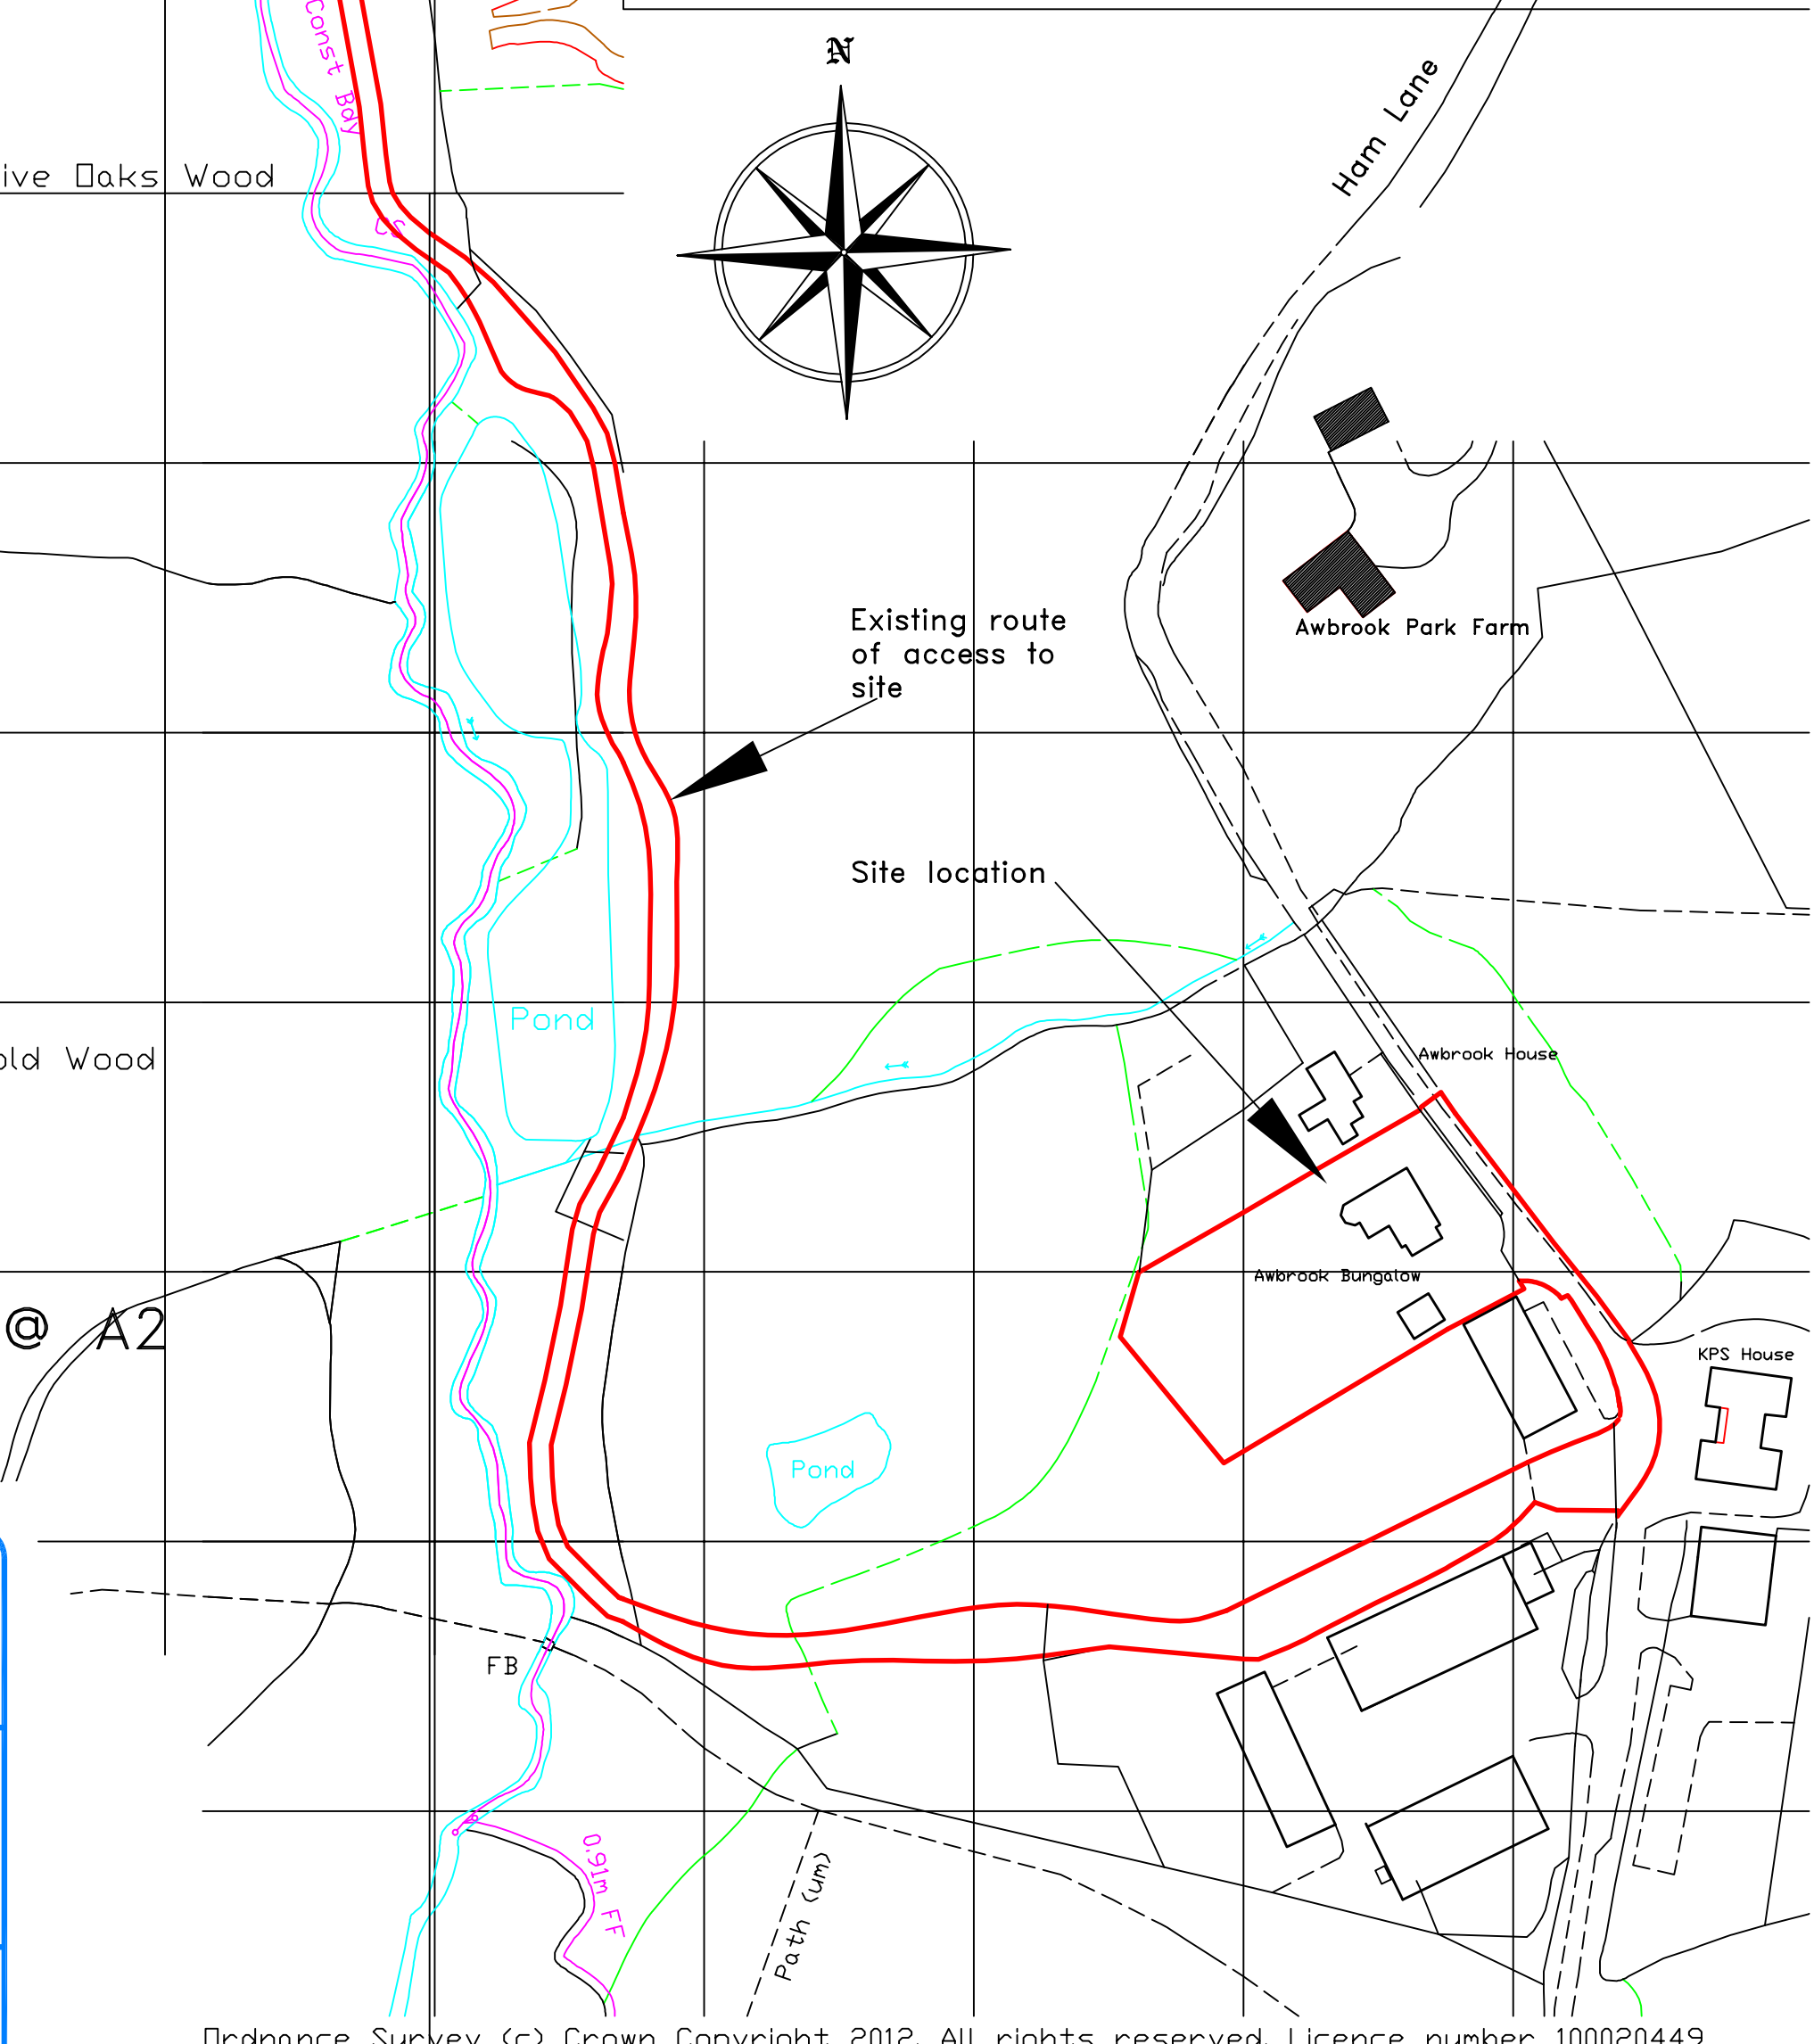

Location Plan 1:1250 @ A2



Block Plan 1:500 @ A2



Ordnance Survey (c) Crown Copyright 2012. All rights reserved. Licence number 100020449

MIKE HILL

ARCHITECTURAL SERVICES

Croom Cottage London Road East Hoathly Lewes East Sussex BN8 6EL
Tel : 01825 840296 e-mail hill304@btinternet.com

Project	Proposed Addition AWBROOK BUNGALOW Ham Lane, Scaynes Hill.		
Client	MR D. SMYTH		
Drawing	Location & Block Plan	Drawn By	MGH
Scale	1:1250 & 1:500 @ A2	Drawing No	1726/3
Date	September 2026	Revision	