




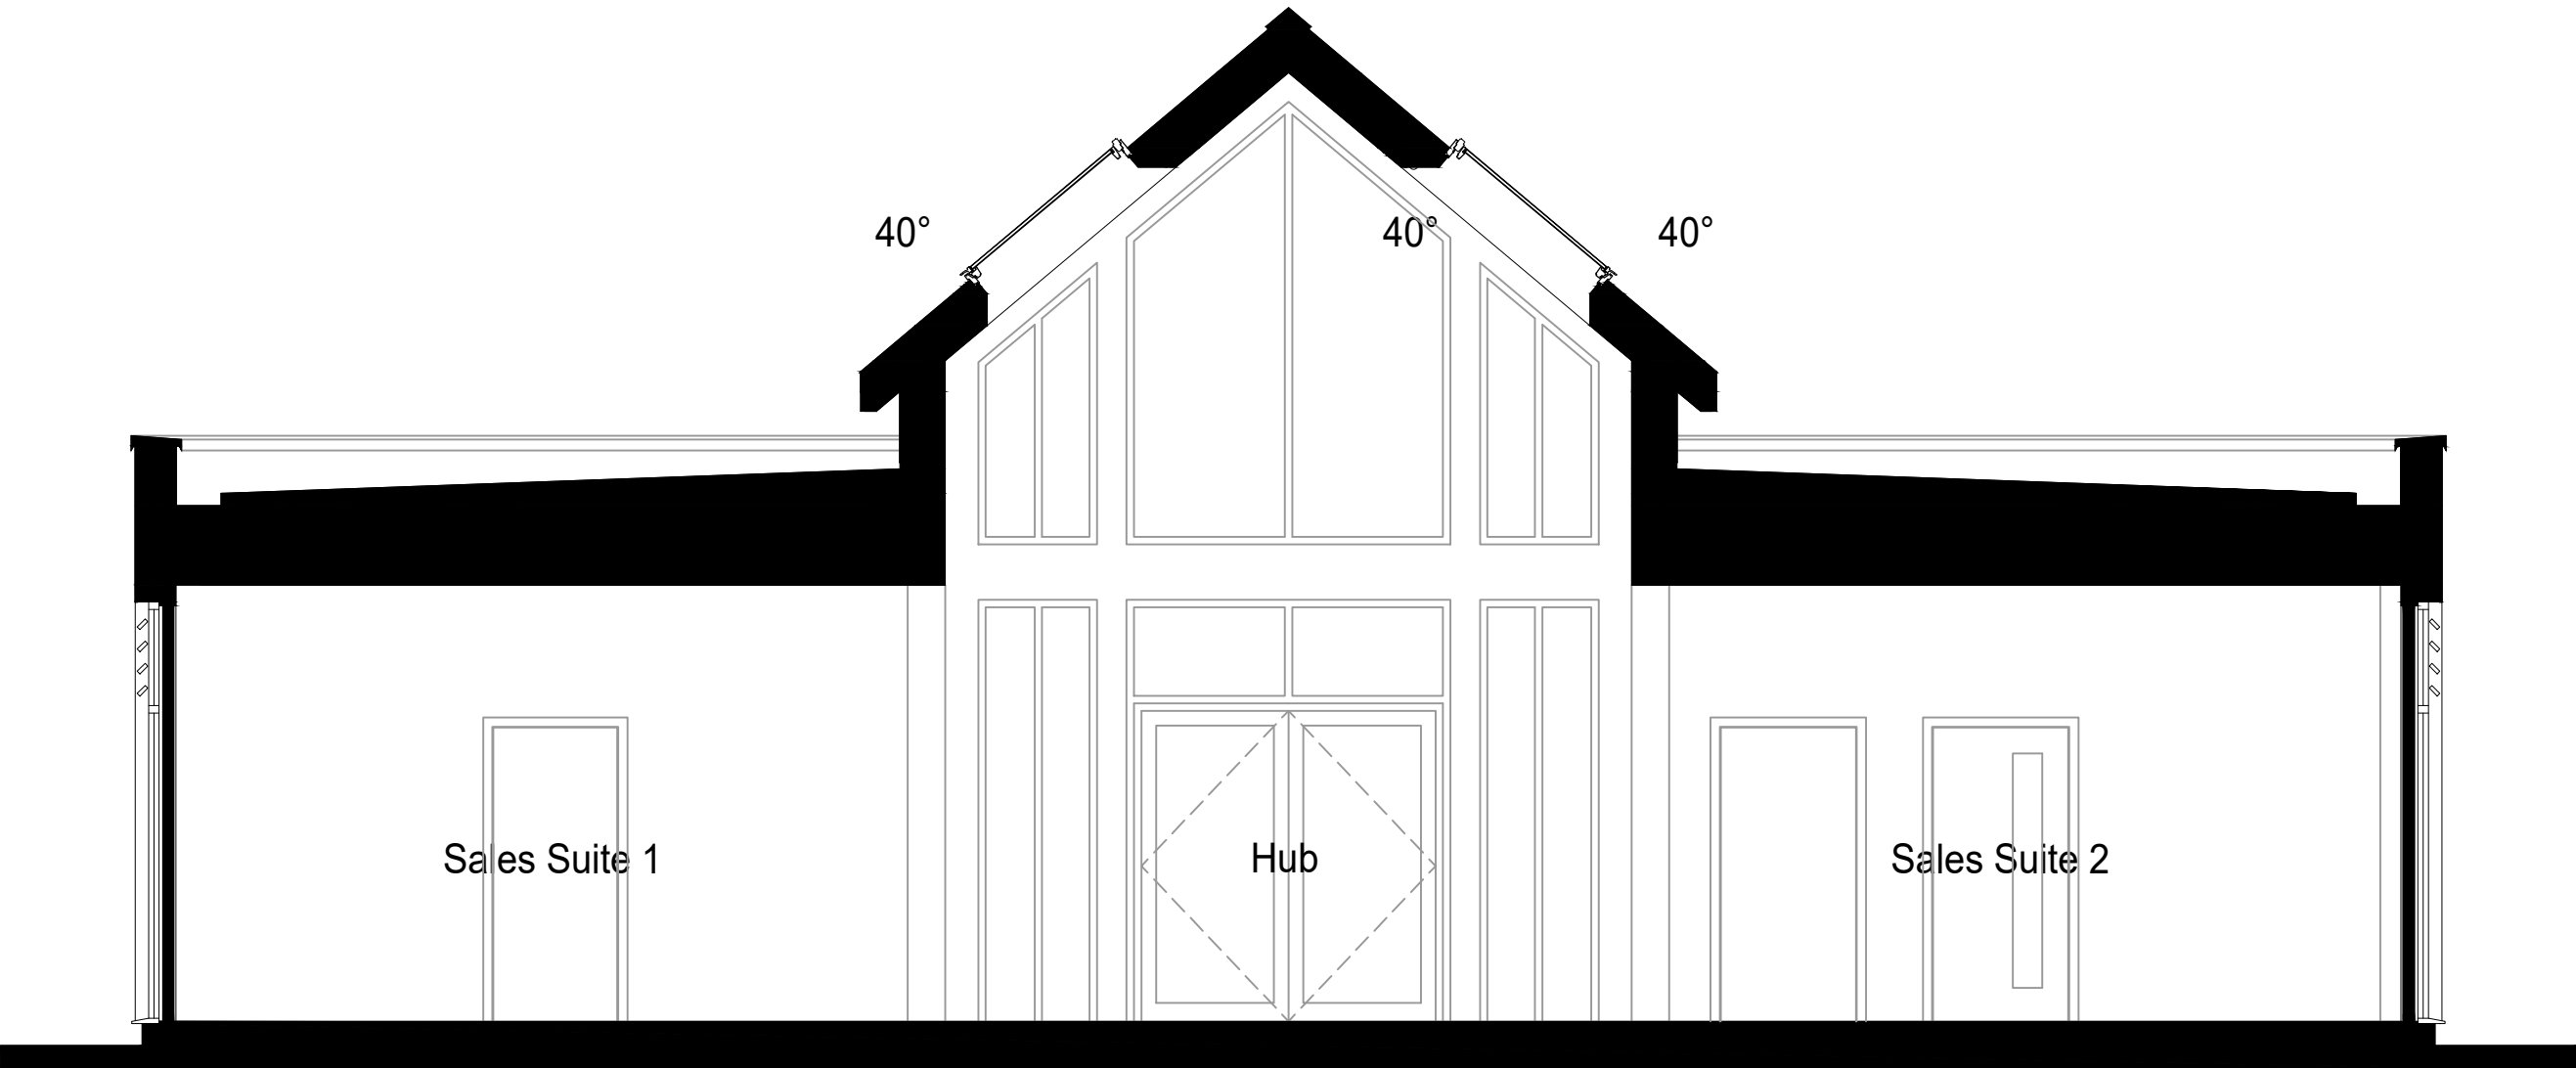


Section B-B

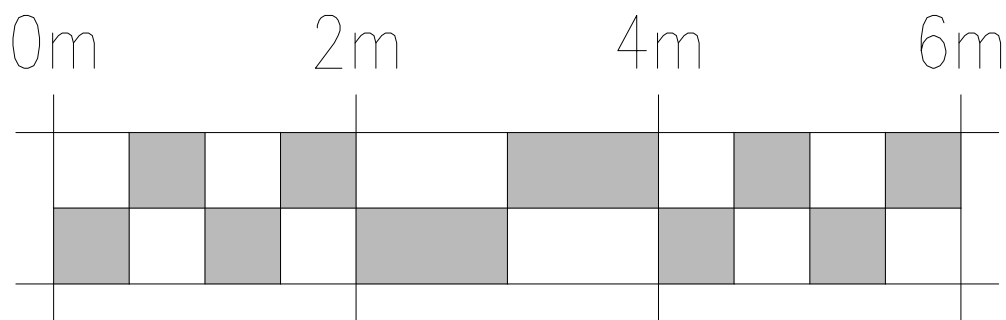

Section D-D

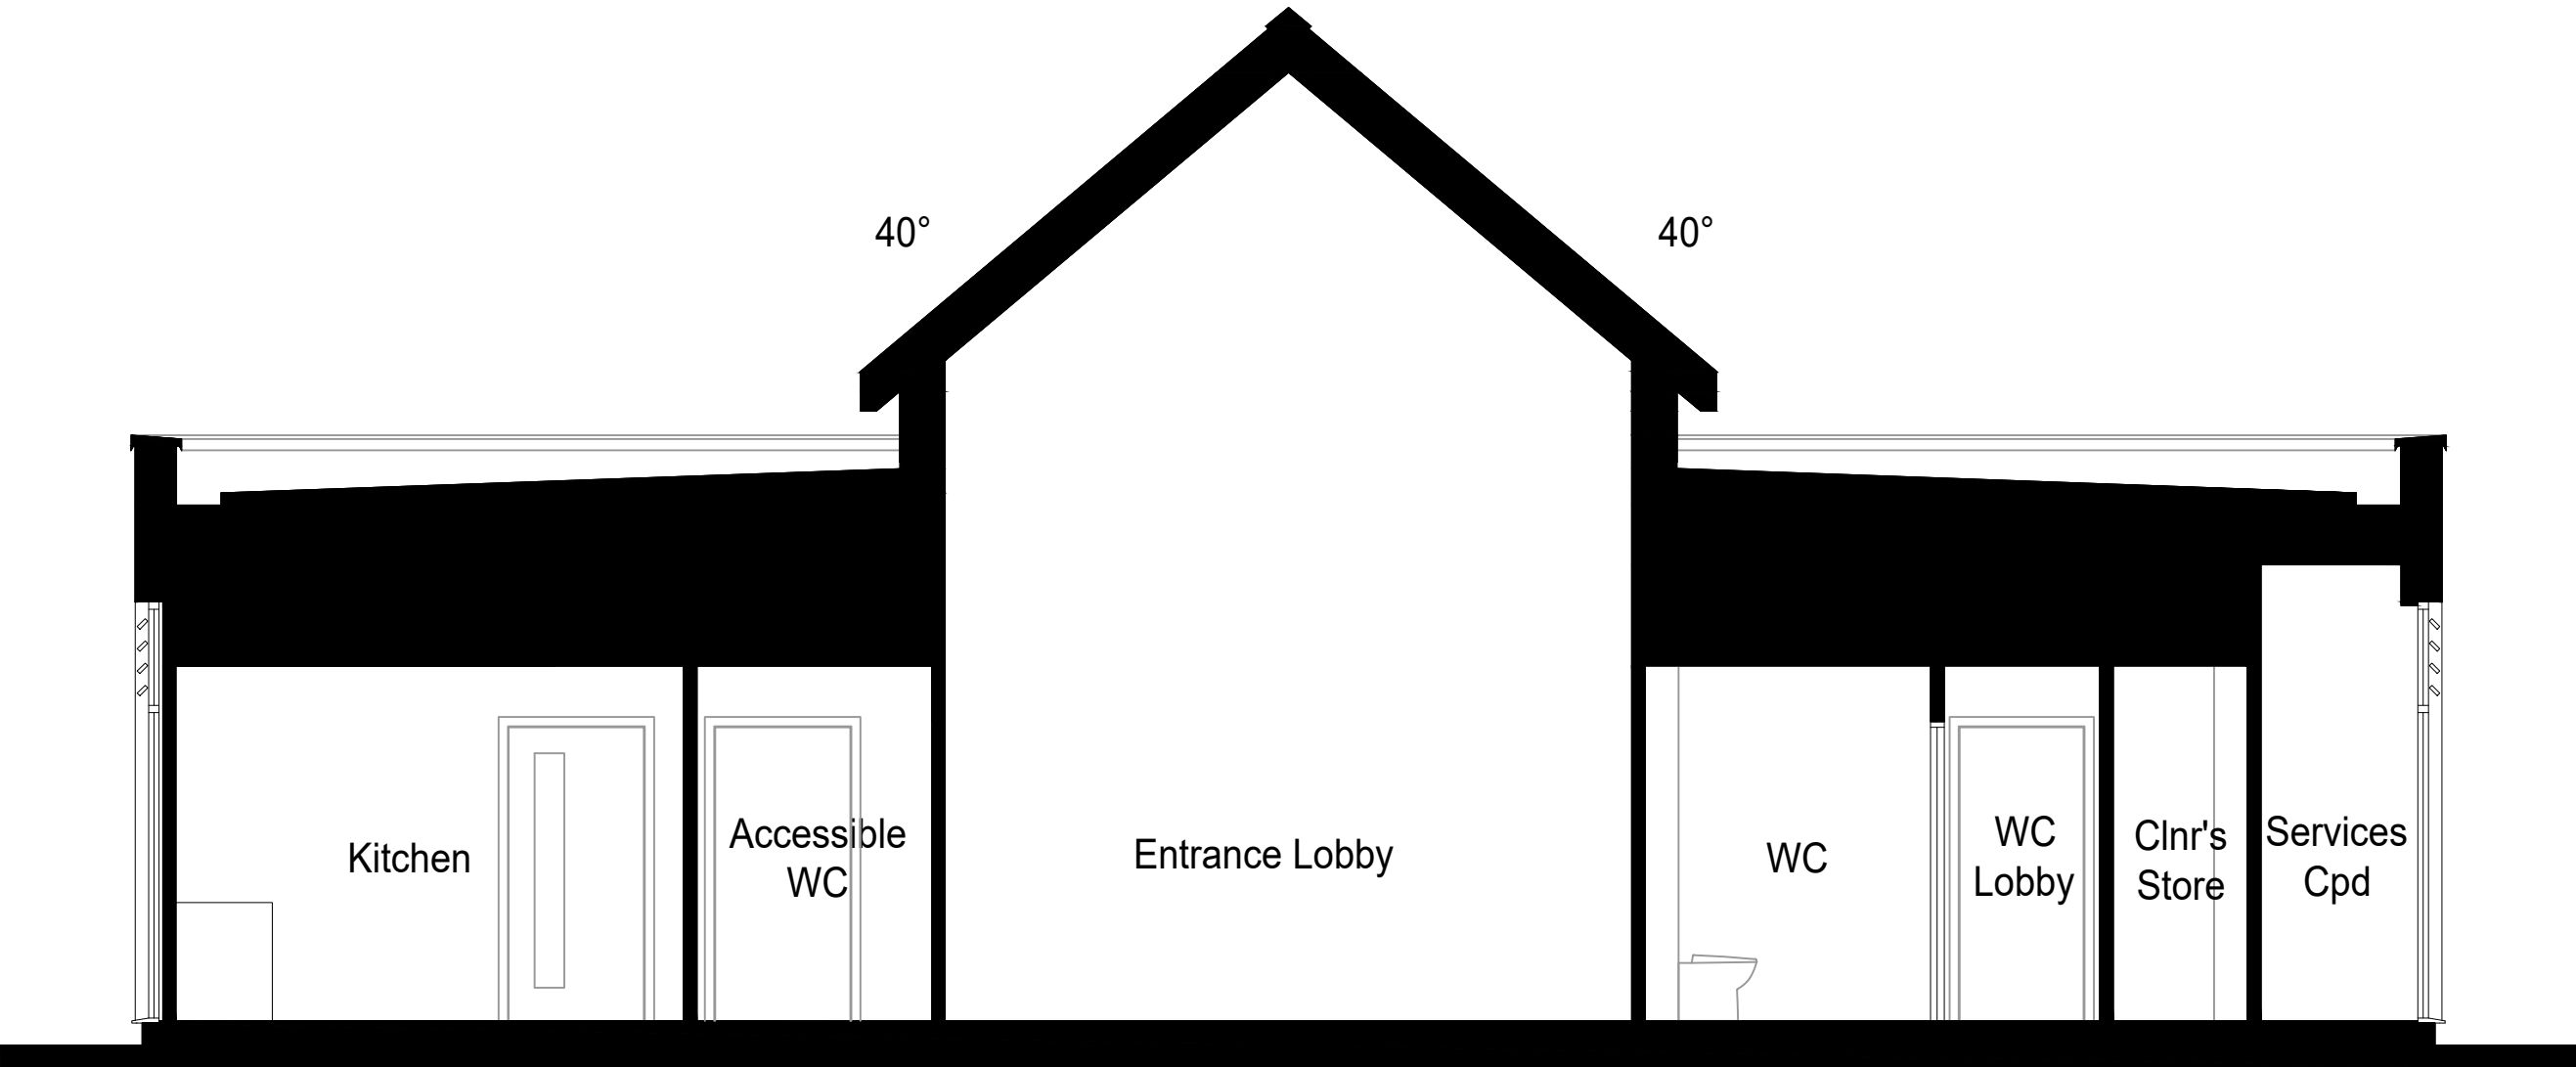

Section A-A

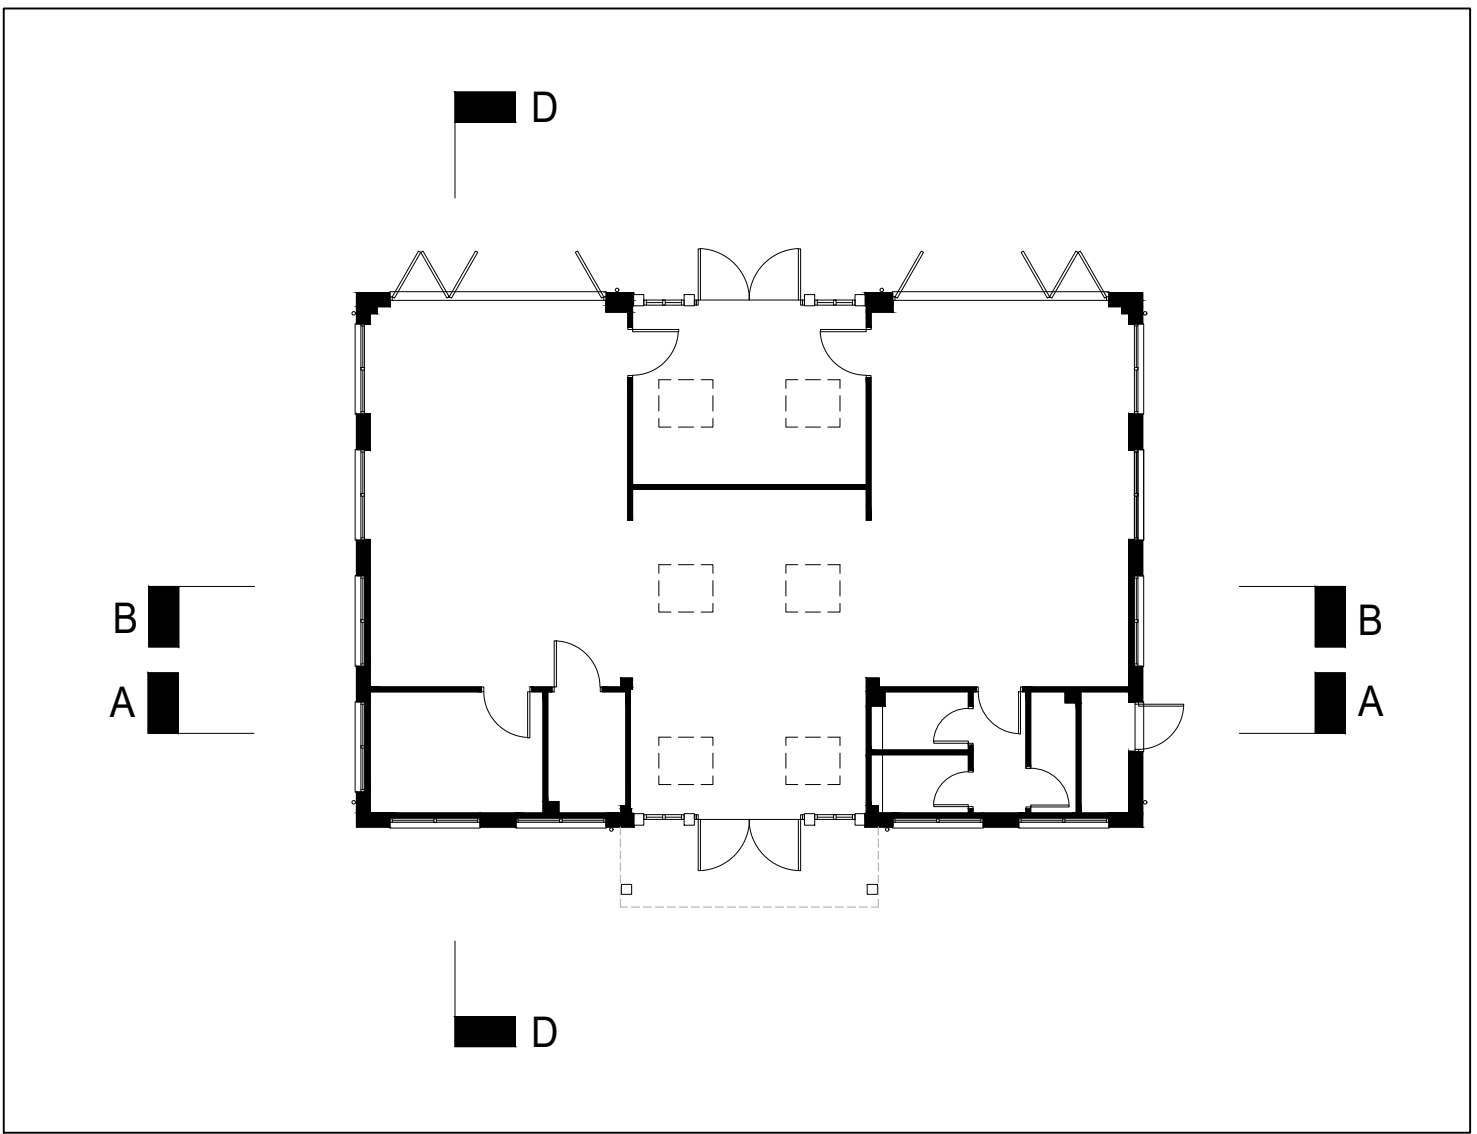

| REV   | DATE       | NOTE                   |
|---|------------|------------------------|
| DEVELOPMENT   |            |                        |
| Land East of Brighton Road<br>Pease Pottage   |            |                        |
| Thakeham Sales Centre   |            |                        |
| DRAWING TITLE   |            |                        |
| Sections<br>A-A, B-B, D-D   |            |                        |
| <br><b>THAKEHAM</b><br>Thakeham Homes Limited<br>Thakeham House   Summers Place<br>Stane Street   Billingshurst<br>West Sussex   RH14 9GN |            |                        |
| DRAWN   | DATE       | SCALE                  |
| LT   | March 2021 | 1:50 @ A1 (1:100 @ A3) |
| DRG No.   | REV.       |                        |
| T101_SC_105   |            |                        |