



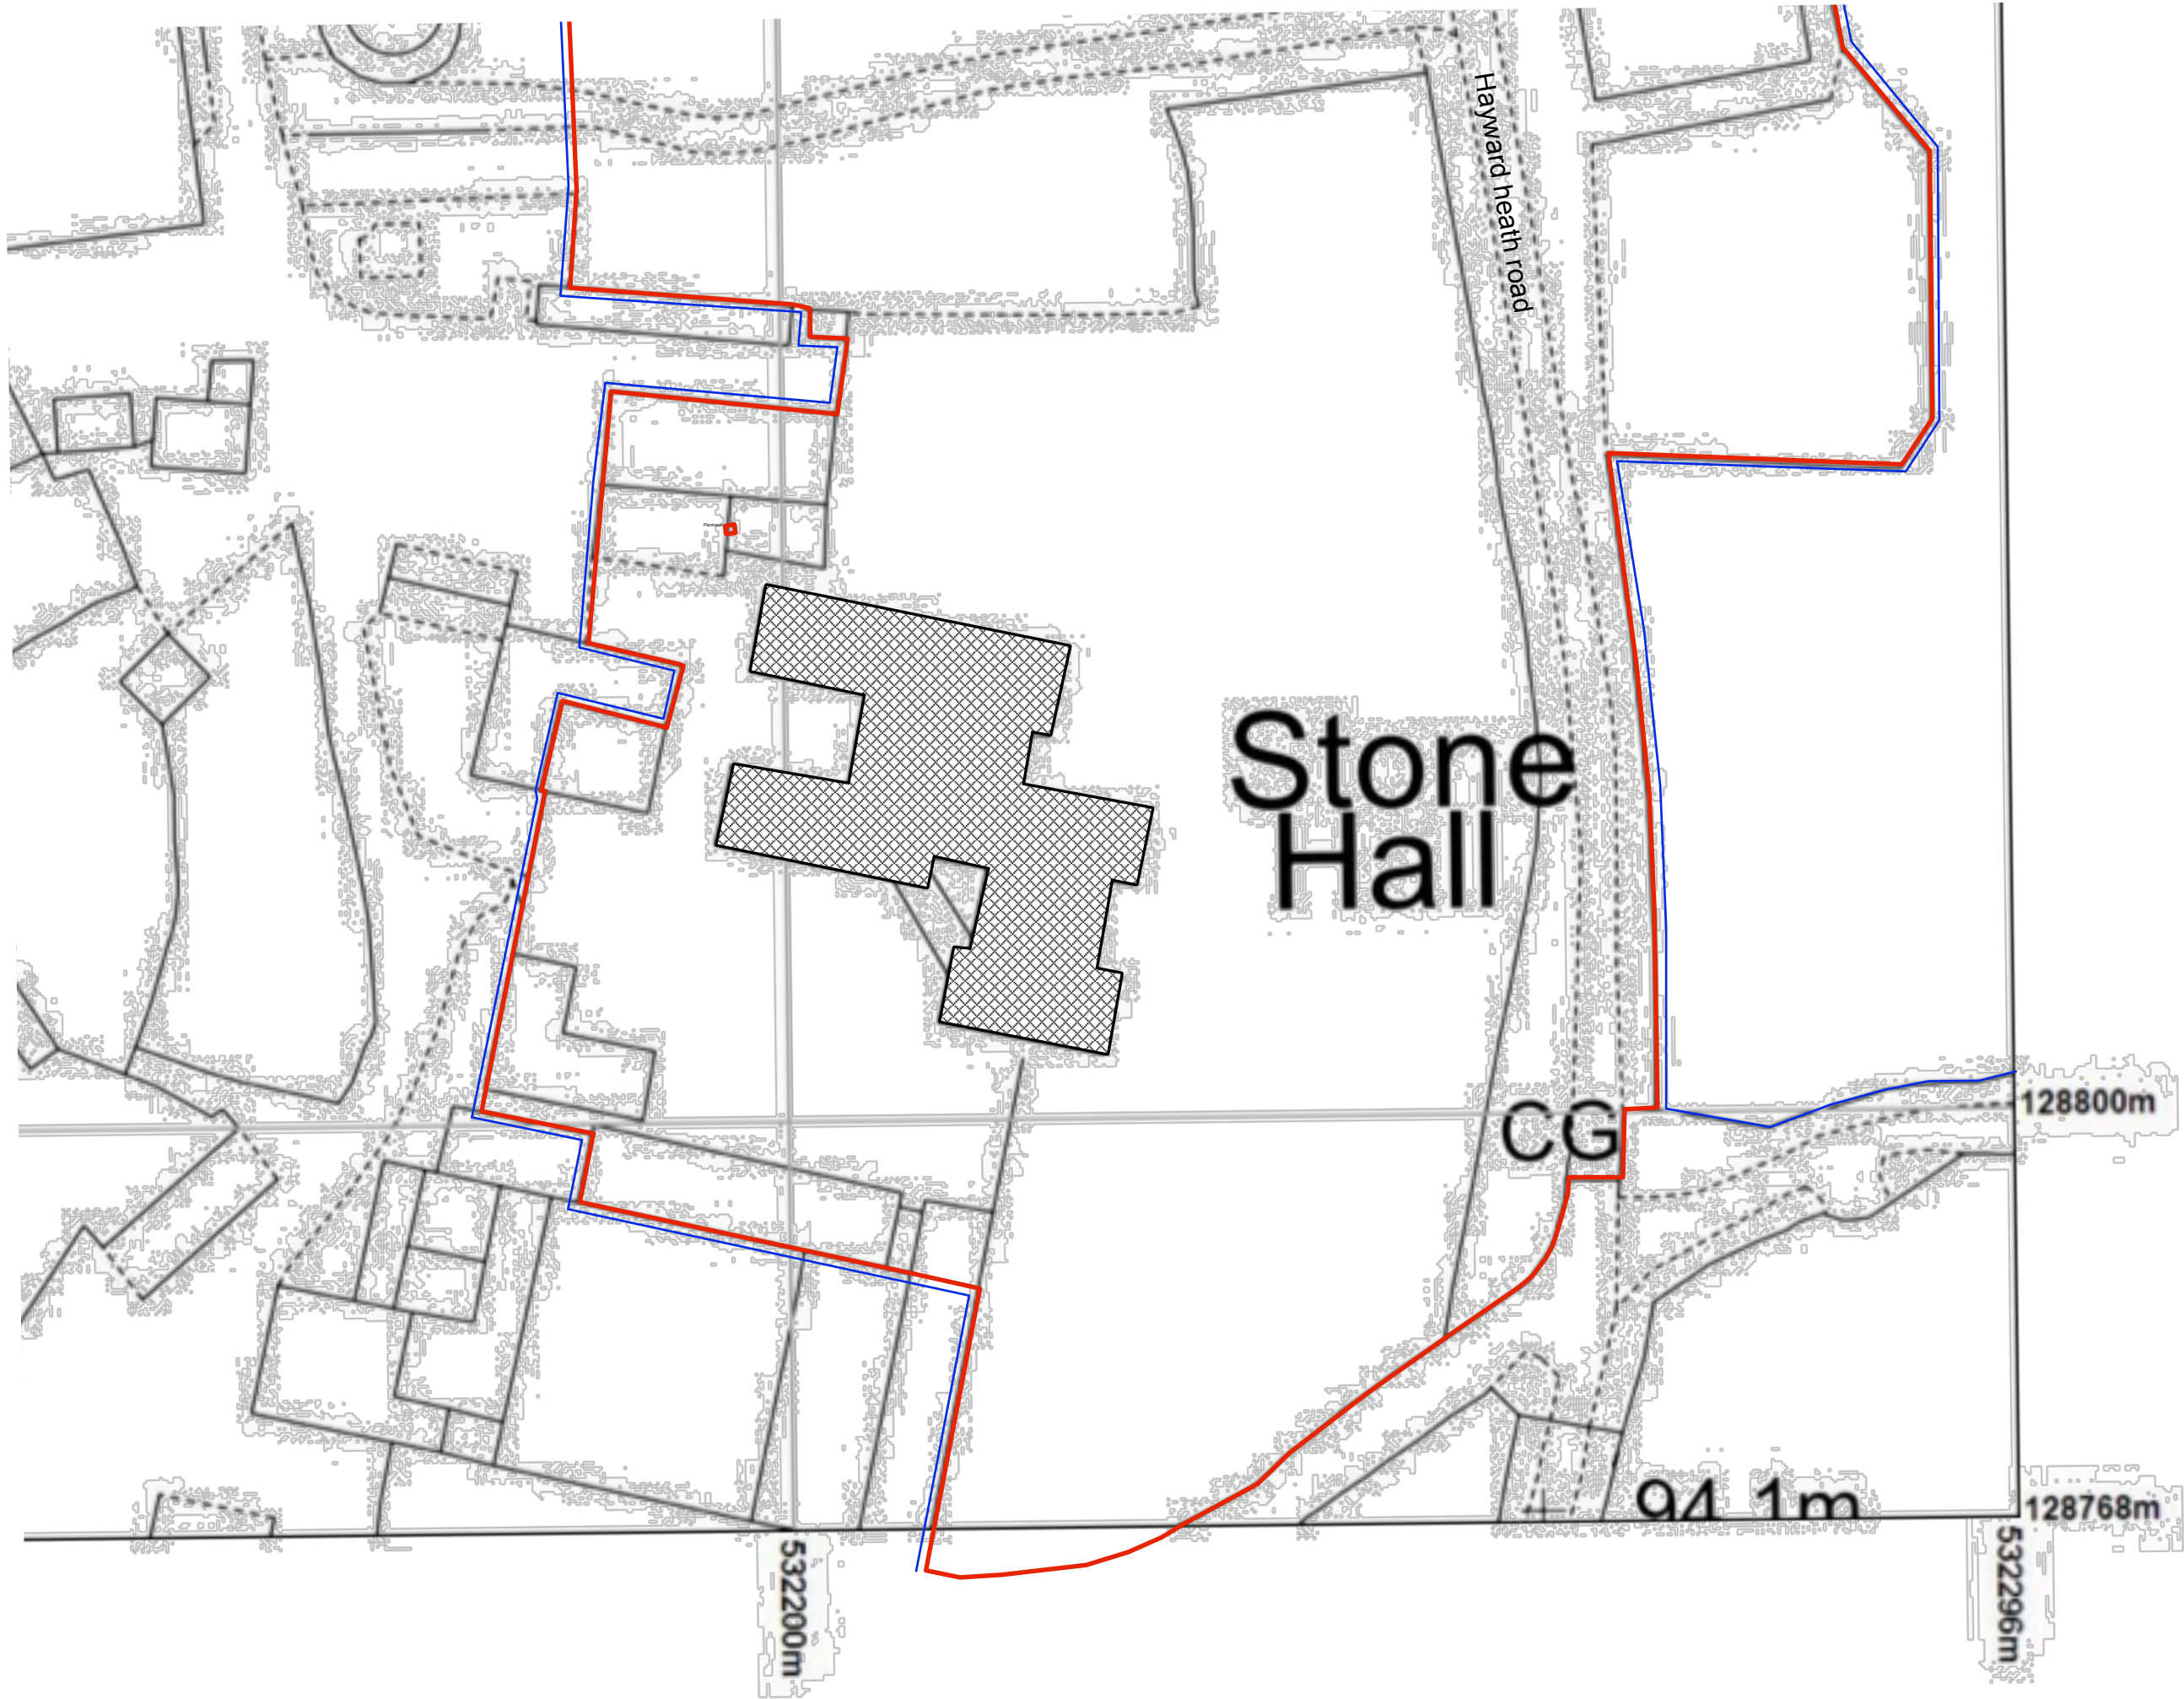

Scale 1:500

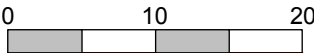

Rev.	Description	Date	Check by

1. Do not scale this drawing. The Contractor is to verify all dimensions & conditions on site and report any discrepancies to the Architect before proceeding.
2. This drawing is to be read in conjunction with all relevant project documentation.
3. This drawing is subject to the approval of the appropriate Statutory Authorities.

PERSEVERANCE
ARCHITECTS

PERSEVERANCE ARCHITECTS LTD
Three Brew Eagle House
163 City Road
London EC1V 1NF
+44 (0) 20 3773 8880
mail@perseverancearchitects.co.uk
www.perseverancearchitects.co.uk

Project :
STONE HALL
HAYWARDS HEATH RD, BALCOMBE,
HAYWARDS HEATH RH17 6QN

Title :
BLOCK PLAN

Scale : 1:500 @ A3 | Date : 20 10 2025

Drawn by : MS | Checked by : MW

Drawing No. : 2304_PL_402 | Revision : /

Status :
PLANNING

© PERSEVERANCEARCHITECTS LTD