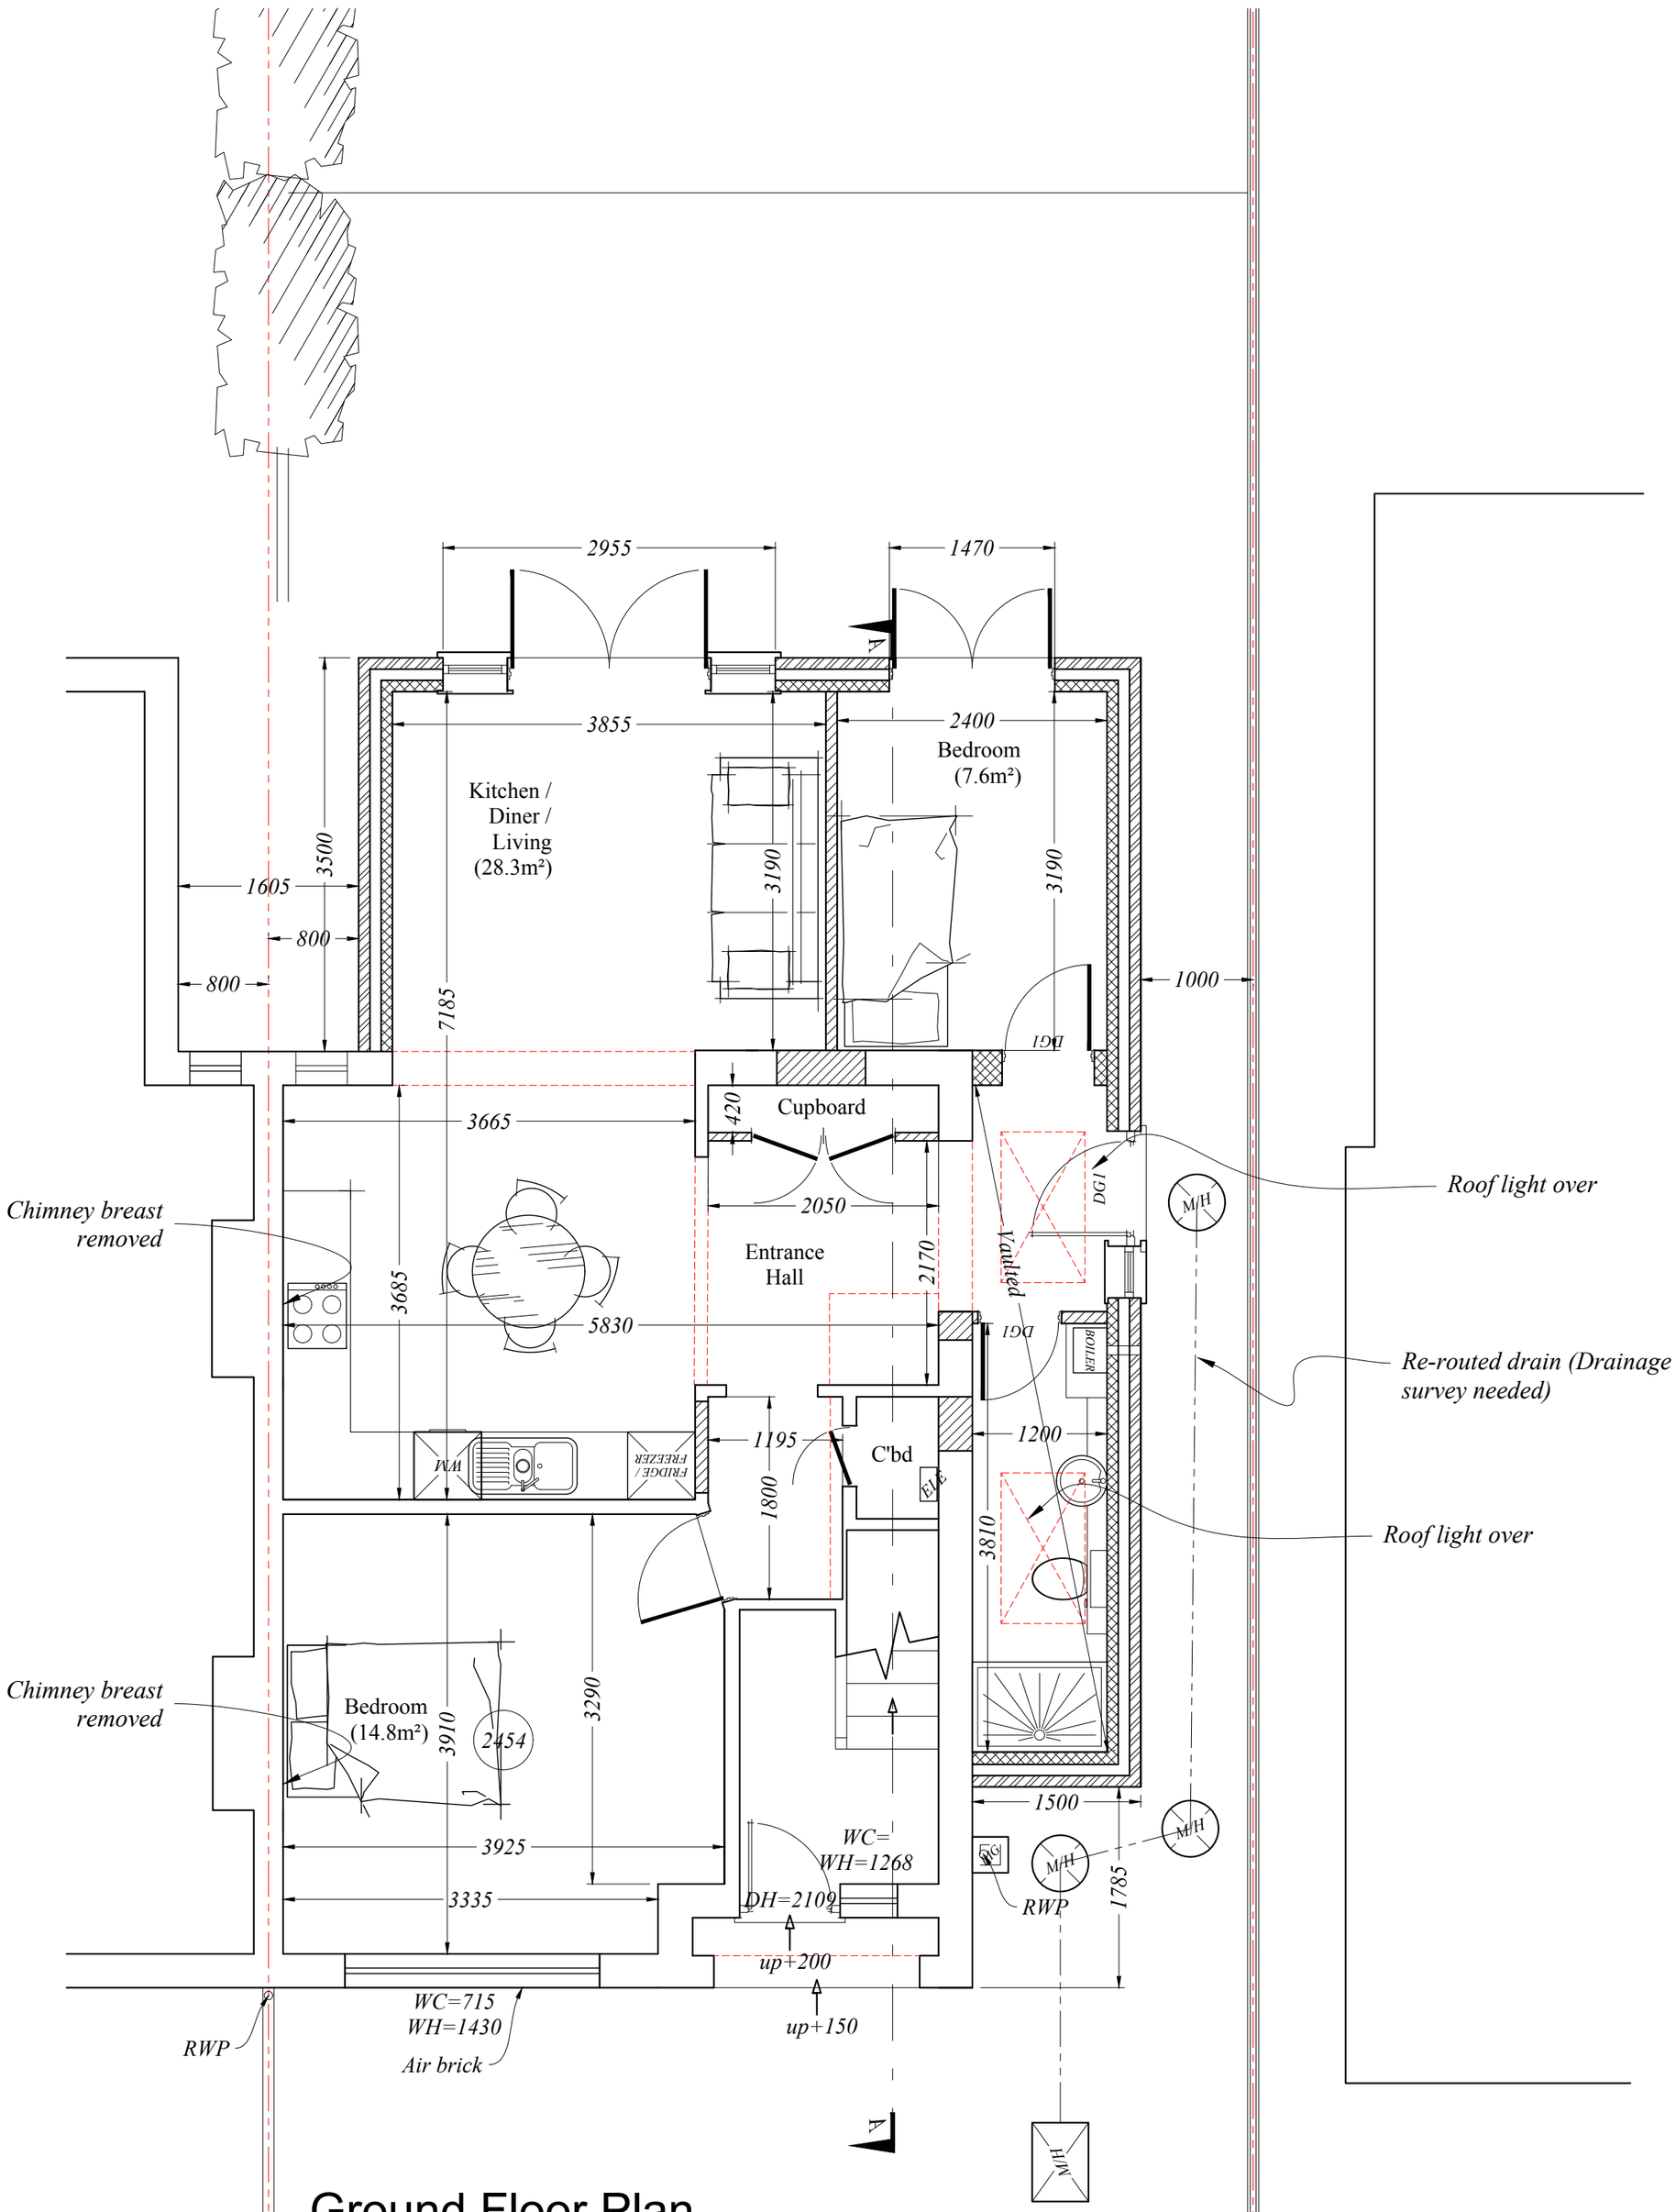

Ground Floor Plan

2 Bedroom Flat (68m²)

METRES

0 5

SCALE

rev	date	description

RB Design

Corner Cottage, The Limes, Felbridge, East Grinstead, RH19 2QY

Tel: 01342 523 766 Mob 07988 998 928 e.mail: info@rossbowditchdesign.co.uk

project	drawing	date	job no
36 & 38 Buckhurst Way East Grinstead, RH19 2AJ	WORKS	11.09.25	
client Mr. Alan Milton	PLANS PROPOSED	scale @ 1:50	drwg no PLN 04 rev