






01 north elevation

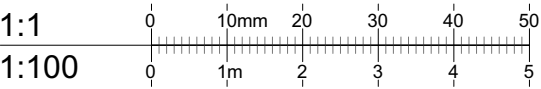

single air brick above window head
2 per studio - air intake and exhaust

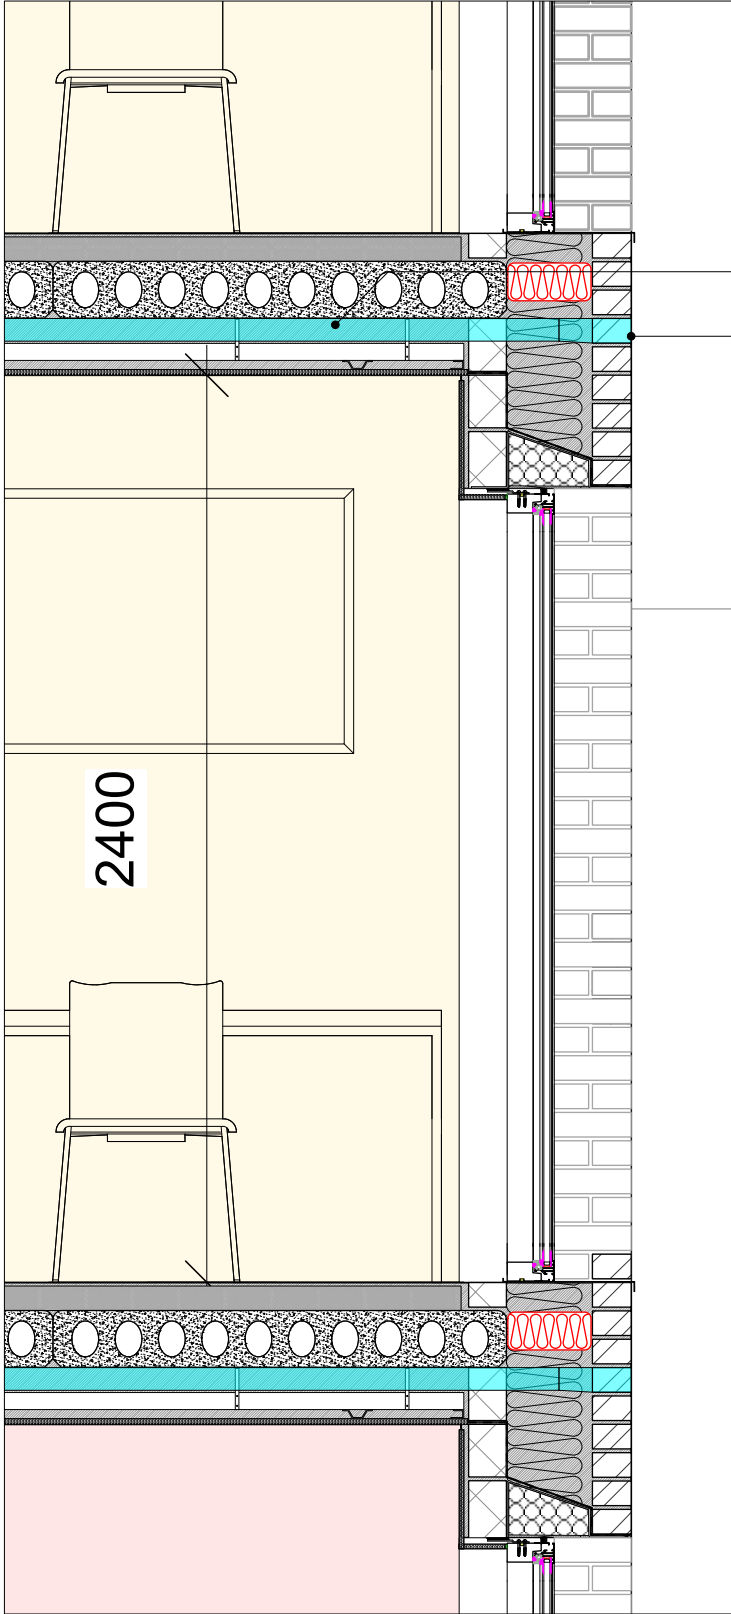

02 typical window and floor/ceiling detail

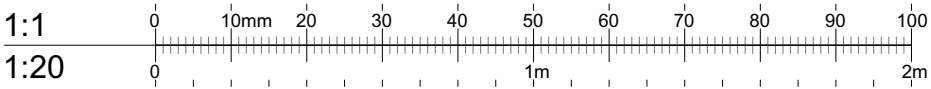

vent duct to run within
ceiling void
single air brick above
window head