


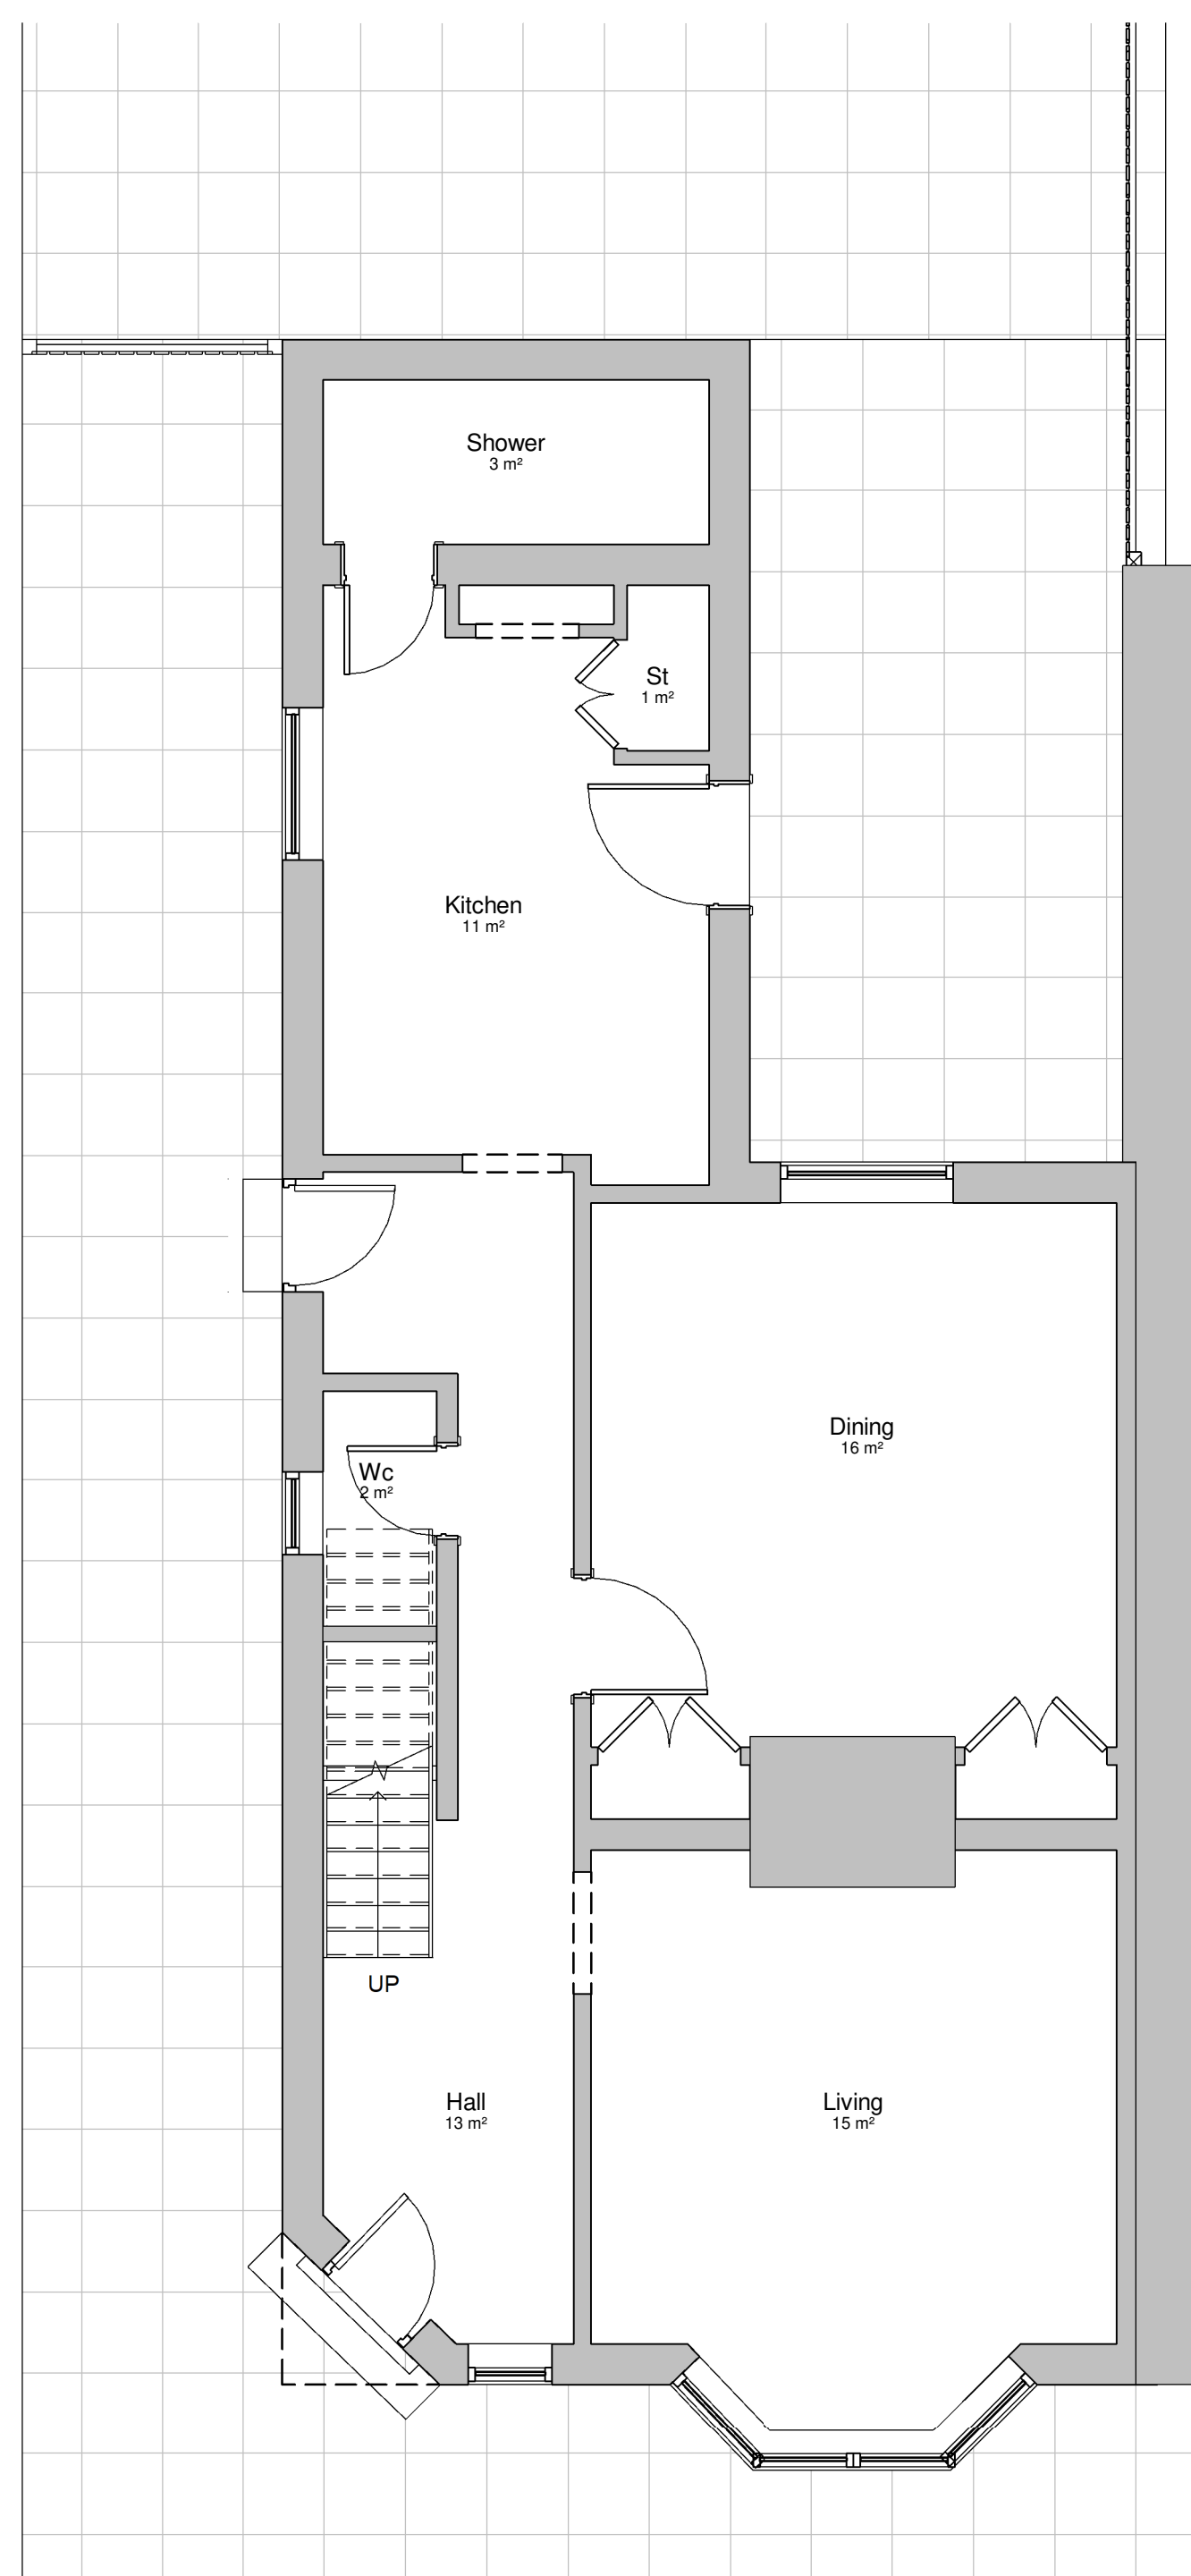

AK
Studios
Architecture & Interiors



Bedroom 13 m²

Hall 11 m²

DN

UP

Bathroom 4 m²

Bedroom 18 m²

Bedroom 16 m²

3D V

Bedroom
11 m²

DN

Bedroom
8 m²

A 3D architectural rendering of a two-story house. The house features a gabled roof with brown shingles and a brick chimney with two pipes. The exterior walls are a mix of red brick and dark brown horizontal siding. There are several windows: a large multi-paned window on the right side, a smaller window on the left side, and a small dormer window in the roof. The house is set on a grey sidewalk with a wooden fence in the background.

[illegible]

TITLE
Existing Drawing

DRAWN BY Ak	CHECKED BY Ak	DATE 22/01/26
SCALE (@ A1) 1 : 50		PROJECT NUMBER 705
DRAWING NUMBER PL003		REVISION