



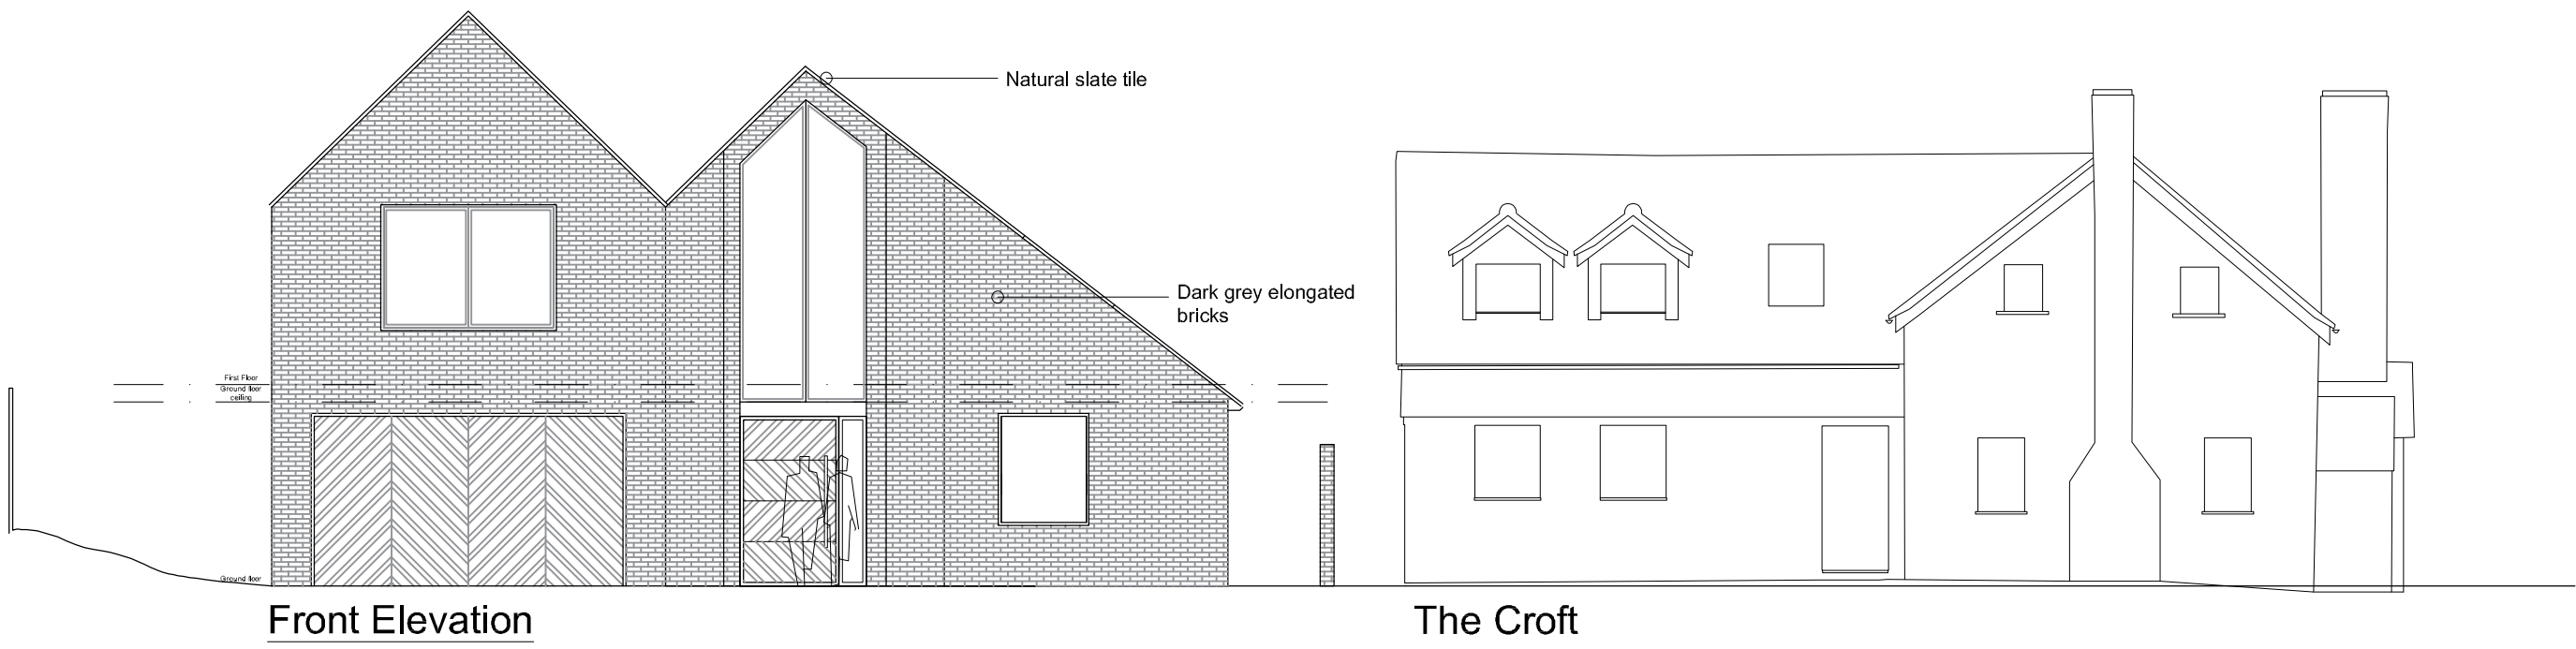


Front Elevation

The Croft

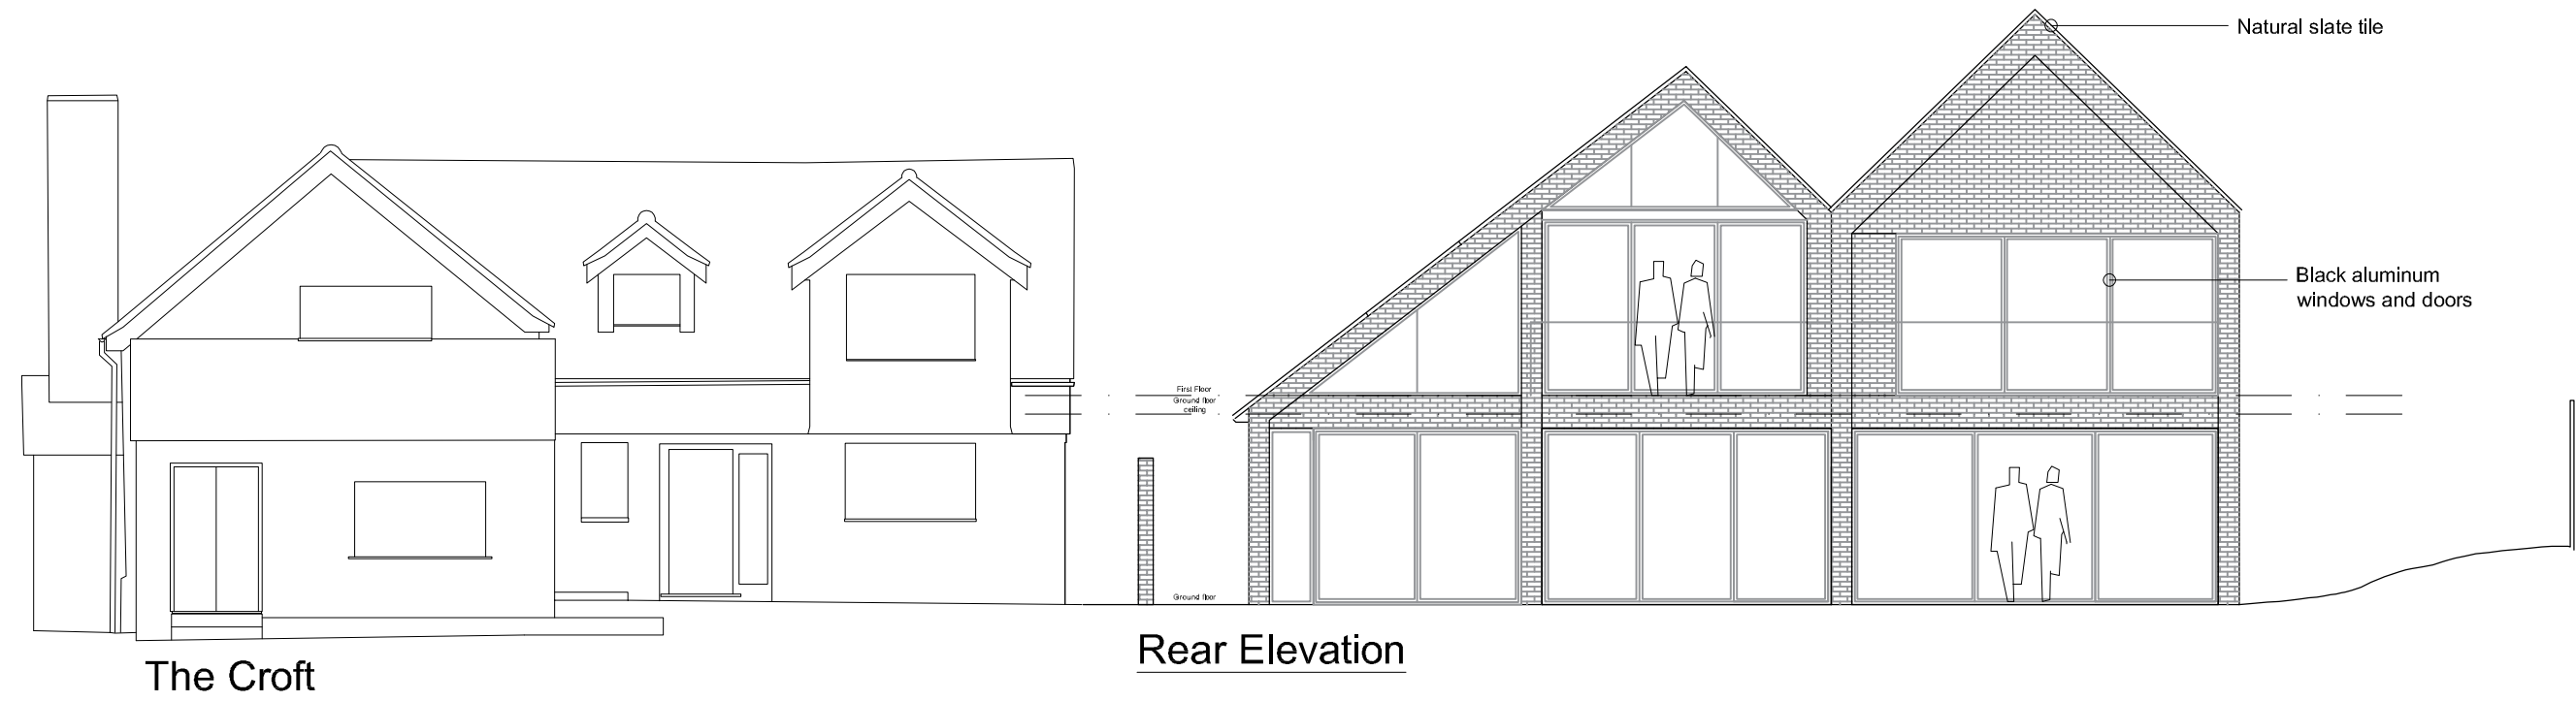


The Croft

Rear Elevation

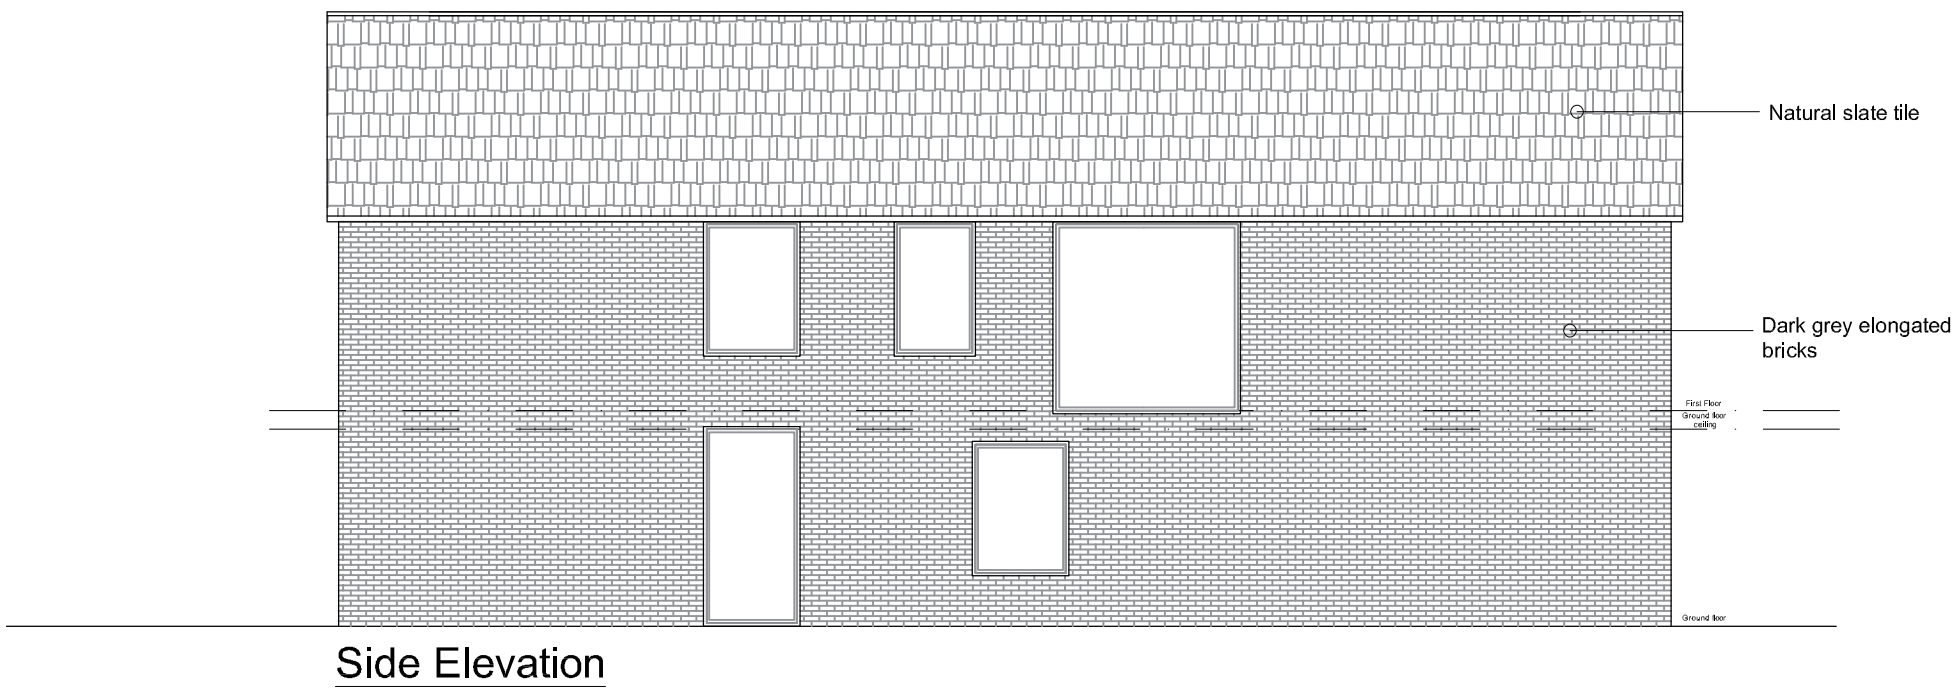

Side Elevation

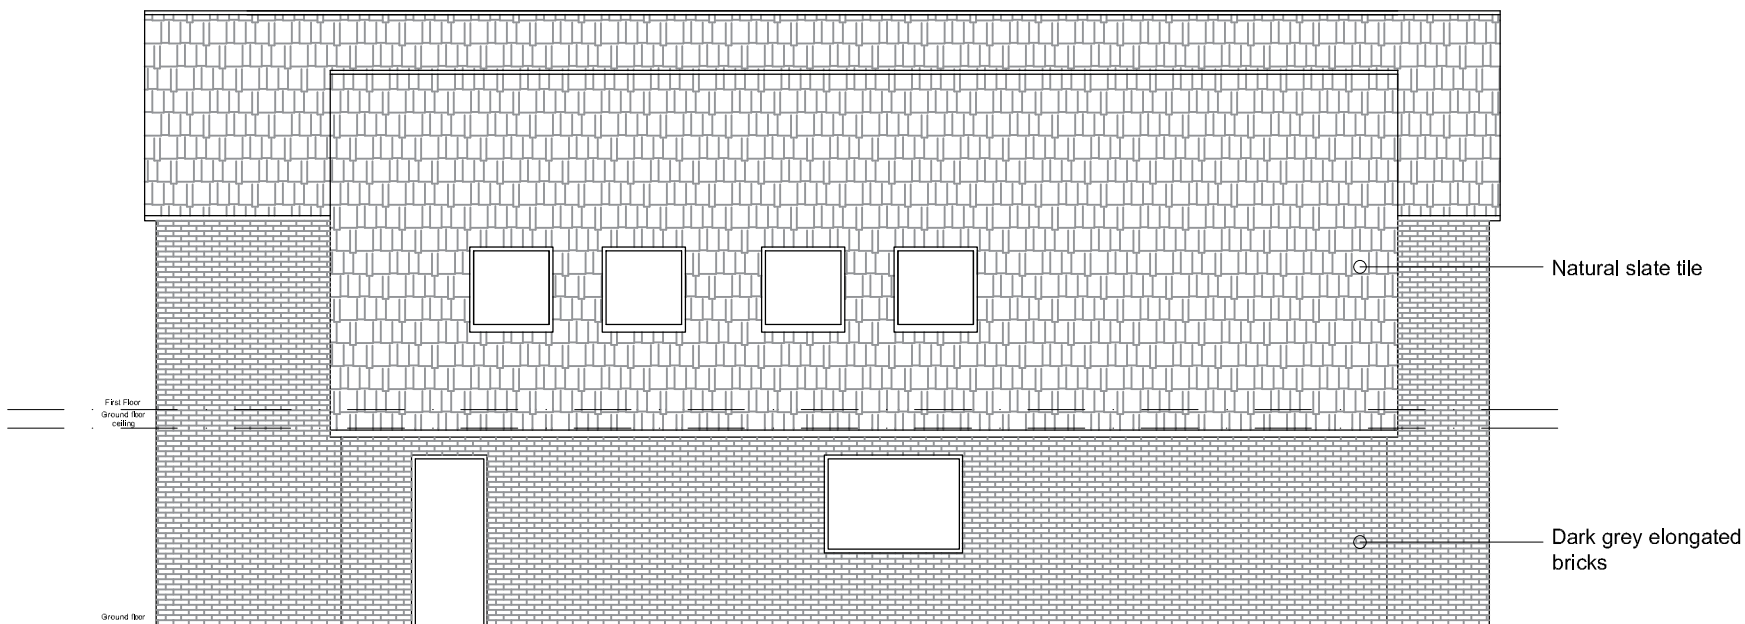

Side Elevation