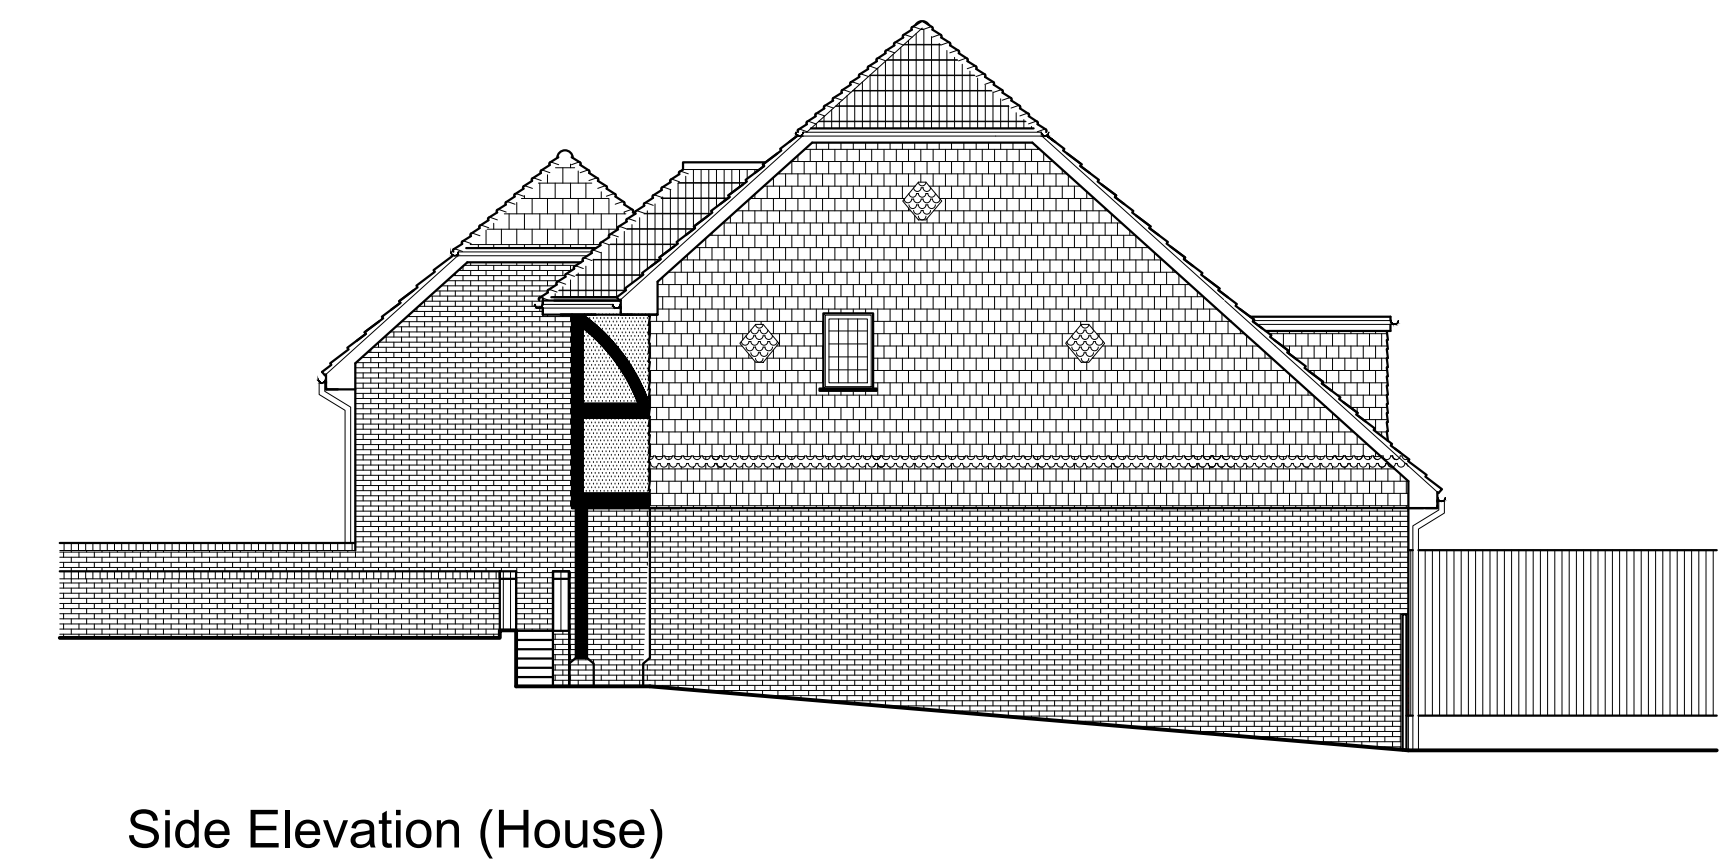
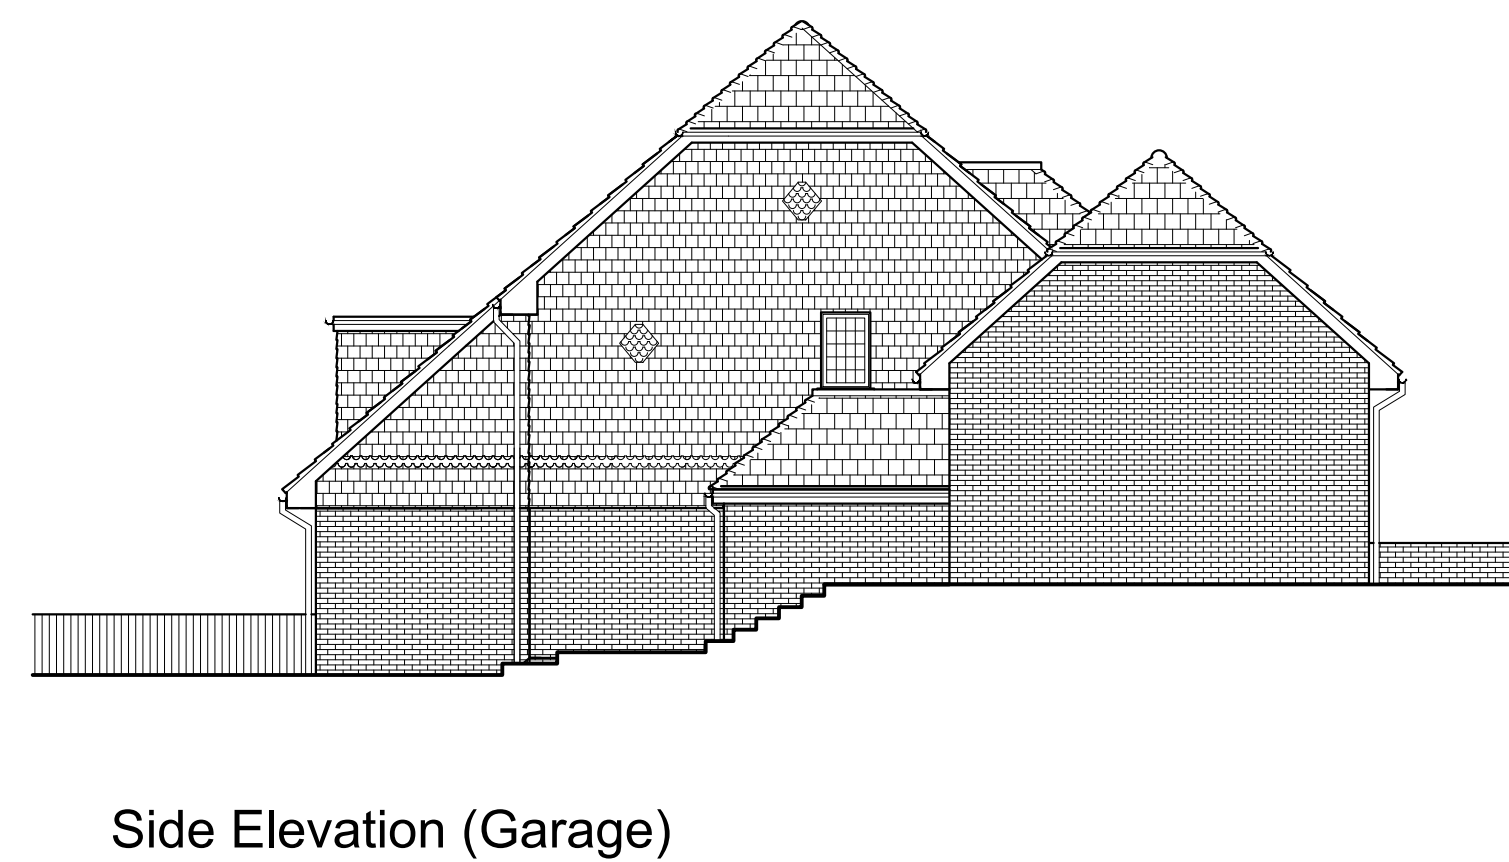
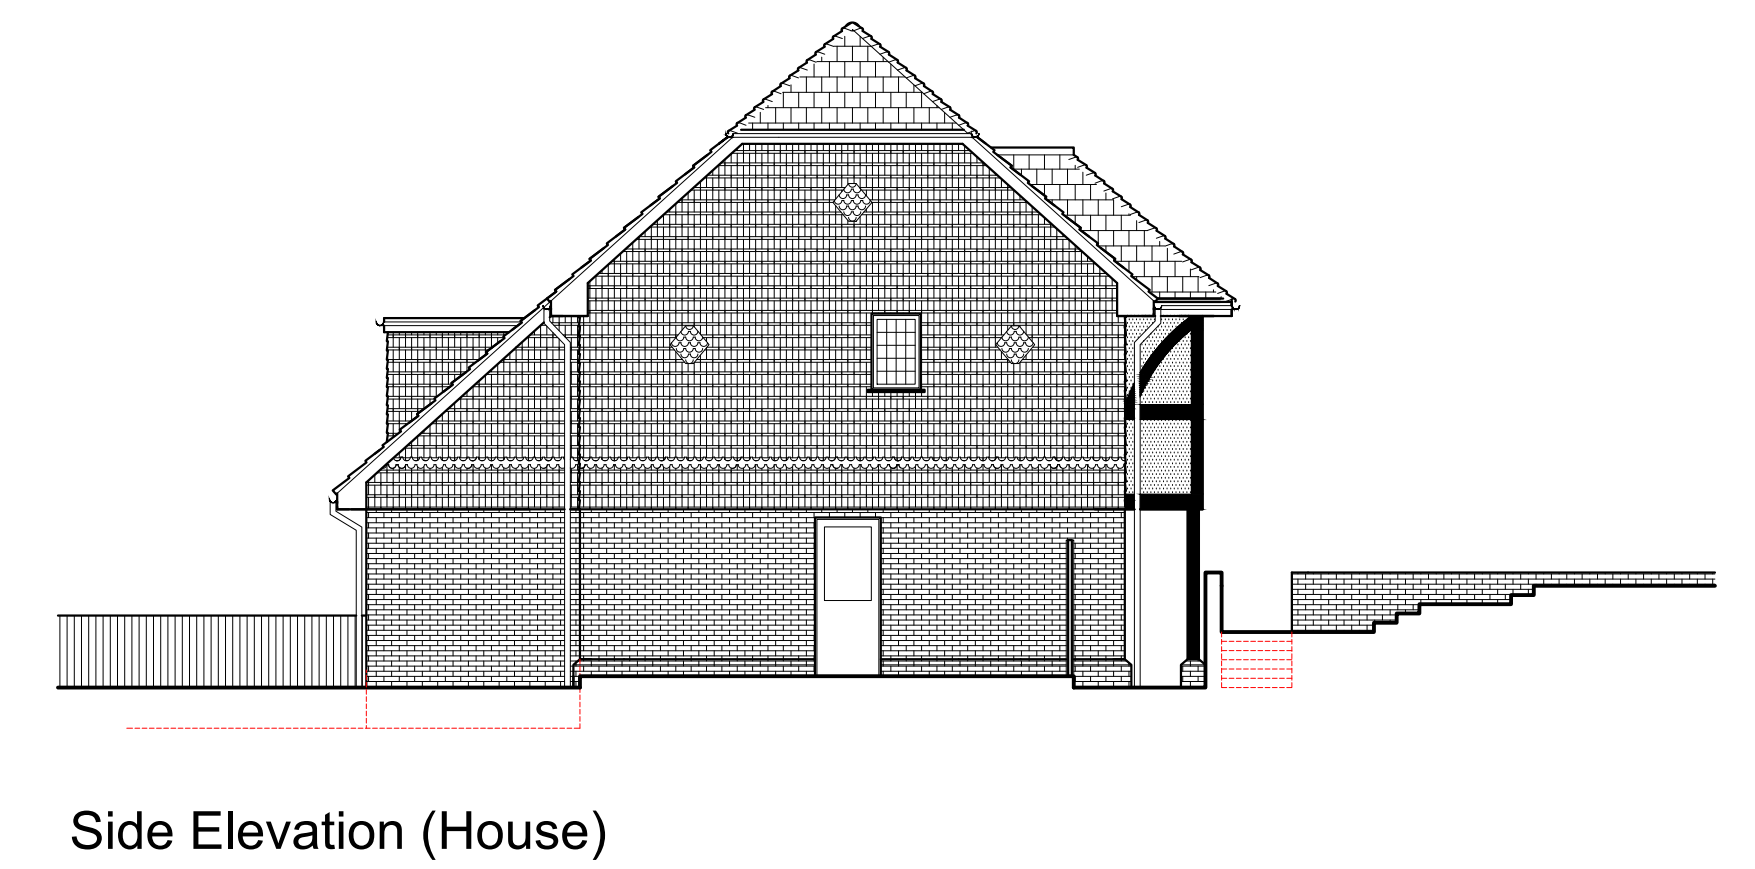
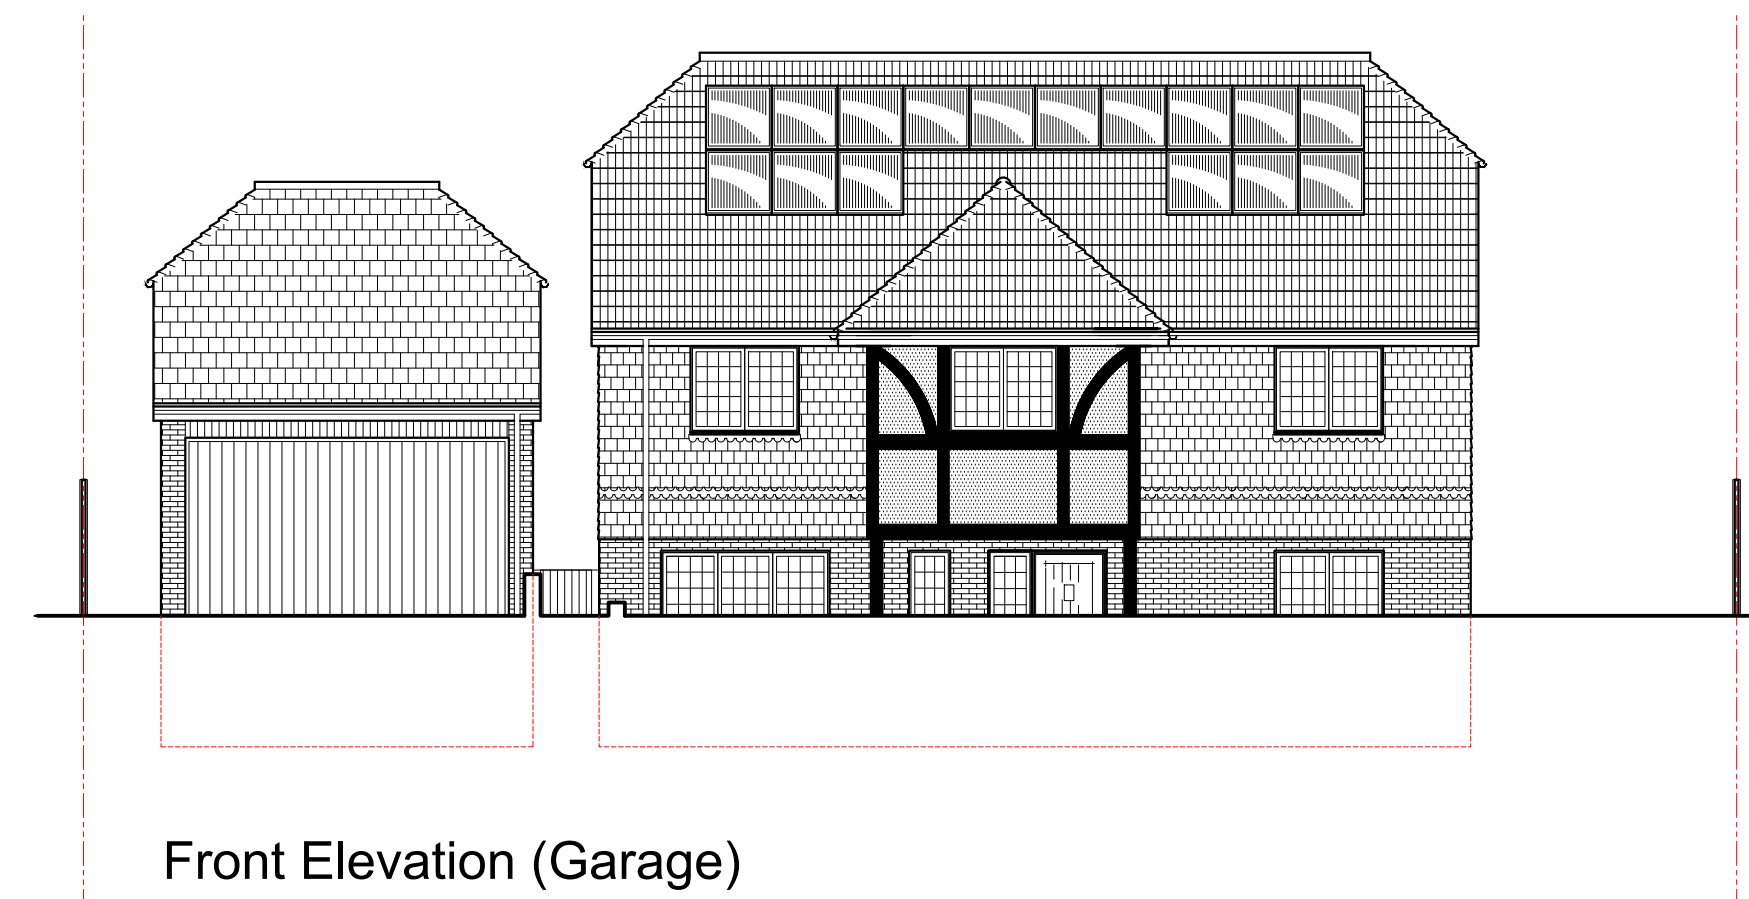
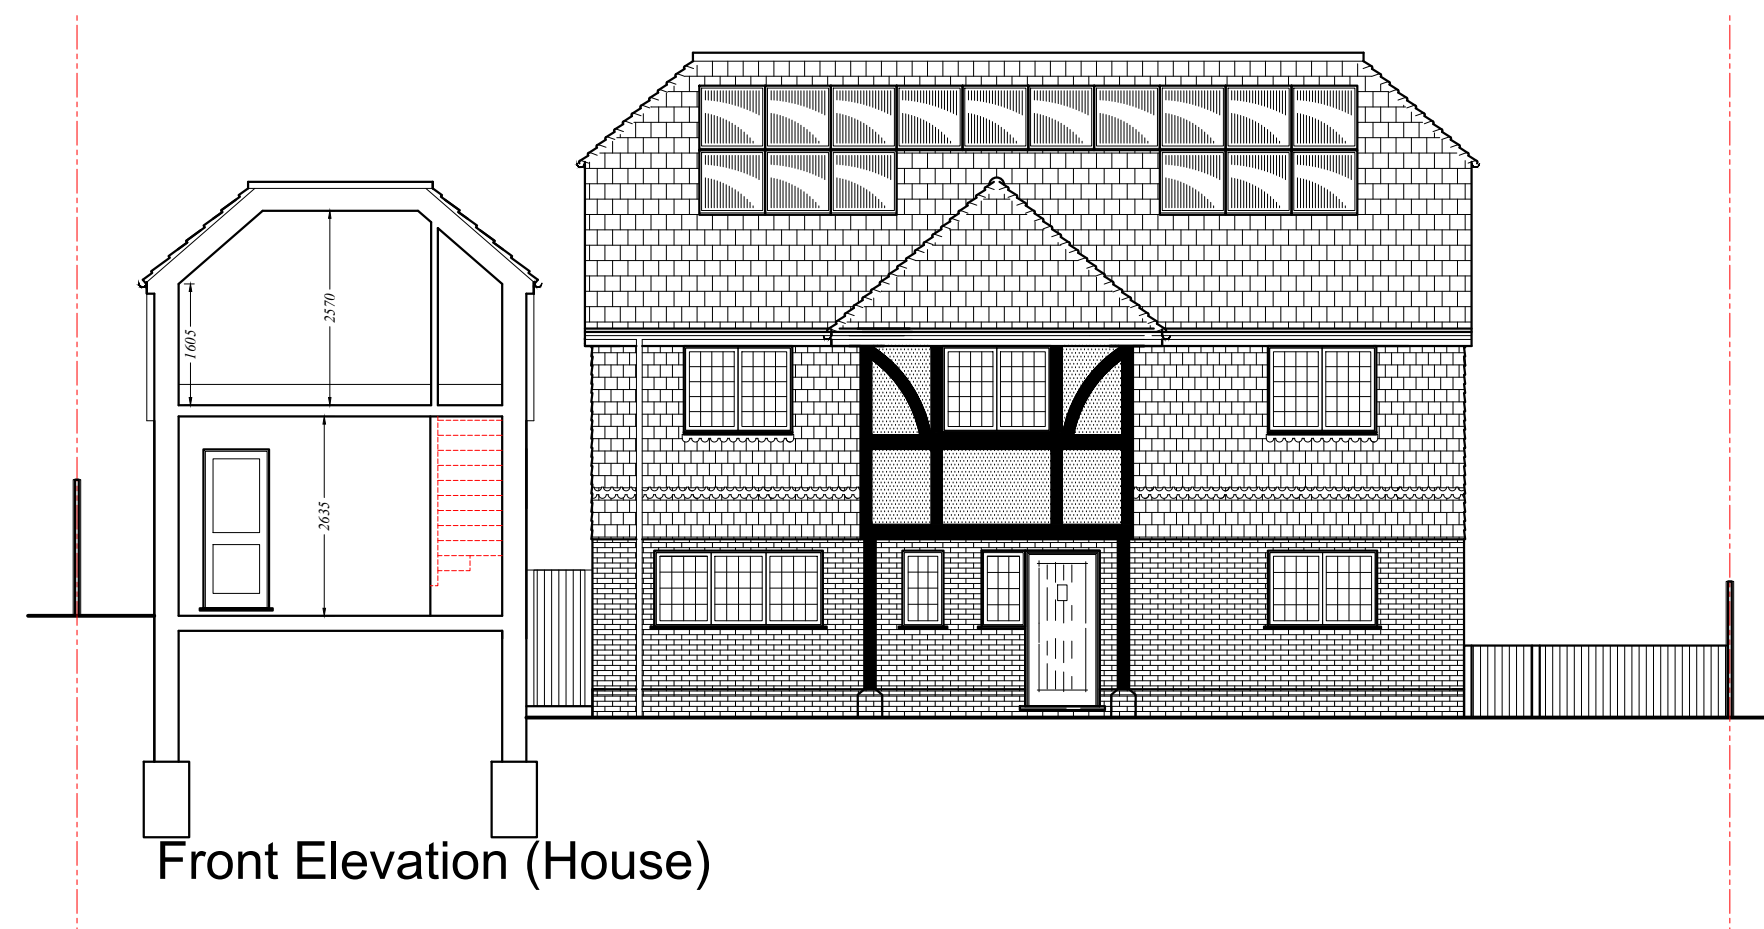


rev	date	description
RB Design 14000 Avenue, Crawley Green, Crawley, West Sussex RH10 4JH Tel: 01342 523 766 Mob: 0779088 998 528 e-mail: info@newbedforddesign.co.uk		
project	drawing	date
4 Burston Gardens, Lingfield Road EAST GRINSTEAD RH10 2HD	WORKS ELEVATIONS EXISTING	23.09.24
Mr & Mrs Theatres		1:100 PLN 02