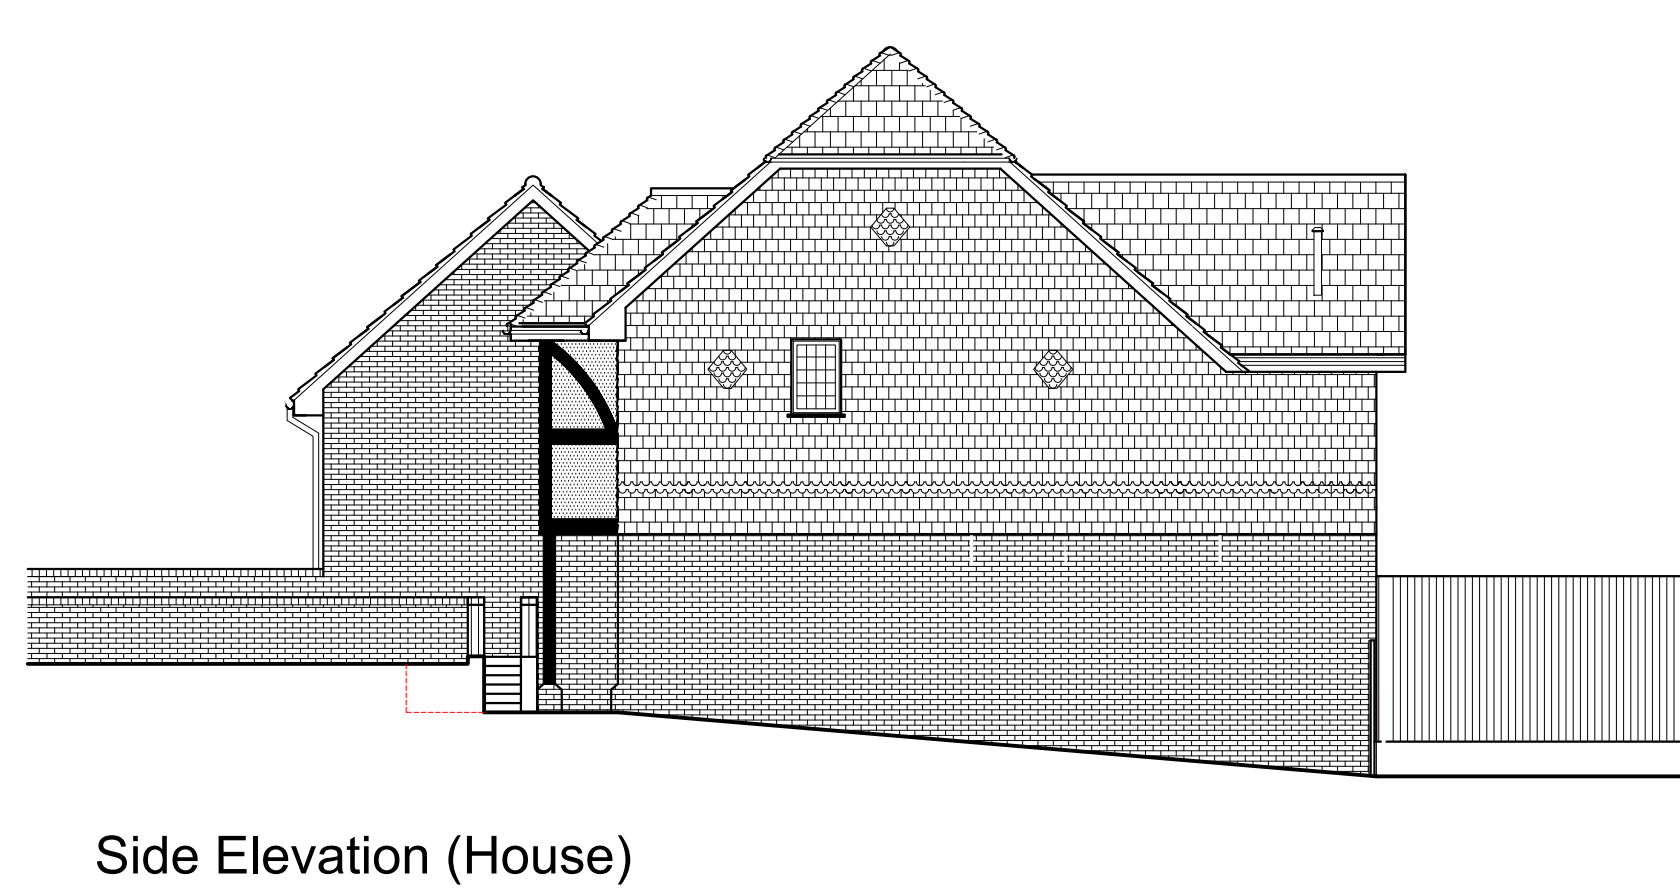
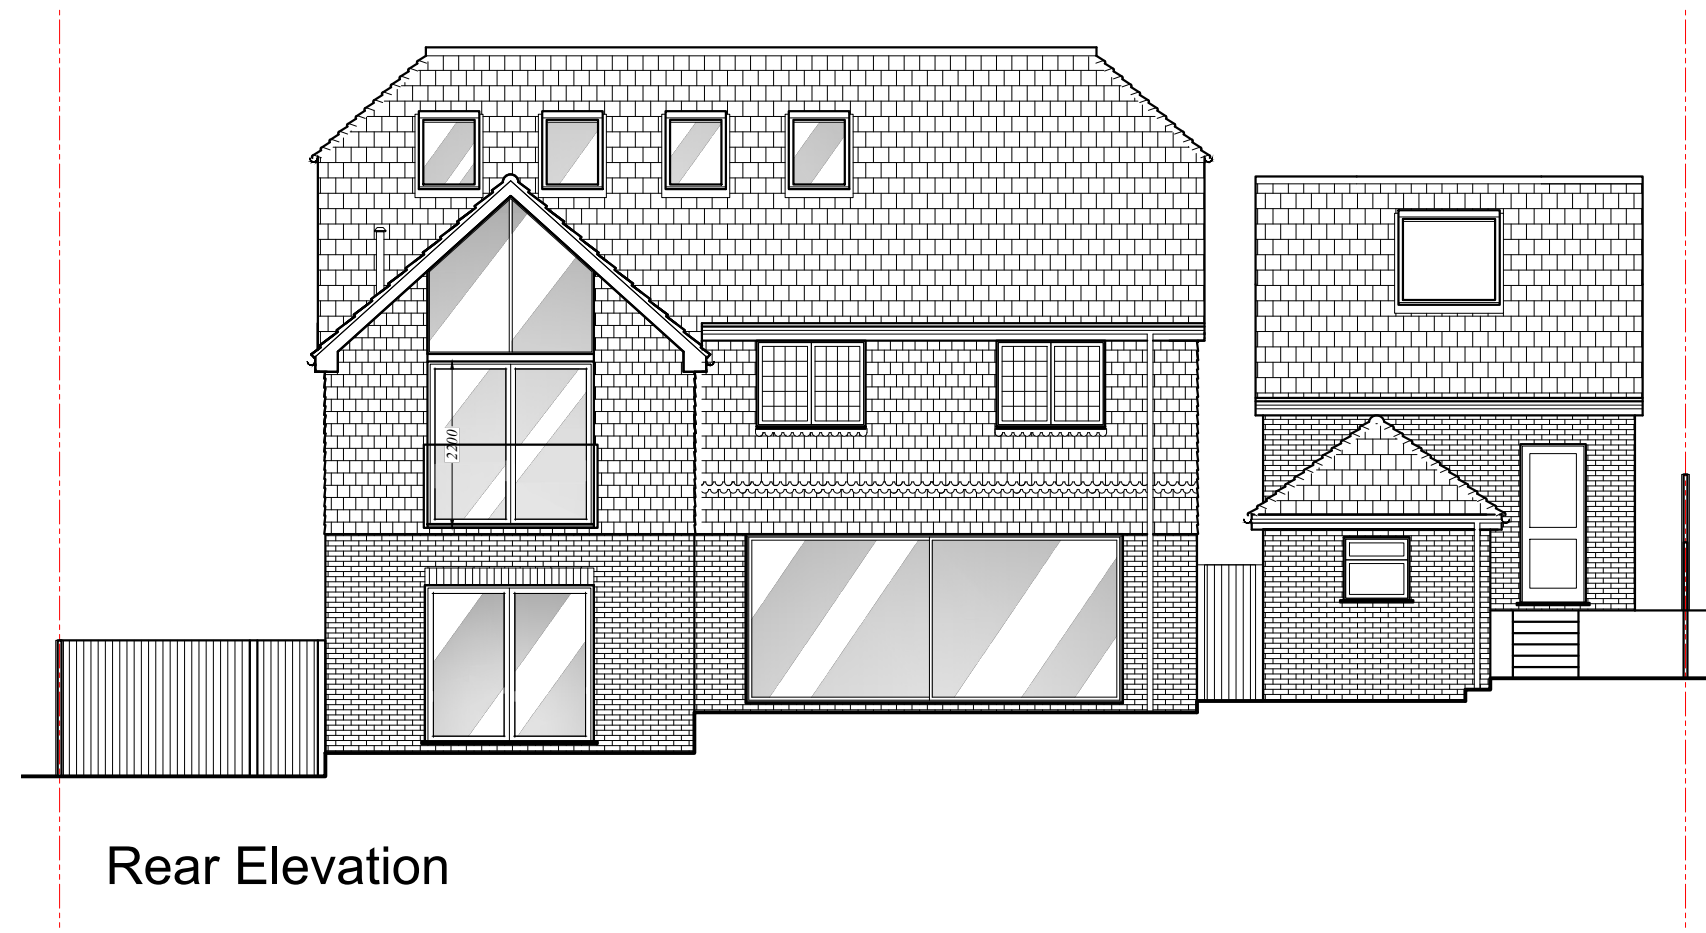
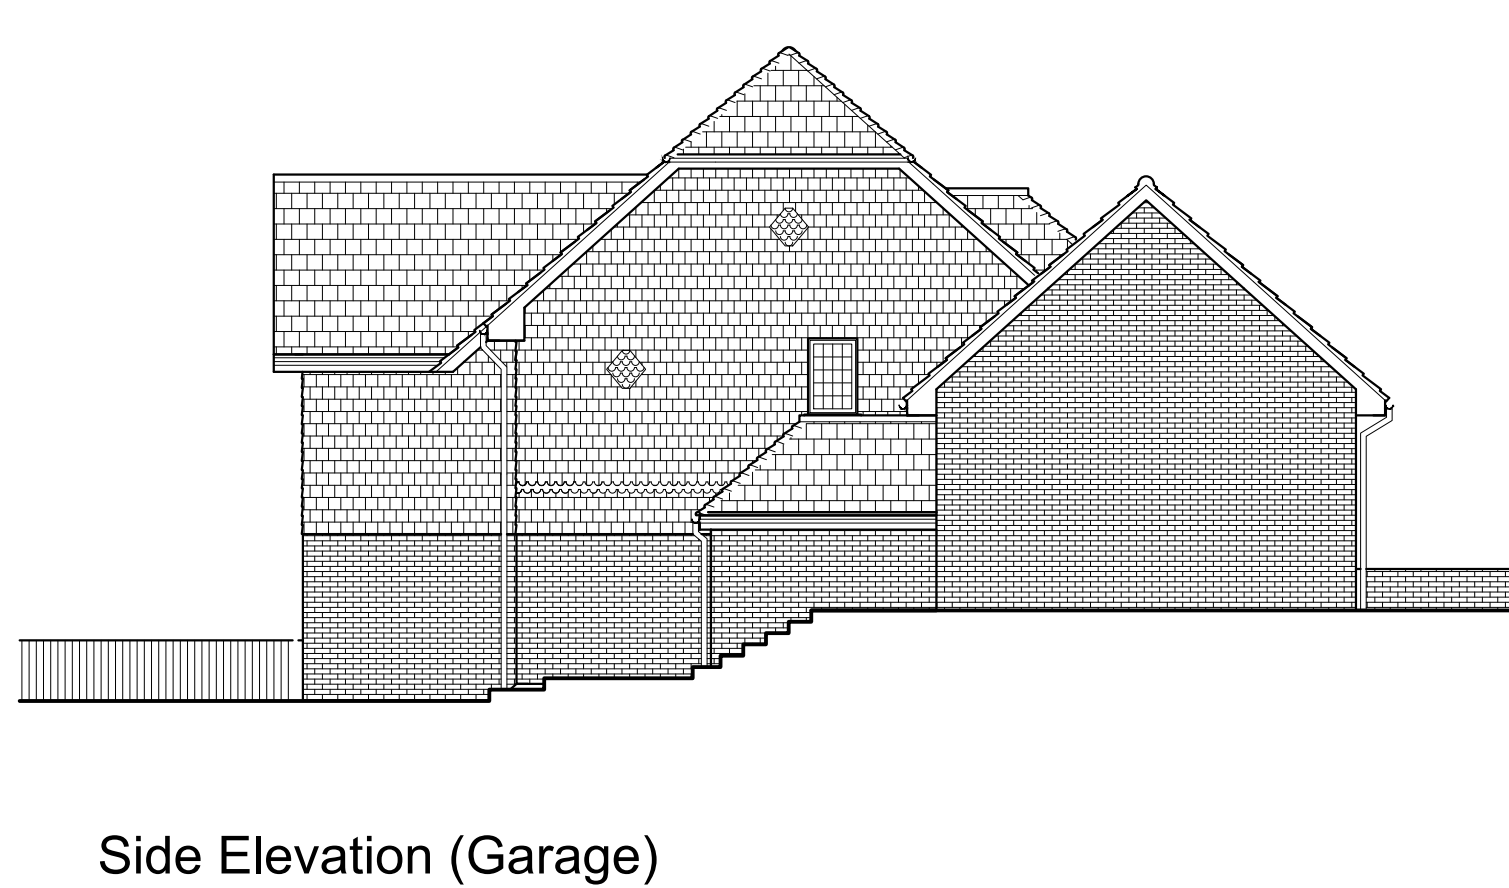
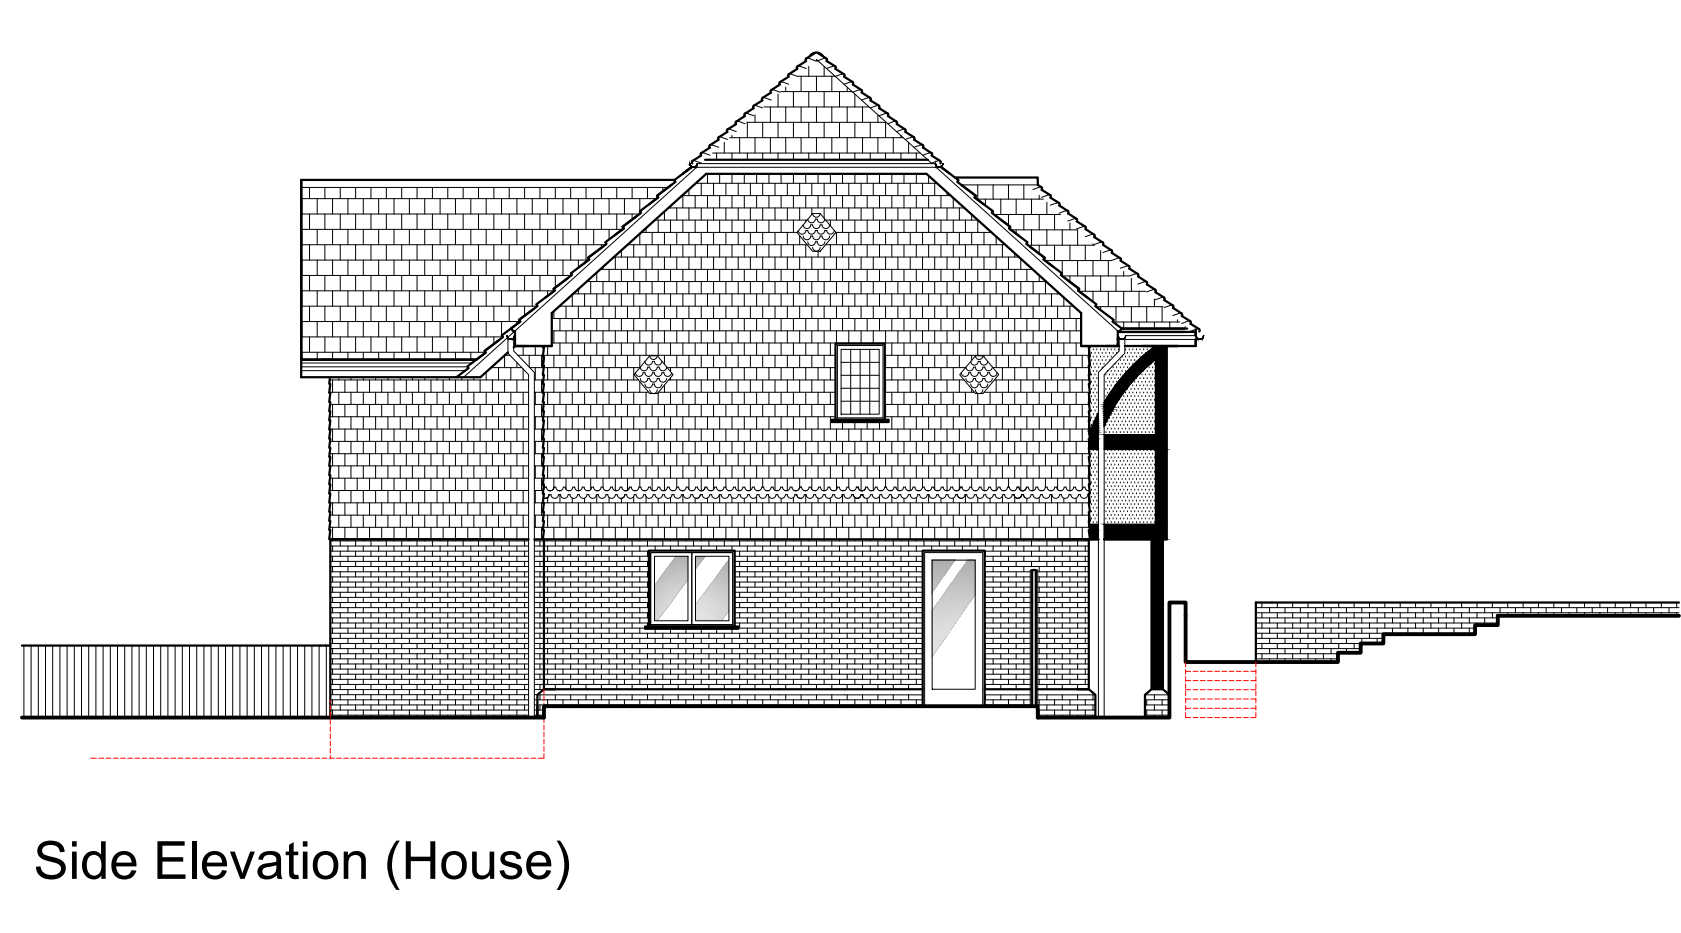
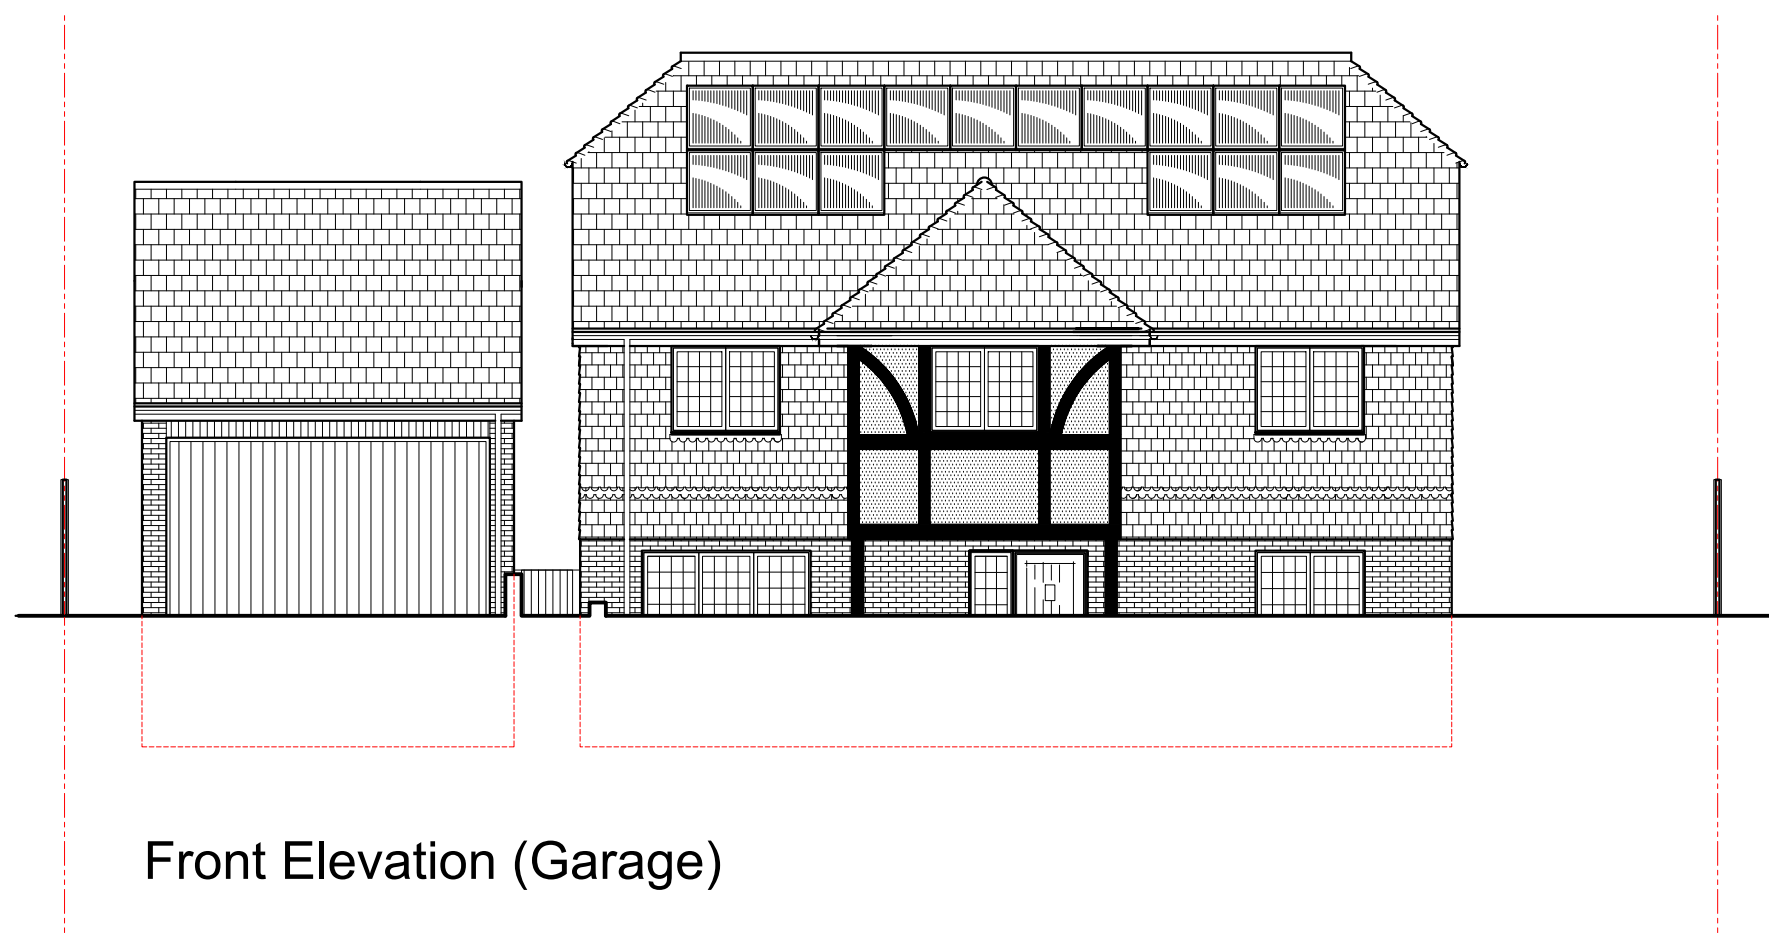
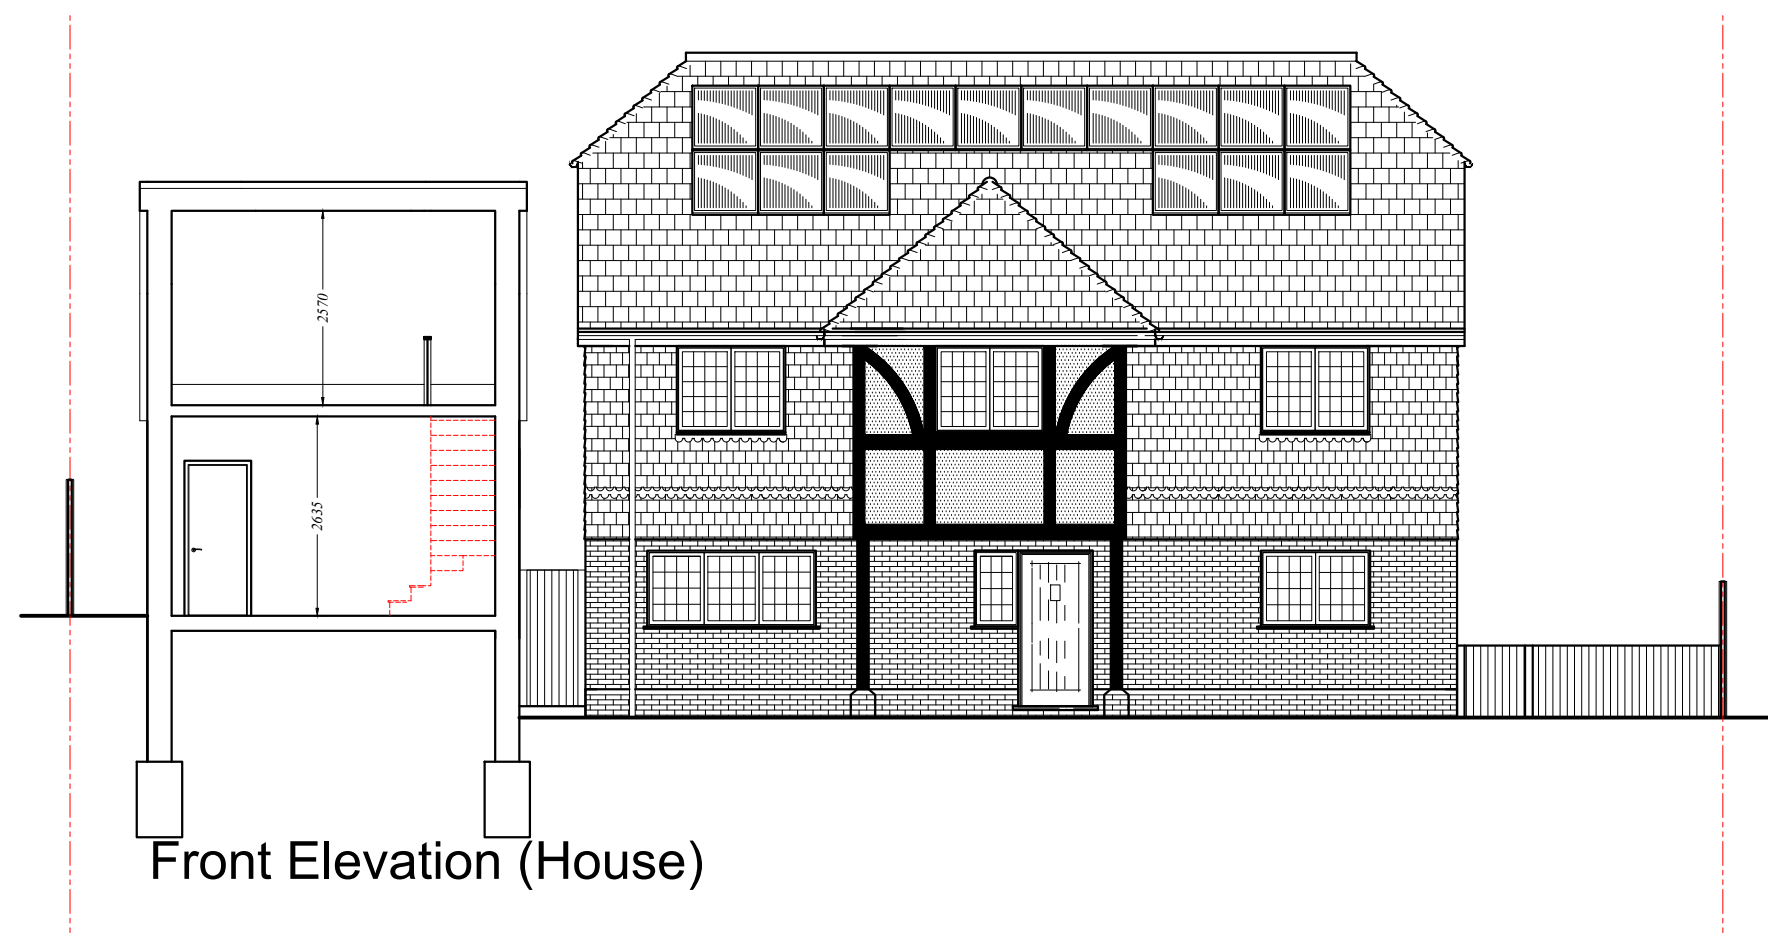


no	date	description
RB Design 1 Barn Lane, Central Essex, Essex, UK. Tel: 01342 523 765 Mob: 07908 998 928 e-mail: info@rubendesign.co.uk		
client: 4 Burton Gardens, Linfield Road EAST GIRNSTEAD RH19 2HD	works: ELEVATIONS PROPOSED	date: 23.09.24 scale: 1:100 page: 08 of 08